


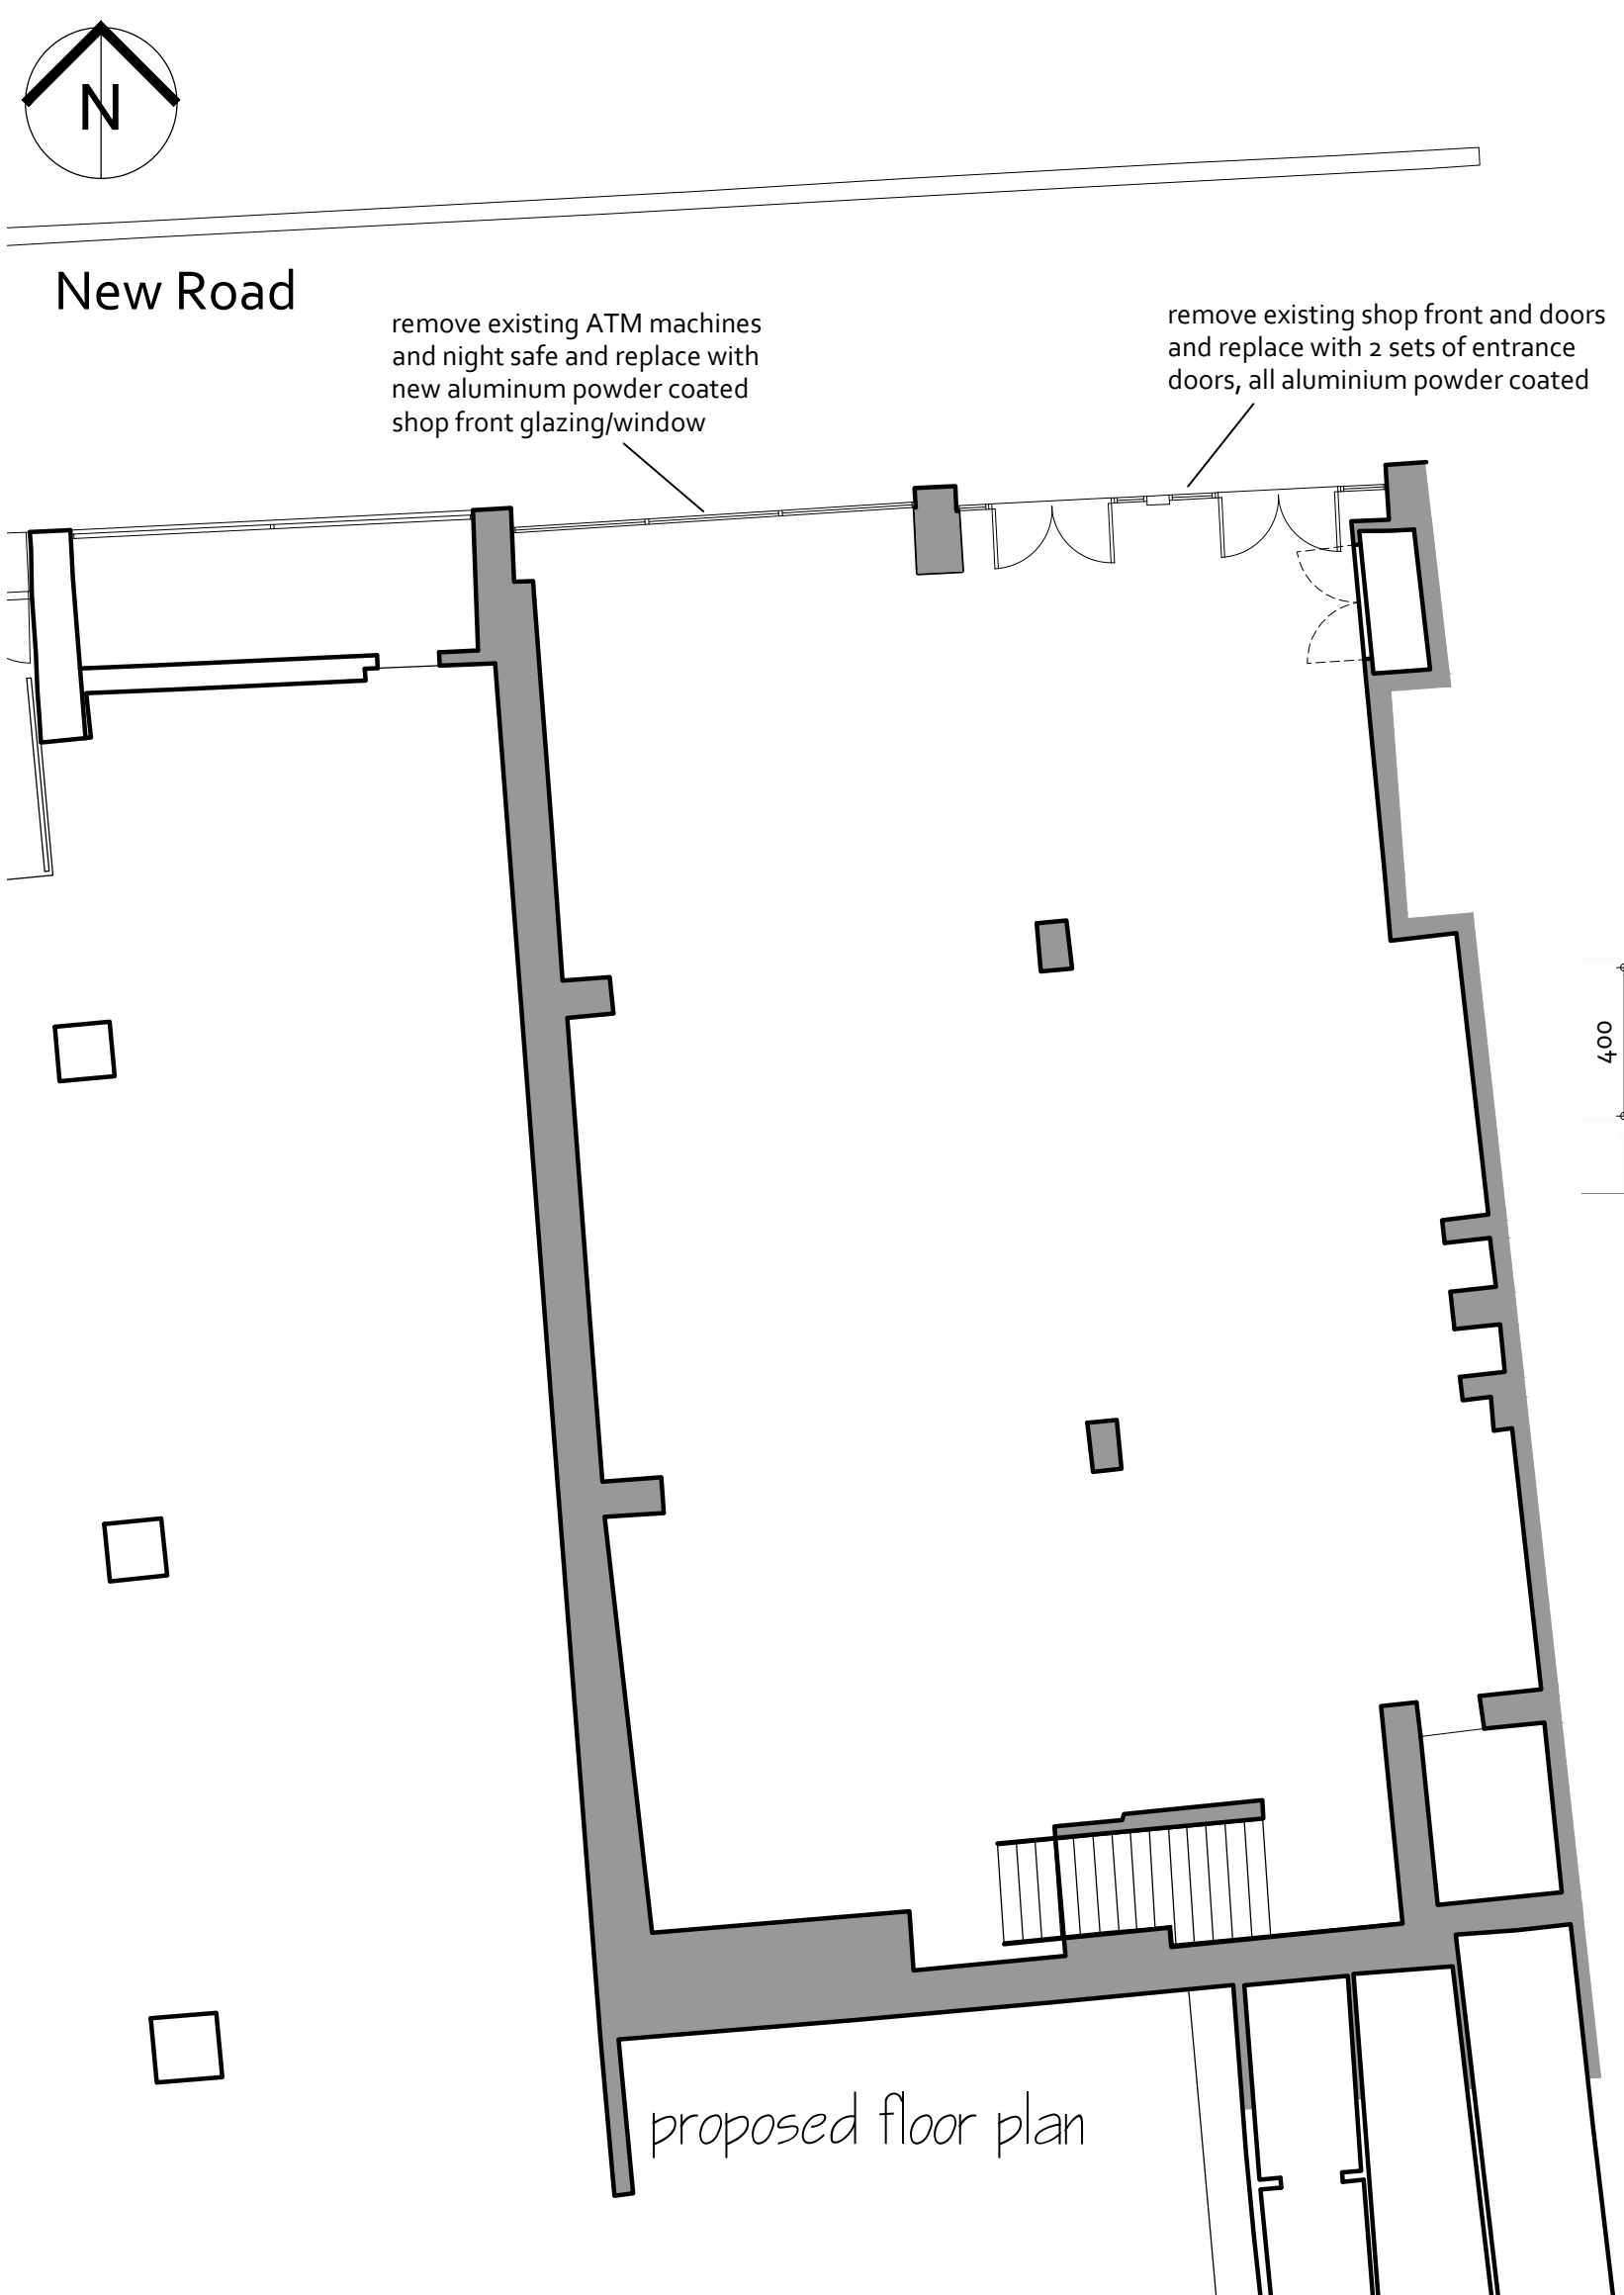


proposed floor plan



proposed front elevation



details of signage

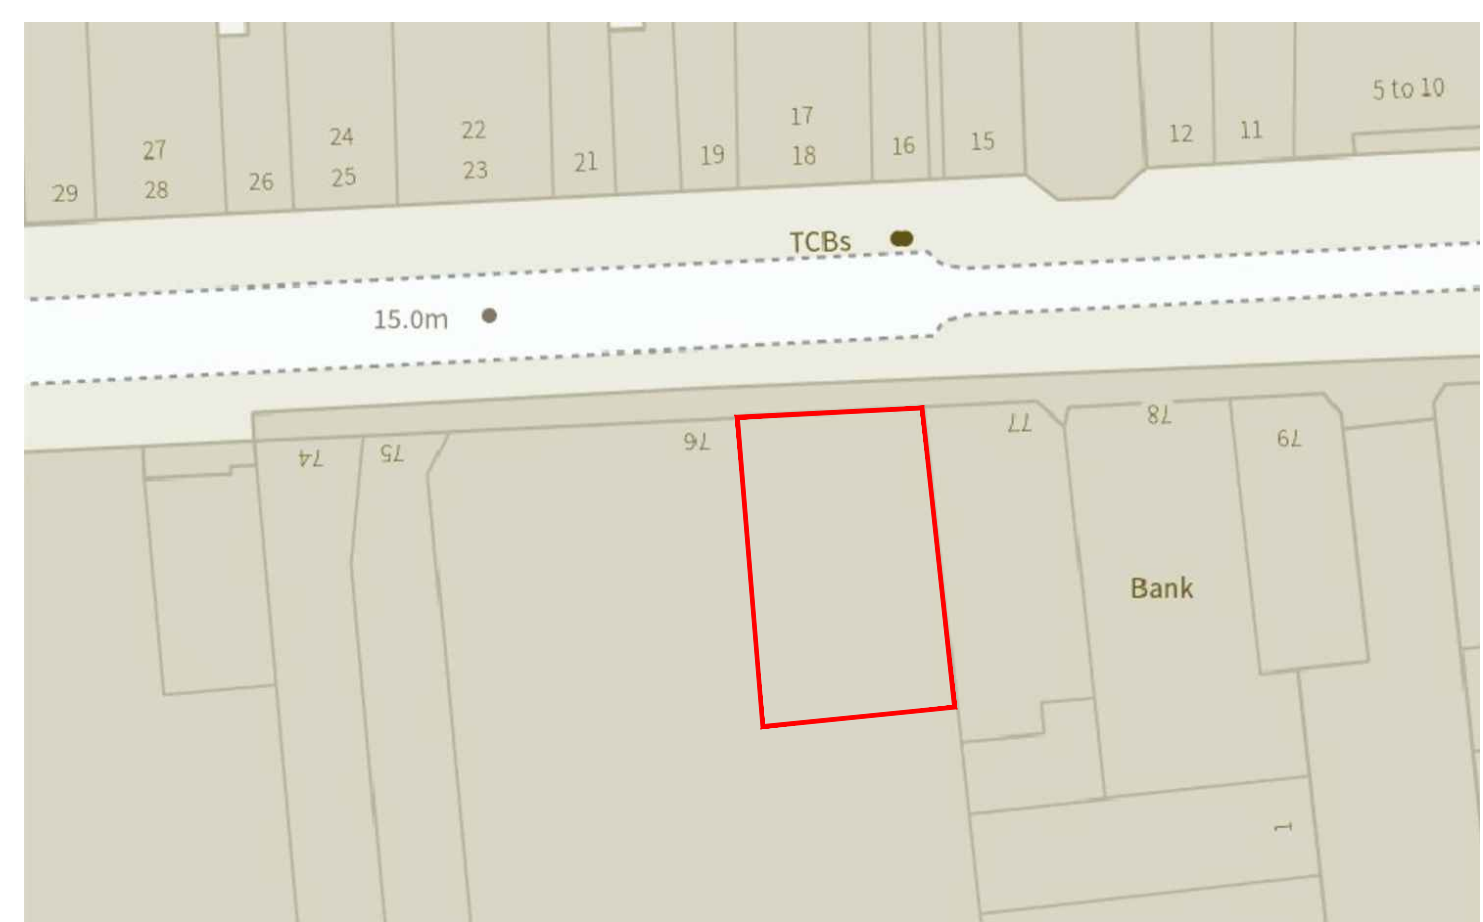

Block Plan
1:500

Although PDF files provide accurate printouts of what is on screen, small discrepancies can occur which may affect the sizes of scale drawings; check the size against the scale below and contact D+GP if you require a paper original

0 10 20 30 40 50 60 70 millimetres

Figured dimensions are to be taken in preference to scaled dimensions, no work is to be put in hand until site dimensions have been checked and any discrepancies reported to the Architects.

The copyright of this drawing and design remains with The Duncan+Graham Partnership.

Revisions

Job title
New Shop Front
to
76A New Road
Gravesend

for
ABD Props Ltd

Drawing title
PROPOSED SCHEME

floor plan, elevation &
sign details

the duncan+graham partnership
chartered architects

Scale
1 : 100

Date
Oct 2026

Drawn
pg

Job no
26.026

Dwg no
03

Rev
/

3 Cecil Square Margate Kent CT9 1BD

01843 223488 tel

margate@duncan-graham.co.uk email

www.duncan-graham.co.uk web

Original drawing size: A0 ☐ A1 ☐ A2 ☒ A3 ☐ A4 ☐ Other ☐