



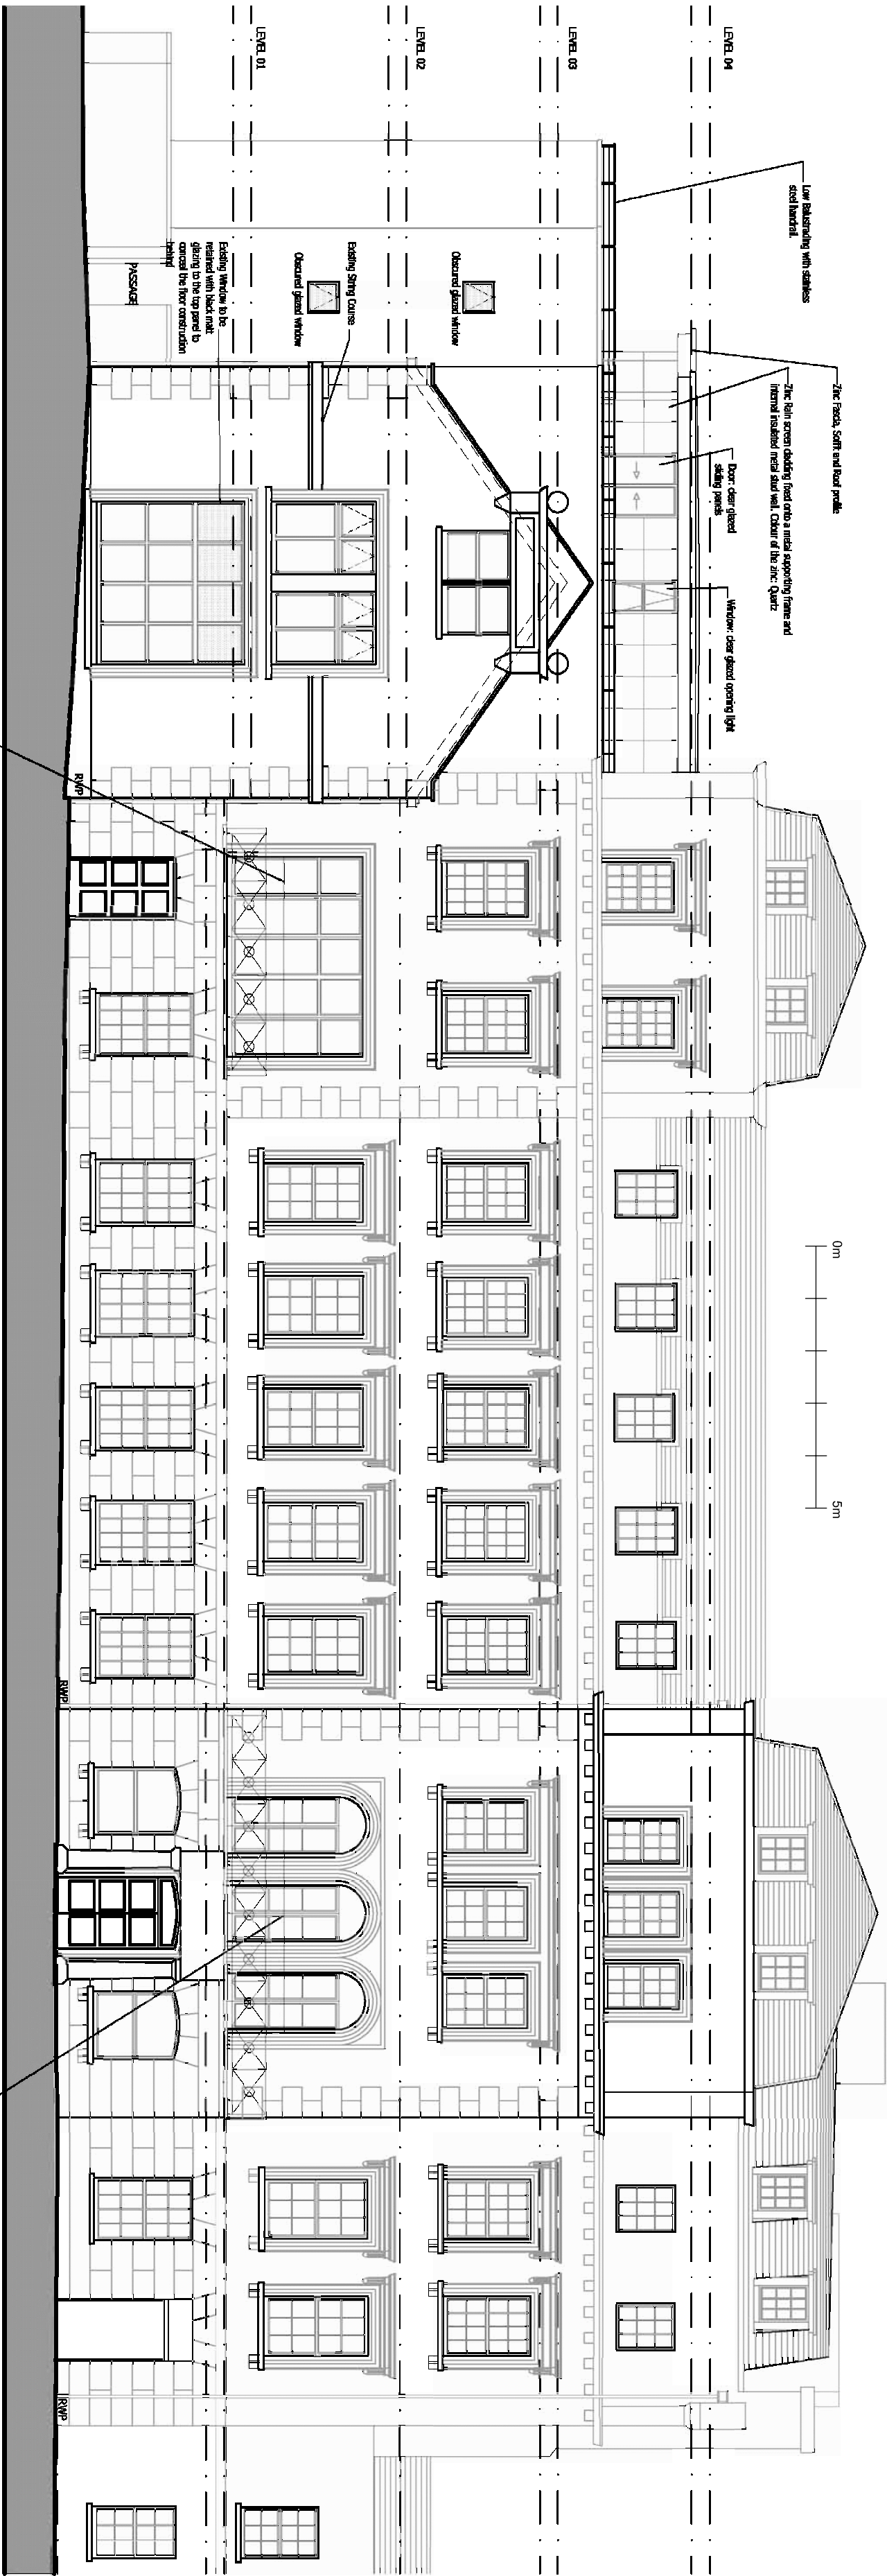

FRONT ELEVATION
Existing

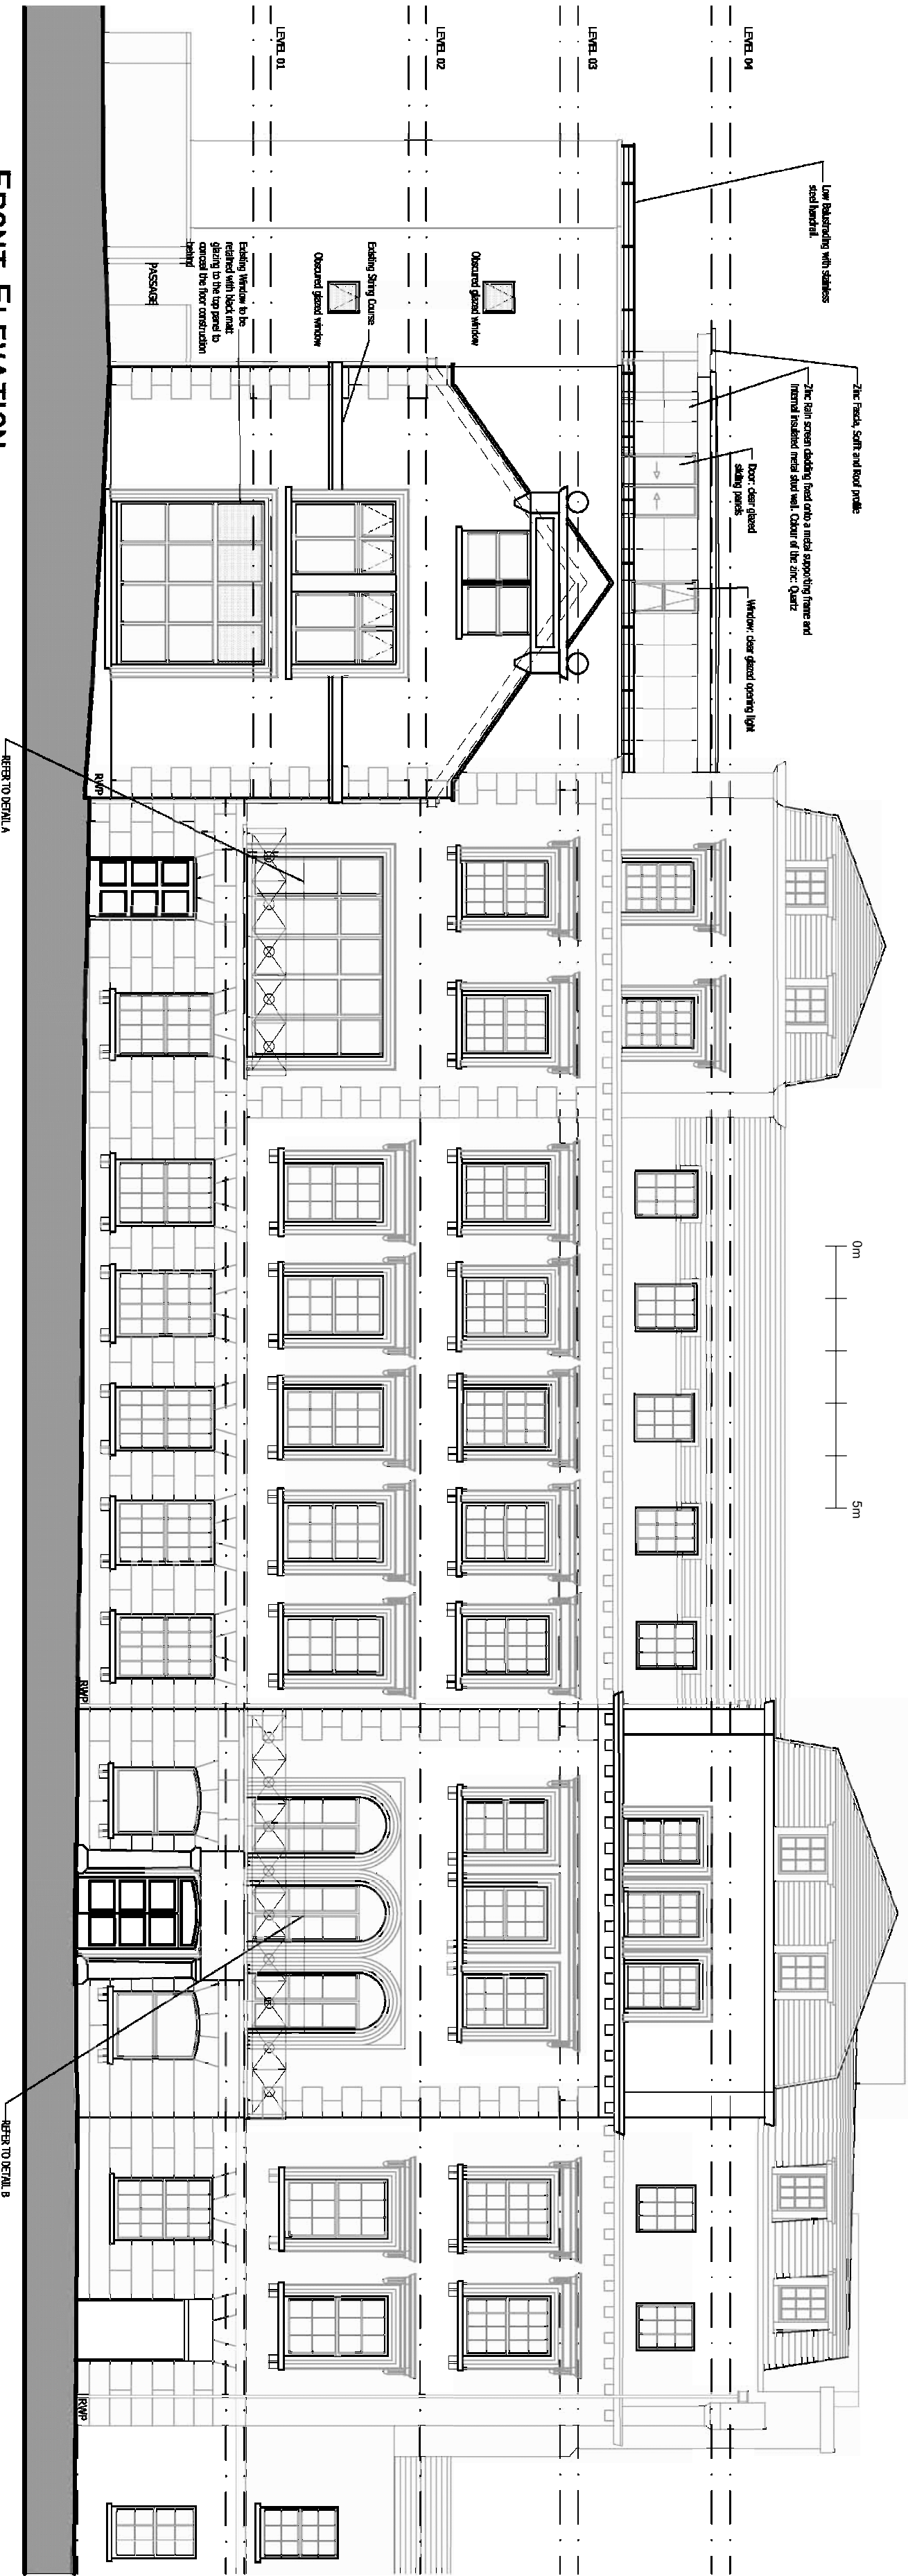

FRONT ELEVATION
Proposed

CLIENT		
The Royal Clarendon Hotel Royal Pier Road Gravesend Kent		
PROJECT		
Age-UK		
DRAWING		
Existing and Proposed Elevation		
SCALE	DRAWN BY	DATE
1:100@A2	MW	31.05.23
DRAWING No.	REV	
230426-EL-001		

