


SITE LOCATION



Reproduced by permission of Ordnance Survey on behalf of the Controller of His Majesty's Stationary Office All rights reserved. © Crown Copyright licence no. 100024244

SITE AREA PLAN

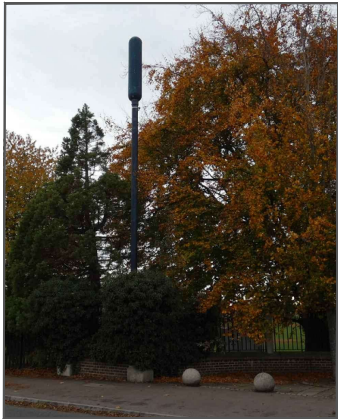


SITE PHOTOGRAPH



Reproduced by permission of Ordnance Survey on behalf of the Controller of His Majesty's Stationary Office All rights reserved. © Crown Copyright licence no. 100024244

NGR E: 564458 N: 172852
W3W: STAGE.MOODS.FRAME

SITE LOCATION PLAN

 

NOTES:

1. ALL DIMENSIONS IN MM UNLESS OTHERWISE NOTED.

Demise:

Access Route To Site:

Access Route:

JVCO ID - H3022968P

Master:	M002	Project:	Churchill	Purpose of Issue:	Detailed Design	Issue:	A1
Date:	29/04/2026	Revision / Upgrade Description:					
Drawn:	M/L	First Issue					
Checked:	CR						
Approved:	CR						
Master:	M001	Project:	Churchill	Purpose of Issue:	Planning	Issue:	A
Date:	09/04/2026	Revision / Upgrade Description:					
Drawn:	M/L	First Issue					
Checked:	CR						
Approved:	CR						



Hutchison 3G UK Limited
Green Park, 450 Longwater Avenue
Reading, RG30 3UR
Tel: 01628 765 000
Fax: 01628 765 001

H3G Base Station Information line:
0845 6043000
Available 8am-8pm Monday to Friday

Design Consultant:



WHP Telecoms
401 Faraday Street, Birchwood,
Park, Warrington, Cheshire,
WA3 6GA

Tel: 01925424100
e-mail: info@whptelecoms.com

Site Name: WOODLANDS PARK FLAGPOLE

Site ID: 985443

Address: WOODLANDS PARK FLAGPOLE,
WOODLANDS PARK, WROTHAM
ROAD,
GRAVESEND, KENT,
DA11 7LB


Title: 002 SITE LOCATION PLAN

Project: CHURCHILL

Purpose of Issue: DETAILED DESIGN

EE Cell ID:	51337	MBNL Cell ID:	GVM001	H3G Cell ID:	DA0187
-------------	-------	---------------	--------	--------------	--------

File name: GVM001_51337_DA0187_H3G ID_H3G_CWP_DDD_A1

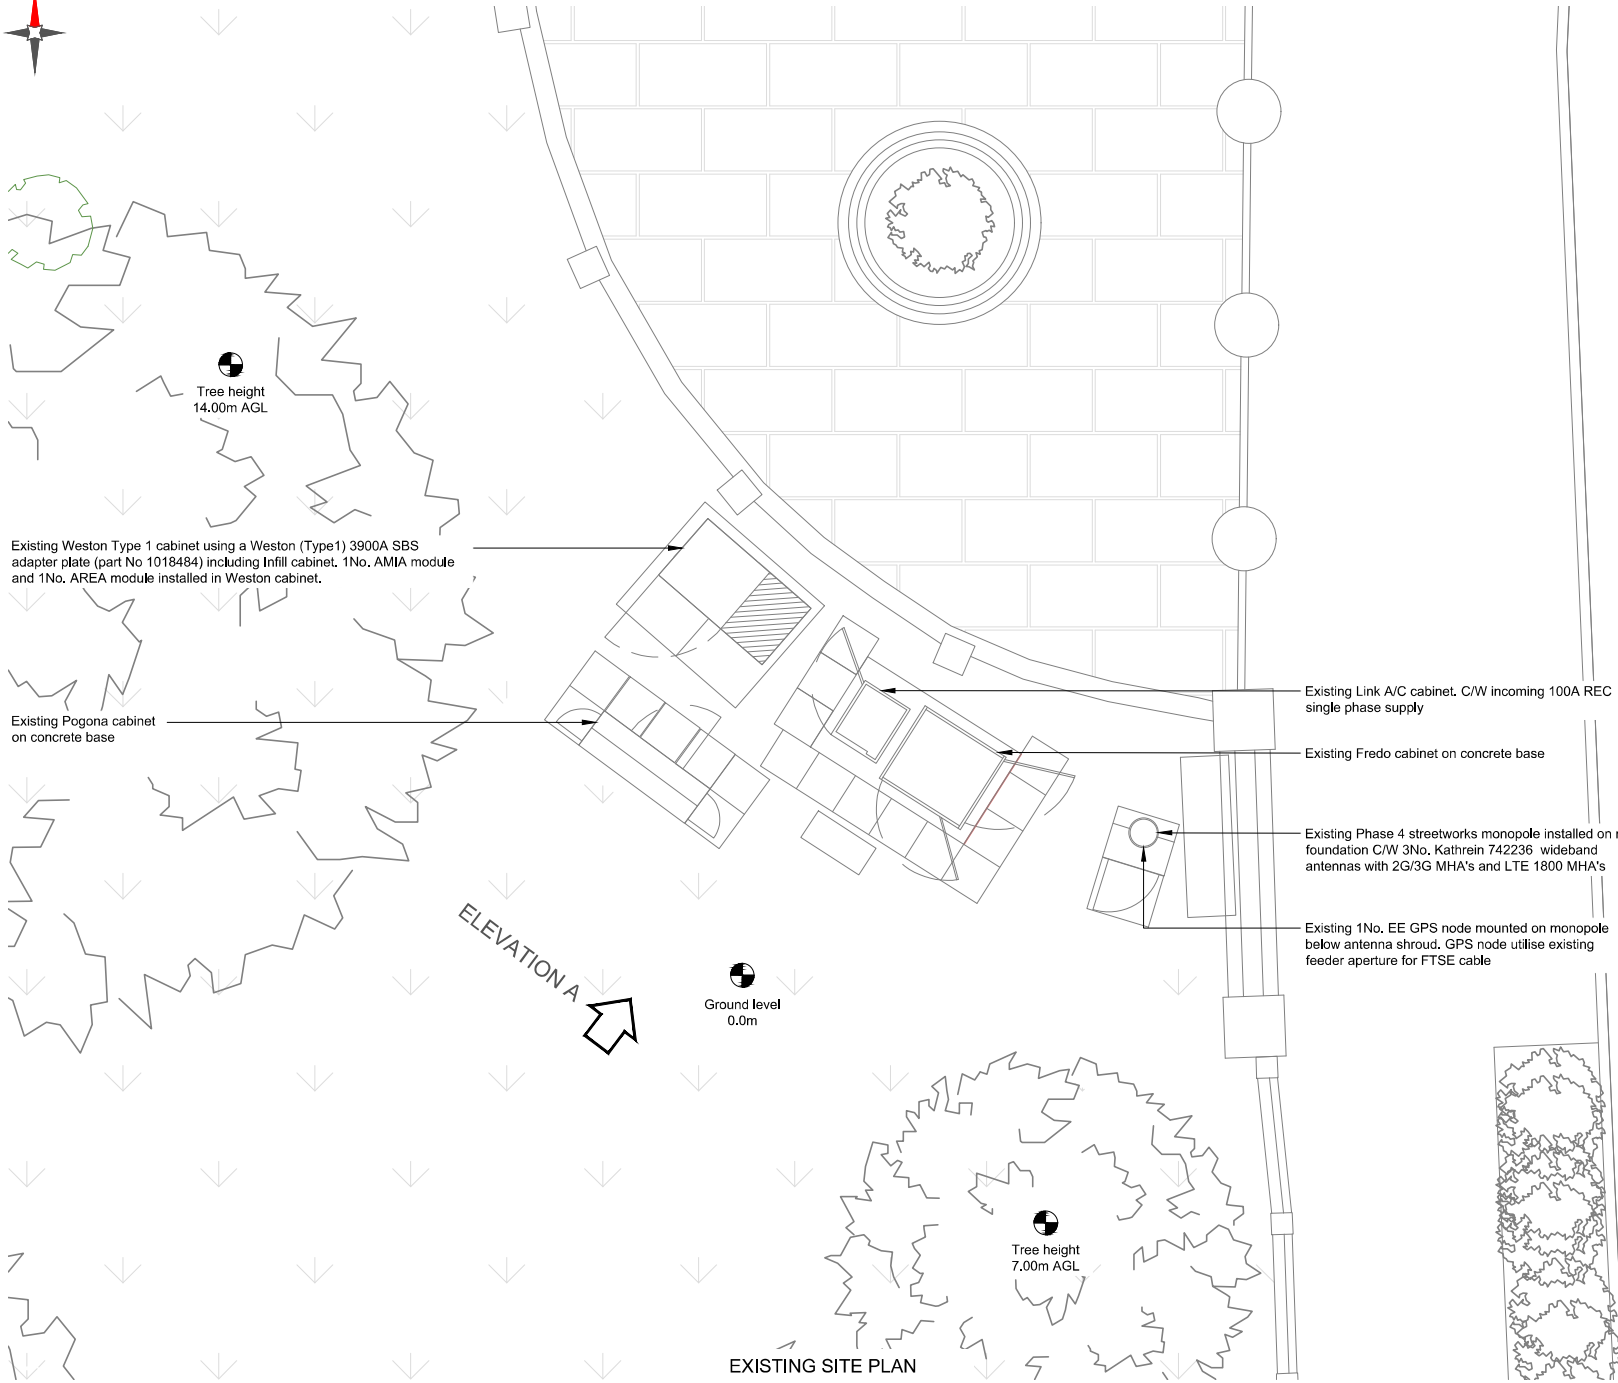

Wrotham Road
(30mph)

NOTES:

1. ALL DIMENSIONS IN MM UNLESS OTHERWISE NOTED.

JVCO ID - H3022968P

Master:	M002	Project:	Churchill	Purpose of Issue:	Detailed Design	Issue:	A1
Date:	29/04/2026	Revision / Upgrade Description:	First Issue				
Drawn:	M/L	Checked:	CR				
Approved:	CR						

Master:	M001	Project:	Churchill	Purpose of Issue:	Planning	Issue:	A
Date:	09/04/2026	Revision / Upgrade Description:	First Issue				
Drawn:	M/L	Checked:	CR				
Approved:	CR						

Hutchison 3G UK Limited
Green Park, 450 Longwater Avenue
Reading, RG30 3UR
Tel: 01628 765 000
Fax: 01628 765 001

H3G Base Station Information line:
0845 6043000
Available 8am-8pm Monday to Friday

Design Consultant:

WHP Telecoms
401 Faraday Street, Birchwood,
Park, Warrington, Cheshire,
WA3 6GA

Tel: 01925424100
e-mail: info@whptelecoms.com

Site Name: WOODLANDS PARK FLAGPOLE

Site ID: 985443

Address: WOODLANDS PARK FLAGPOLE,
WOODLANDS PARK, WROTHAM
ROAD,
GRAVESEND, KENT,
DA11 7LB

Title: 100 EXISTING SITE PLAN

Project: CHURCHILL

Purpose of Issue: DETAILED DESIGN

EE Cell ID:	51337	MBNL Cell ID:	GVM001	H3G Cell ID:	DA0187
-------------	-------	---------------	--------	--------------	--------

File name: GVM001_51337_DA0187_H3G ID_H3G_CWP_DDD_A1

100mm
150mm
10mm



Proposed set down area. Traffic management required

Proposed EE GPS Node to be installed on top of phase 7 MK2 pole

Proposed H3G GPS Node to be installed on top of phase 7 MK2 pole

Proposed H3G 3No. Ericsson 800482002 antennas to be installed on Phase 7 MK2 pole.

Proposed H3G 1No. GPS cable, 36No. 4-50 feeders pre rigged within Phase 7 MK2 pole.

Proposed EE 1No. GPS cable, 36No. 4-50 feeders pre rigged within Phase 7 MK2 pole.

Proposed 18m Phase 7 MK2 Pole to be installed on new T9 root

Existing 3No. EE 18/21 MHA to be removed and Proposed 3No. EE 18/21 MHA to be mounted onto new 18m Phase 7 MK2 pole

Tree height
14.00m AGL

Proposed Crane & Cherry picker location. Traffic management required

Existing Weston Type 1 cabinet using a Weston (Type1) 3900A SBS adapter plate (part No 1018484) including Infill cabinet, 1No. AMIA module and 1No. AREA module installed in Weston cabinet.

Proposed H3G RBS6130 Cabinet on concrete base c/w BBU6855

Existing Pogona cabinet on concrete base to be removed

Proposed H3G Bowler Cabinet on concrete base c/w 3No. ERS4486 (07/08/09), 3No. ERS4020 (1400) & 3No. ERS4485 (18/21/26)

Ground level
0.0m

ELEVATION A

Tree height
7.00m AGL

PROPOSED SITE PLAN

0 1:100 2m 4

Existing Phase 4 streetworks monopole installed on roof foundation C/W 3No. Kathrein 742236 wideband antennas and LTE 1800 MHA's to be removed

Existing 3No. EE 18/21 MHA to be removed and relocated onto new 18m Phase 7 MK2 pole

Existing 1No. EE GPS node mounted on monopole below antenna shroud. GPS node utilise existing feeder aperture for FTSE cable to be removed

Existing Fredo cabinet on concrete base

Existing Link A/C cabinet. C/W incoming 100A REC single phase supply

Proposed 11No. concrete flags in front of the proposed Cabinets.

NOTES:

1. ALL DIMENSIONS IN MM UNLESS OTHERWISE NOTED.

JVCO ID - H3022968P

Master:	Project:			Purpose of Issue:		Issue:
M002	Churchill			Detailed Design		A1
Date:	29/04/2026	Revision / Upgrade Description:				
Drawn:	M/L	First Issue				
Checked:	CR					
Approved:	CR					
Master:	Project:			Purpose of Issue:		Issue:
M001	Churchill			Planning		A
Date:	09/04/2026	Revision / Upgrade Description:				
Drawn:	M/L	First Issue				
Checked:	CR					
Approved:	CR					



Hutchison 3G UK Limited
Green Park, 450 Longwater Avenue
Reading, RG30 3UR
Tel: 01628 765 000
Fax: 01628 765 001

H3G Base Station Information line:
0845 6043000
Available 8am-8pm Monday to Friday

Design Consultant:



WHP Telecoms
401 Faraday Street, Birchwood,
Park, Warrington, Cheshire,
WA3 6GA

Tel: 01925424100
e-mail: info@whptelecoms.com

Site Name: WOODLANDS PARK FLAGPOLE

Site ID: 985443

Address: WOODLANDS PARK FLAGPOLE,
WOODLANDS PARK, WROTHAM
ROAD,
GRAVESEND, KENT,
DA11 7LB

Title: 150 PROPOSED SITE PLAN

Project: CHURCHILL

Purpose of Issue: DETAILED DESIGN


EE Cell ID:	MBNL Cell ID:	H3G Cell ID:
51337	GVM001	DA0187

File name: GVM001_51337_DA0187_H3G ID_H3G_CWP_DDD_A1

100mm

50mm

10mm

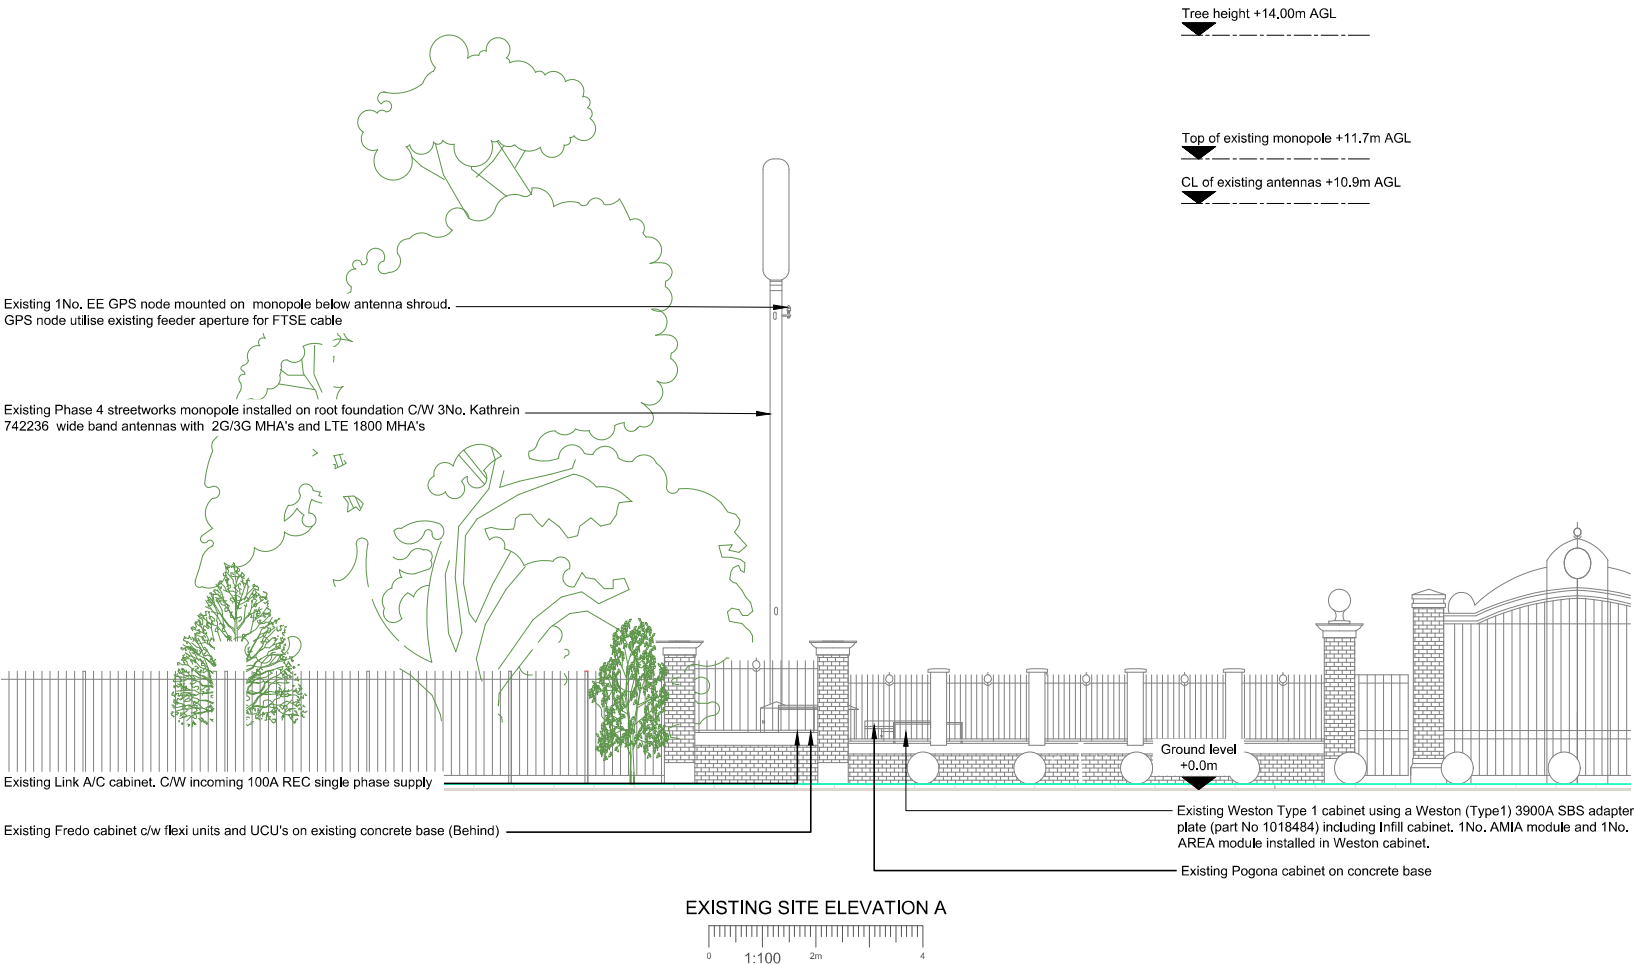

EXISTING SITE ELEVATION A

NOTES:
1. ALL DIMENSIONS IN MM UNLESS OTHERWISE NOTED.

JVCO ID - H3022968P

Master:	M002	Project:	Churchill	Purpose of Issue:	Detailed Design	Issue:	A1
Date:	29/04/2026	Revision / Upgrade Description:					
Drawn:	M/L	First Issue					
Checked:	CR						
Approved:	CR						
Master:	M001	Project:	Churchill	Purpose of Issue:	Planning	Issue:	A
Date:	09/04/2026	Revision / Upgrade Description:					
Drawn:	M/L	First Issue					
Checked:	CR						
Approved:	CR						



Hutchison 3G UK Limited
Green Park, 450 Longwater Avenue
Reading, RG30 3UR
Tel: 01628 765 000
Fax: 01628 765 001

H3G Base Station Information line:
0845 6043000
Available 8am-8pm Monday to Friday

Design Consultant:



WHP Telecoms
401 Faraday Street, Birchwood,
Park, Warrington, Cheshire,
WA3 6GA

Tel: 01925424100
e-mail: info@whptelecoms.com

Site Name: WOODLANDS PARK FLAGPOLE

Site ID: 985443

Address: WOODLANDS PARK FLAGPOLE,
WOODLANDS PARK, WROTHAM
ROAD,
GRAVESEND, KENT,
DA11 7LB

Title: 200 EXISTING SITE ELEVATION

Project: CHURCHILL

Purpose of Issue: DETAILED DESIGN


EE Cell ID:	51337	MBNL Cell ID:	GVM001	H3G Cell ID:	DA0187
-------------	-------	---------------	--------	--------------	--------

File name: GVM001_51337_DA0187_H3G ID_H3G_CWP_DDD_A1

100mm

150mm

100mm

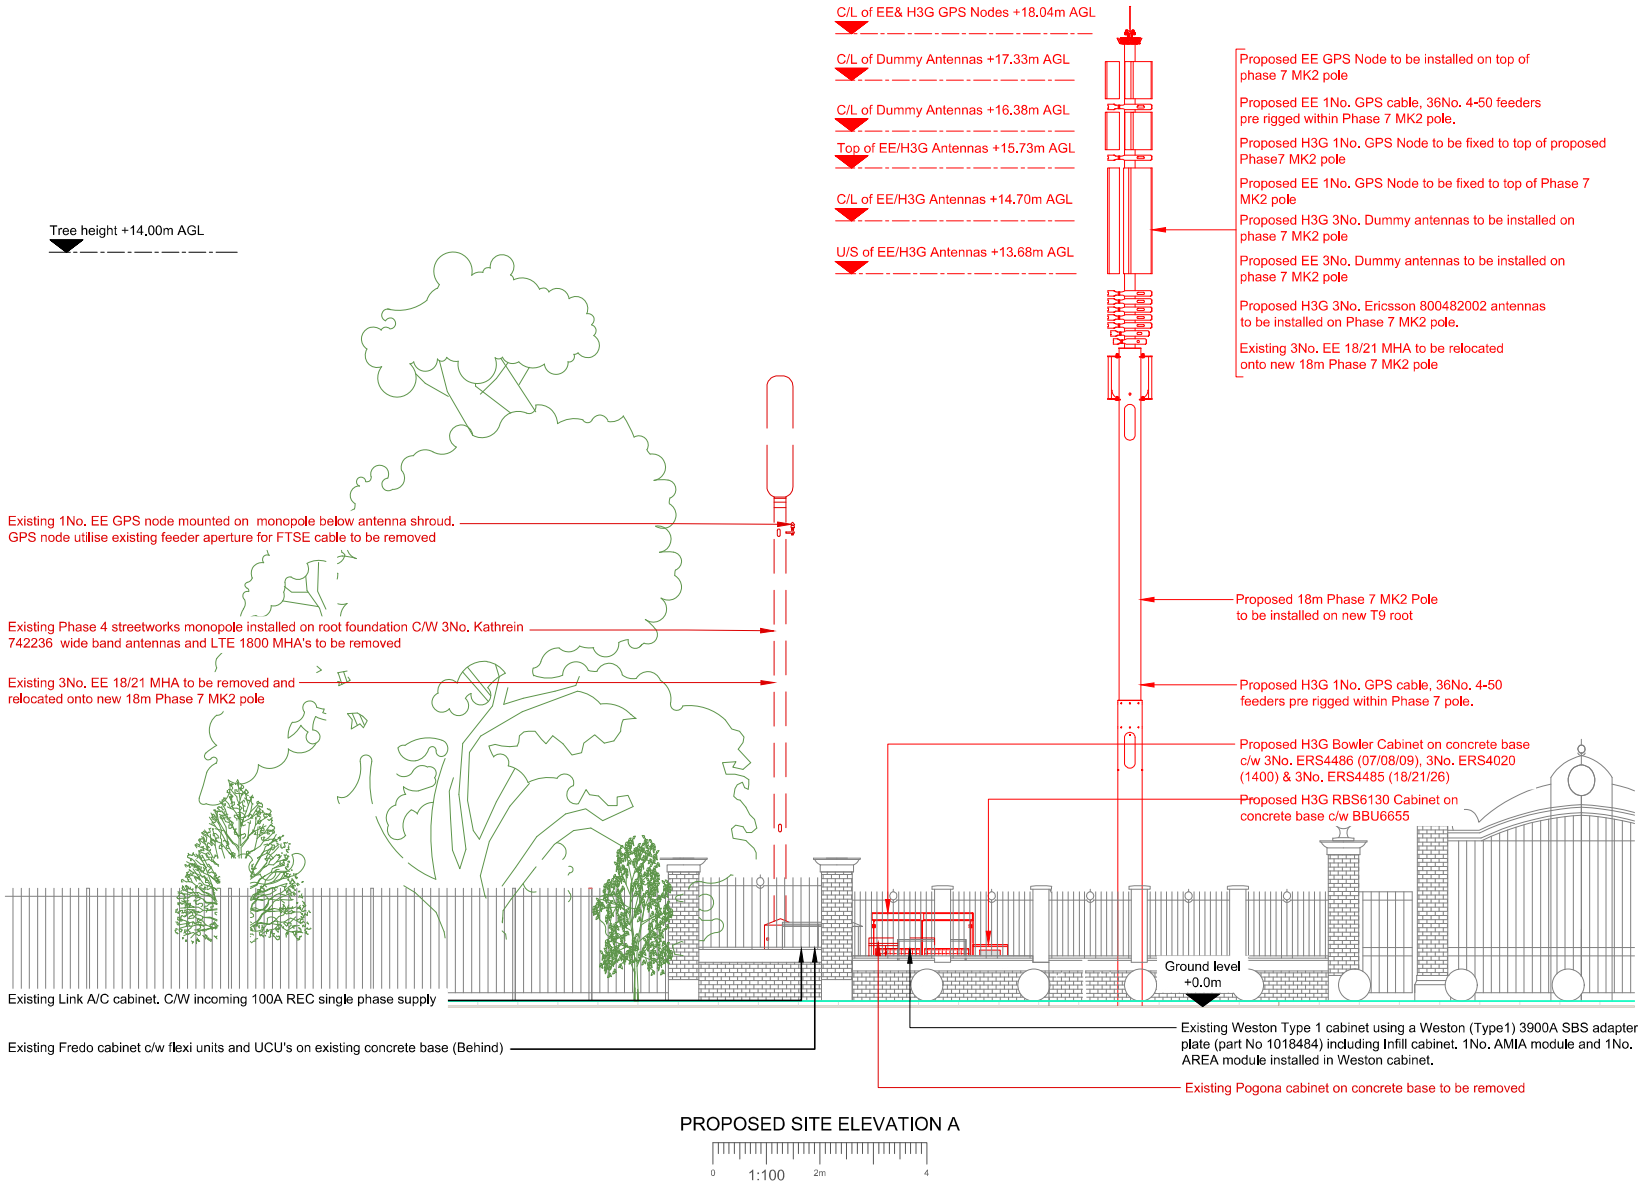

NOTES:

- ALL DIMENSIONS IN MM UNLESS OTHERWISE NOTED.

JVCO ID - H3022968P

Master:	Project:	Purpose of Issue:	Issue:
M002	Churchill	Detailed Design	A1
Date:	29/04/2026	Revision / Upgrade Description:	
Drawn:	M/L	First Issue	
Checked:	C/R		
Approved:	C/R		
Master:	Project:	Purpose of Issue:	Issue:
M001	Churchill	Planning	A
Date:	09/04/2026	Revision / Upgrade Description:	
Drawn:	M/L	First Issue	
Checked:	C/R		
Approved:	C/R		



Hutchison 3G UK Limited
Green Park, 450 Longwater Avenue
Reading, RG30 3UR
Tel: 01628 765 000
Fax: 01628 765 001

H3G Base Station Information line:
0845 6043000
Available 8am-8pm Monday to Friday

Design Consultant:



WHP Telecoms
401 Faraday Street, Birchwood,
Park, Warrington, Cheshire,
WA3 6GA

Tel: 01925424100
e-mail: info@whptelecoms.com

Site Name: WOODLANDS PARK FLAGPOLE

Site ID: 985443

Address: WOODLANDS PARK FLAGPOLE,
WOODLANDS PARK, WROTHAM
ROAD,
GRAVESEND, KENT,
DA11 7LB

Title: 250 PROPOSED SITE ELEVATION

Project: CHURCHILL

Purpose of Issue: DETAILED DESIGN

EE Cell ID: 51337	MBNL Cell ID: GVM001	H3G Cell ID: DA0187
----------------------	-------------------------	------------------------

File name: GVM001_51337_DA0187_H3G ID_H3G_CWP_DDD_A1