



Existing Front Elevation



Existing North Side Elevation




Existing Rear Elevation



Existing South Side Elevation

02 003 Existing Elevations

1:100

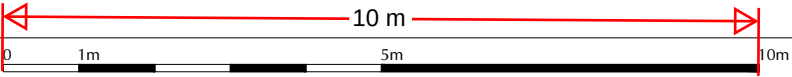

NOTES

Legal Info
1. ©RDA Consultant Architects. Drawing not for construction. Do not scale from this drawing in either paper or digital form. Use written dimensions only. All dimensions are given in millimeters unless otherwise stated.
2. All survey information by others. Check all dimensions on site. Site boundaries to be confirmed by client solicitors with reference to title deeds.
3. This drawing is intended for use by the commissioning client only. RDA do not assume any liability to any third party for the information herein.

REVISIONS
- 00/00/00 XX
First Issue

JOB TITLE			
14 The Pippins, Meopham Gravesend, DA13 0HB			
DWG TITLE			
Existing Elevations Scale 1:100			
DATE	BY	CHECKED BY	A3
04/10/23	EJD	RND	
DWG NO.		REV.	STATUS
3153 (02) 003			Planning

RaynerDaviesArchitects

Nottingham | Kent

Studio A,
Quayside House,
Chatham Maritime
ME4 4QZ

www.rd-architects.co.uk

