

VENTILATION SCHEDULE	VU-2
MANUFACTURER	NUAIRE
MODEL	MRXBOX-ECO5 w/ Acoustic Enclosure

EXTRACT VENTILATION RATES				Flat 2
ROOM	TRICKLE (l/s)	BOOST 1 (l/s)	PURGE (l/s)	
KITCHEN	10	13	74	
BATHROOM	4	8	32	
TOTAL	14	21	106	
RATES TO BUILDING REGS DOCUMENT F TABLES 5.1a & 5.1b				

SUPPLY VENTILATION RATES				Flat 2
ROOM	TRICKLE (l/s)	BOOST 1 (l/s)	PURGE (l/s)	
LIVING ROOM	9	13	74	
BEDROOM	5	8	32	
TOTAL	14	21	106	
RATES TO BUILDING REGS DOCUMENT F TABLES 5.1a & 5.1b				

VENTILATION SCHEDULE	VU-1
MANUFACTURER	NUAIRE
MODEL	MRXBOX-ECO2 w/ Acoustic Enclosure

EXTRACT VENTILATION RATES				Flat 1
ROOM	TRICKLE (l/s)	BOOST 1 (l/s)	BOOST 2 (l/s)	
KITCHEN	11	13	26	
BATHROOM	7	8	20	
TOTAL	18	21	46	
RATES TO BUILDING REGS DOCUMENT F TABLES 5.1a & 5.1b				

SUPPLY VENTILATION RATES				Flat 1
ROOM	TRICKLE (l/s)	BOOST 1 (l/s)	BOOST 2 (l/s)	
LIVING ROOM	10	13	25	
BEDROOM 1	4	4	13	
BEDROOM 2	4	4	8	
TOTAL	18	21	46	
RATES TO BUILDING REGS DOCUMENT F TABLES 5.1a & 5.1b				

Copyright, Designs and Patents Act 1988
This drawing is the property of Walker Mower Partnership Ltd & is issued in confidence. All copies are only for information about the application. They may not be used for any other purpose or copied without the express written permission of Walker Mower Partnership Ltd.
Conflicts of Information

It still remains the responsibility of the Installer/Contractor to ensure that there are no conflicts with information provided by ourselves & that of any manufacturers information or relevant requirements of statutory bodies or Client specifications/DS's. If any conflicts do exist it is the responsibility of the Installer/Contractor to inform the Consultant/Client immediately Verbally & in writing.

GENERAL SERVICES NOTES


- Electrical services shown for coordination purposes only. Refer to electrical drawings for electrical services information.
- Before commencing work on site, please read Design Risk Management Information.
- All manufacturer's instructions to be reviewed prior to installation.
- This drawing is to be read in conjunction with all schematics, details and specification documents.
- Dimensioned setting out details to be confirmed by architect.
- All discrepancies are to be queried with WMP before works commence.

GENERAL VENTILATION NOTES

- Where non-fire rated ductwork passes through a fire compartment element (such as protected hallway) the duct is to be fitted with a fire collar with a rating to match the wall being penetrated. The fire collar must be installed in line with manufacturer's requirements.
- Doors within dwellings need to be cut short by 10mm to allow air to pass under the door and to satisfy Part F1 of the Building Regulations.
- Where flexible duct work must be used, it must be installed at 90% of its maximum length, be no longer than 300mm in each instance and follow a slow radius bend.
- Where ductwork passes through an unheated space it shall be insulated.
- Where ducts need to drop/rise within the ceiling void, this must be done in a manner that does not form low points where condense can collect.
- Duct work shall be insulated wherever there is a risk of condensation forming.
- Where duct work is insulated, it shall be with 25mm of 0.04w/mk or equivalent.
- Ventilation unit to be installed with anti-vibration mounts.
- Where flexible duct work is used it is to be tough PVC coated glass cloth fabric (or vinyl) supported by encapsulated high tensile steal wire helix. Traditional domestic PVC flexible duct work is acceptable.

Controls:
VU-1: MVHR Boost Controller is to be placed in the kitchen to allow manual boost activation. A PIR sensor is to be installed in the bathroom to enable automatic Boost mode.

VU-2: MVHR Boost Controller is to be placed in the kitchen to allow for manual boost/purge activation. A PIR sensor is to be installed in the bathroom to enable automatic Boost mode

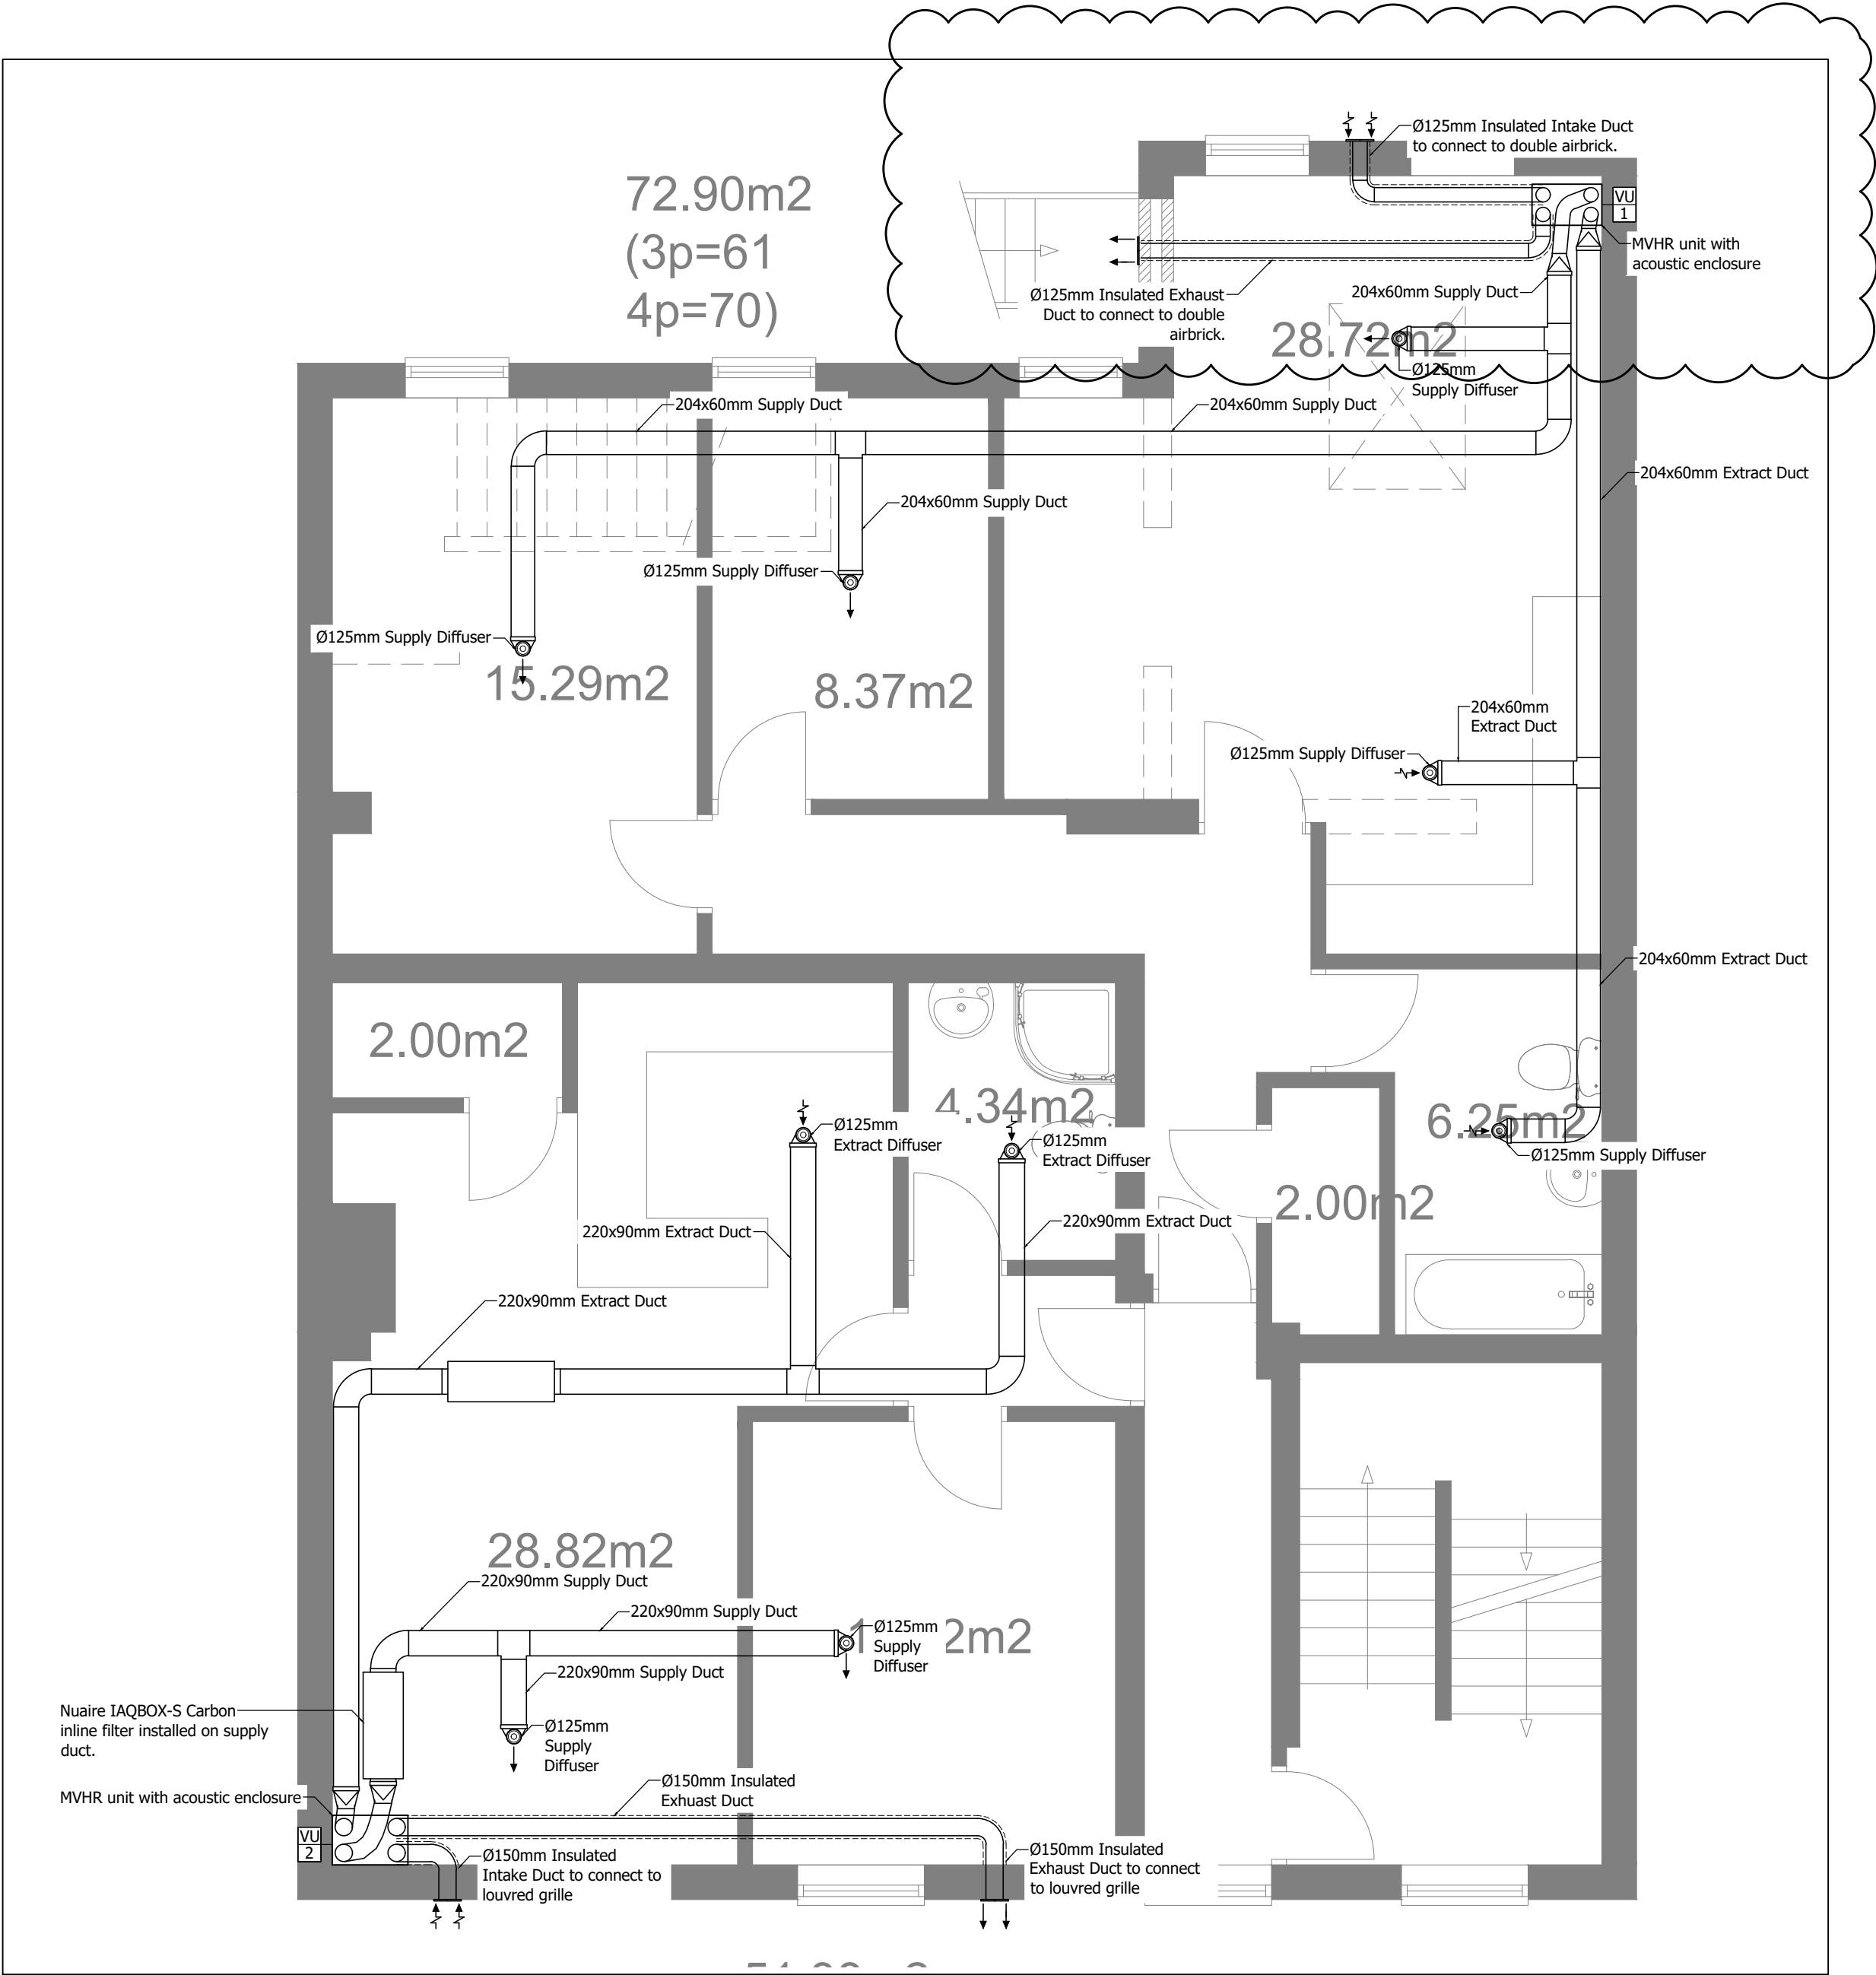

VENTILATION LAYOUT:
1:50 SCALE

C2	09.05.2025	Revised to comments	AJ	DS
C1	25.09.2024	Construction issue.	JC	DS
Rev.	Issue Date	Details of Revision	Drawn	Ch'kd.

Client:

Kalvinder Sandher

Project:
25-26 Milton Road

Title:
Mechanical Services
First Floor
Ventilation Layout

Drawn:	Checked:	Scale:	Date:
JC	DS	1:50 Original Size: A1	25.09.2024

Drawing:	Revision:
WMP.2721.DWG.X.01.M.2000	C2



01322 282 440
info@walkermower.co.uk
www.walkermower.co.uk