




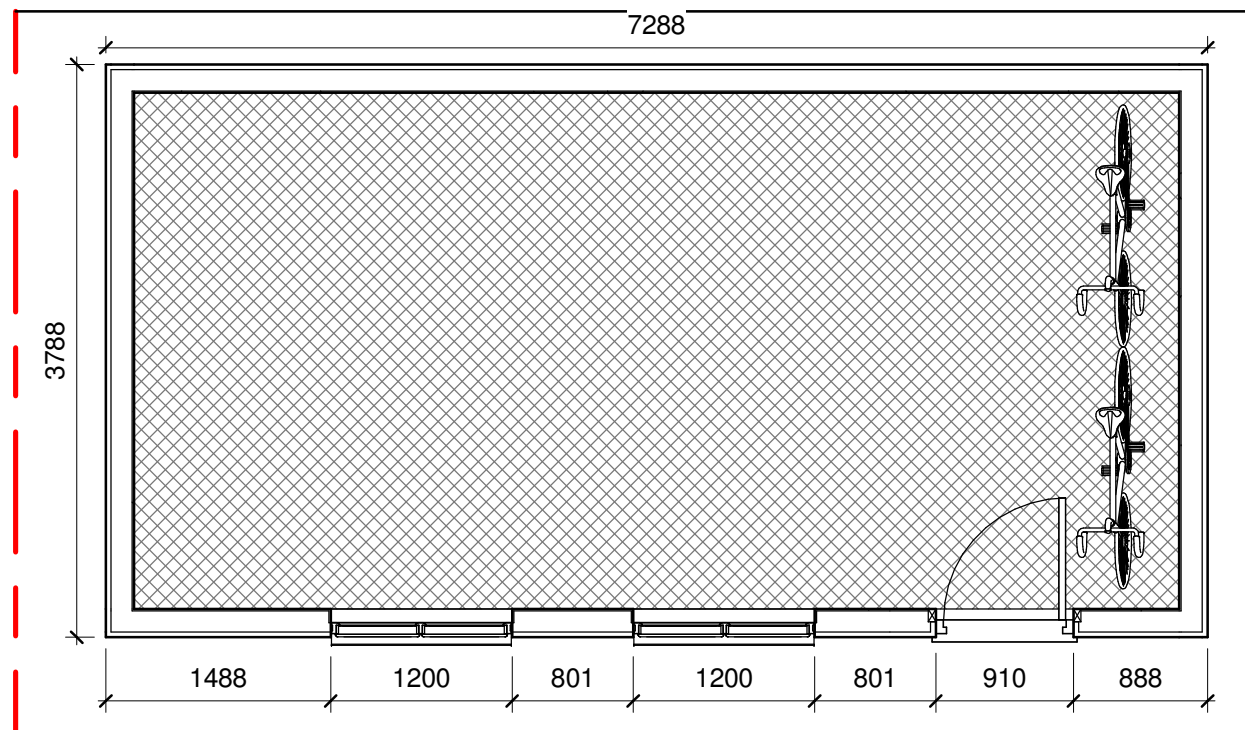


5 Outbuilding Plan  
1 : 50

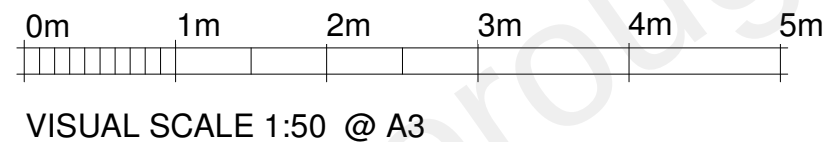


VISUAL SCALE 1:50 @ A3

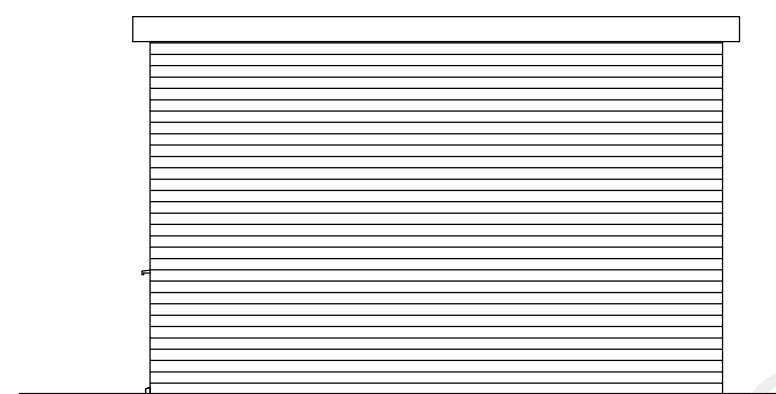


1 Side elevation  
1 : 50

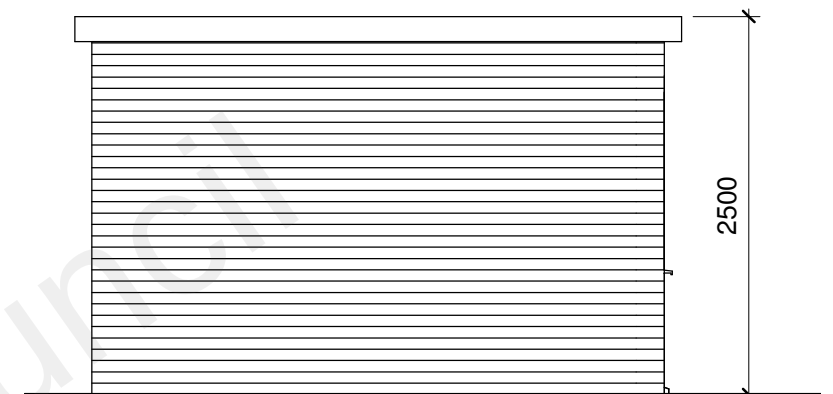

2 Outbuilding flank elevation  
1 : 50

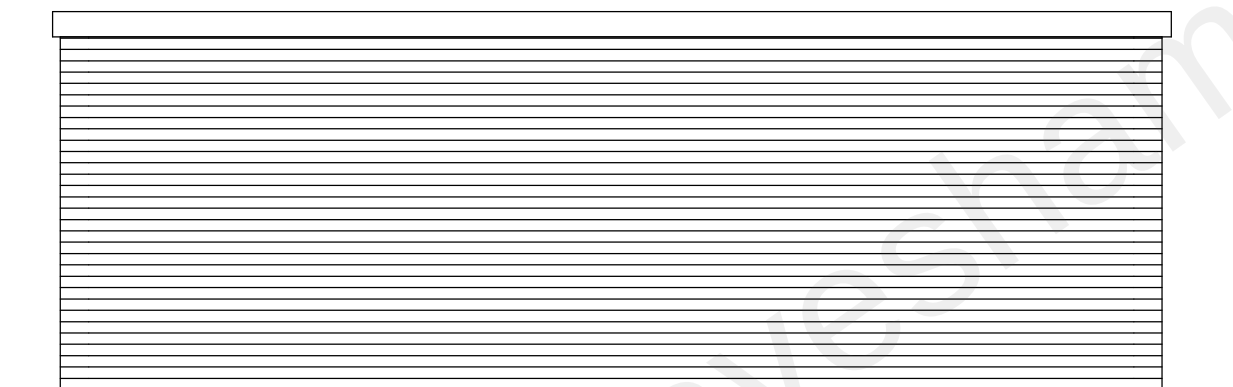

3 Rear elevation  
1 : 50

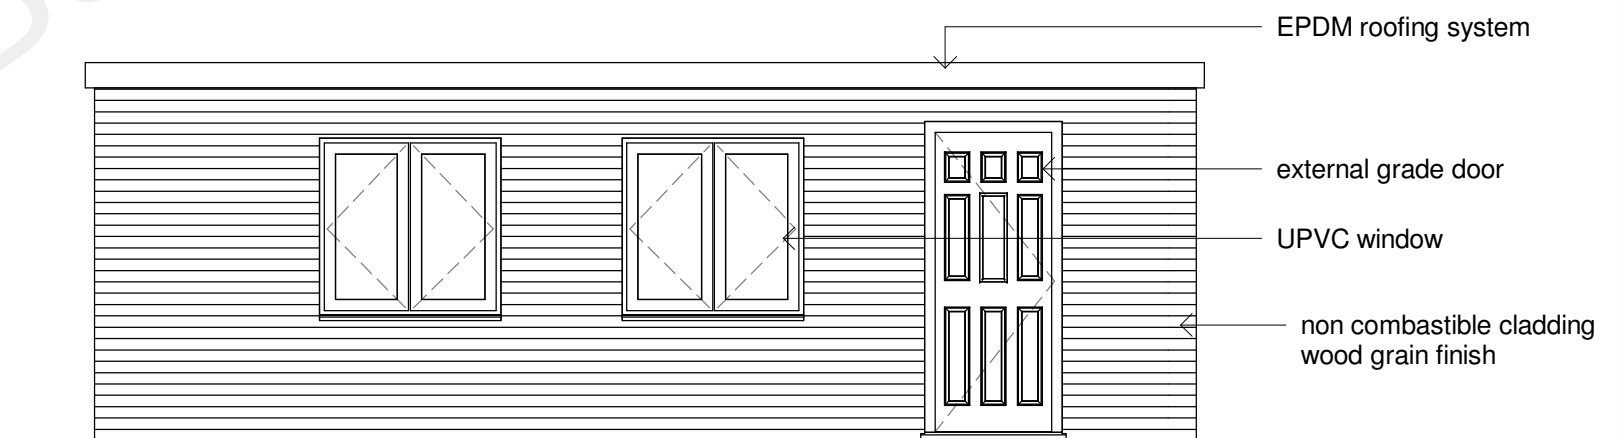

4 Outbuilding front elevation  
1 : 50

|  |     |             |      |  |  |  |  |   |  |                 |                           |                     |
|--|-----|-------------|------|--|--|--|--|---|--|-----------------|---------------------------|---------------------|
|  | No. | Description | Date |  |  |  |  | P\Outbuilding for incidental family use and enjoyment of the dwelling house /storage at rear garden of Gwynn Road Northleet Kent DA11 8AR |  | CLIENT          |                           |                     |
|  |     |             |      |  |  |  |  |   |  | Date 12/05/2022 | Project number 18GWYNN/18 | Scale (@ A3) 1 : 50 |
|  |     |             |      |  |  |  |  |   |  |                 |                           |                     |
|  |     |             |      |  |  |  |  |   |  |                 |                           |                     |
