


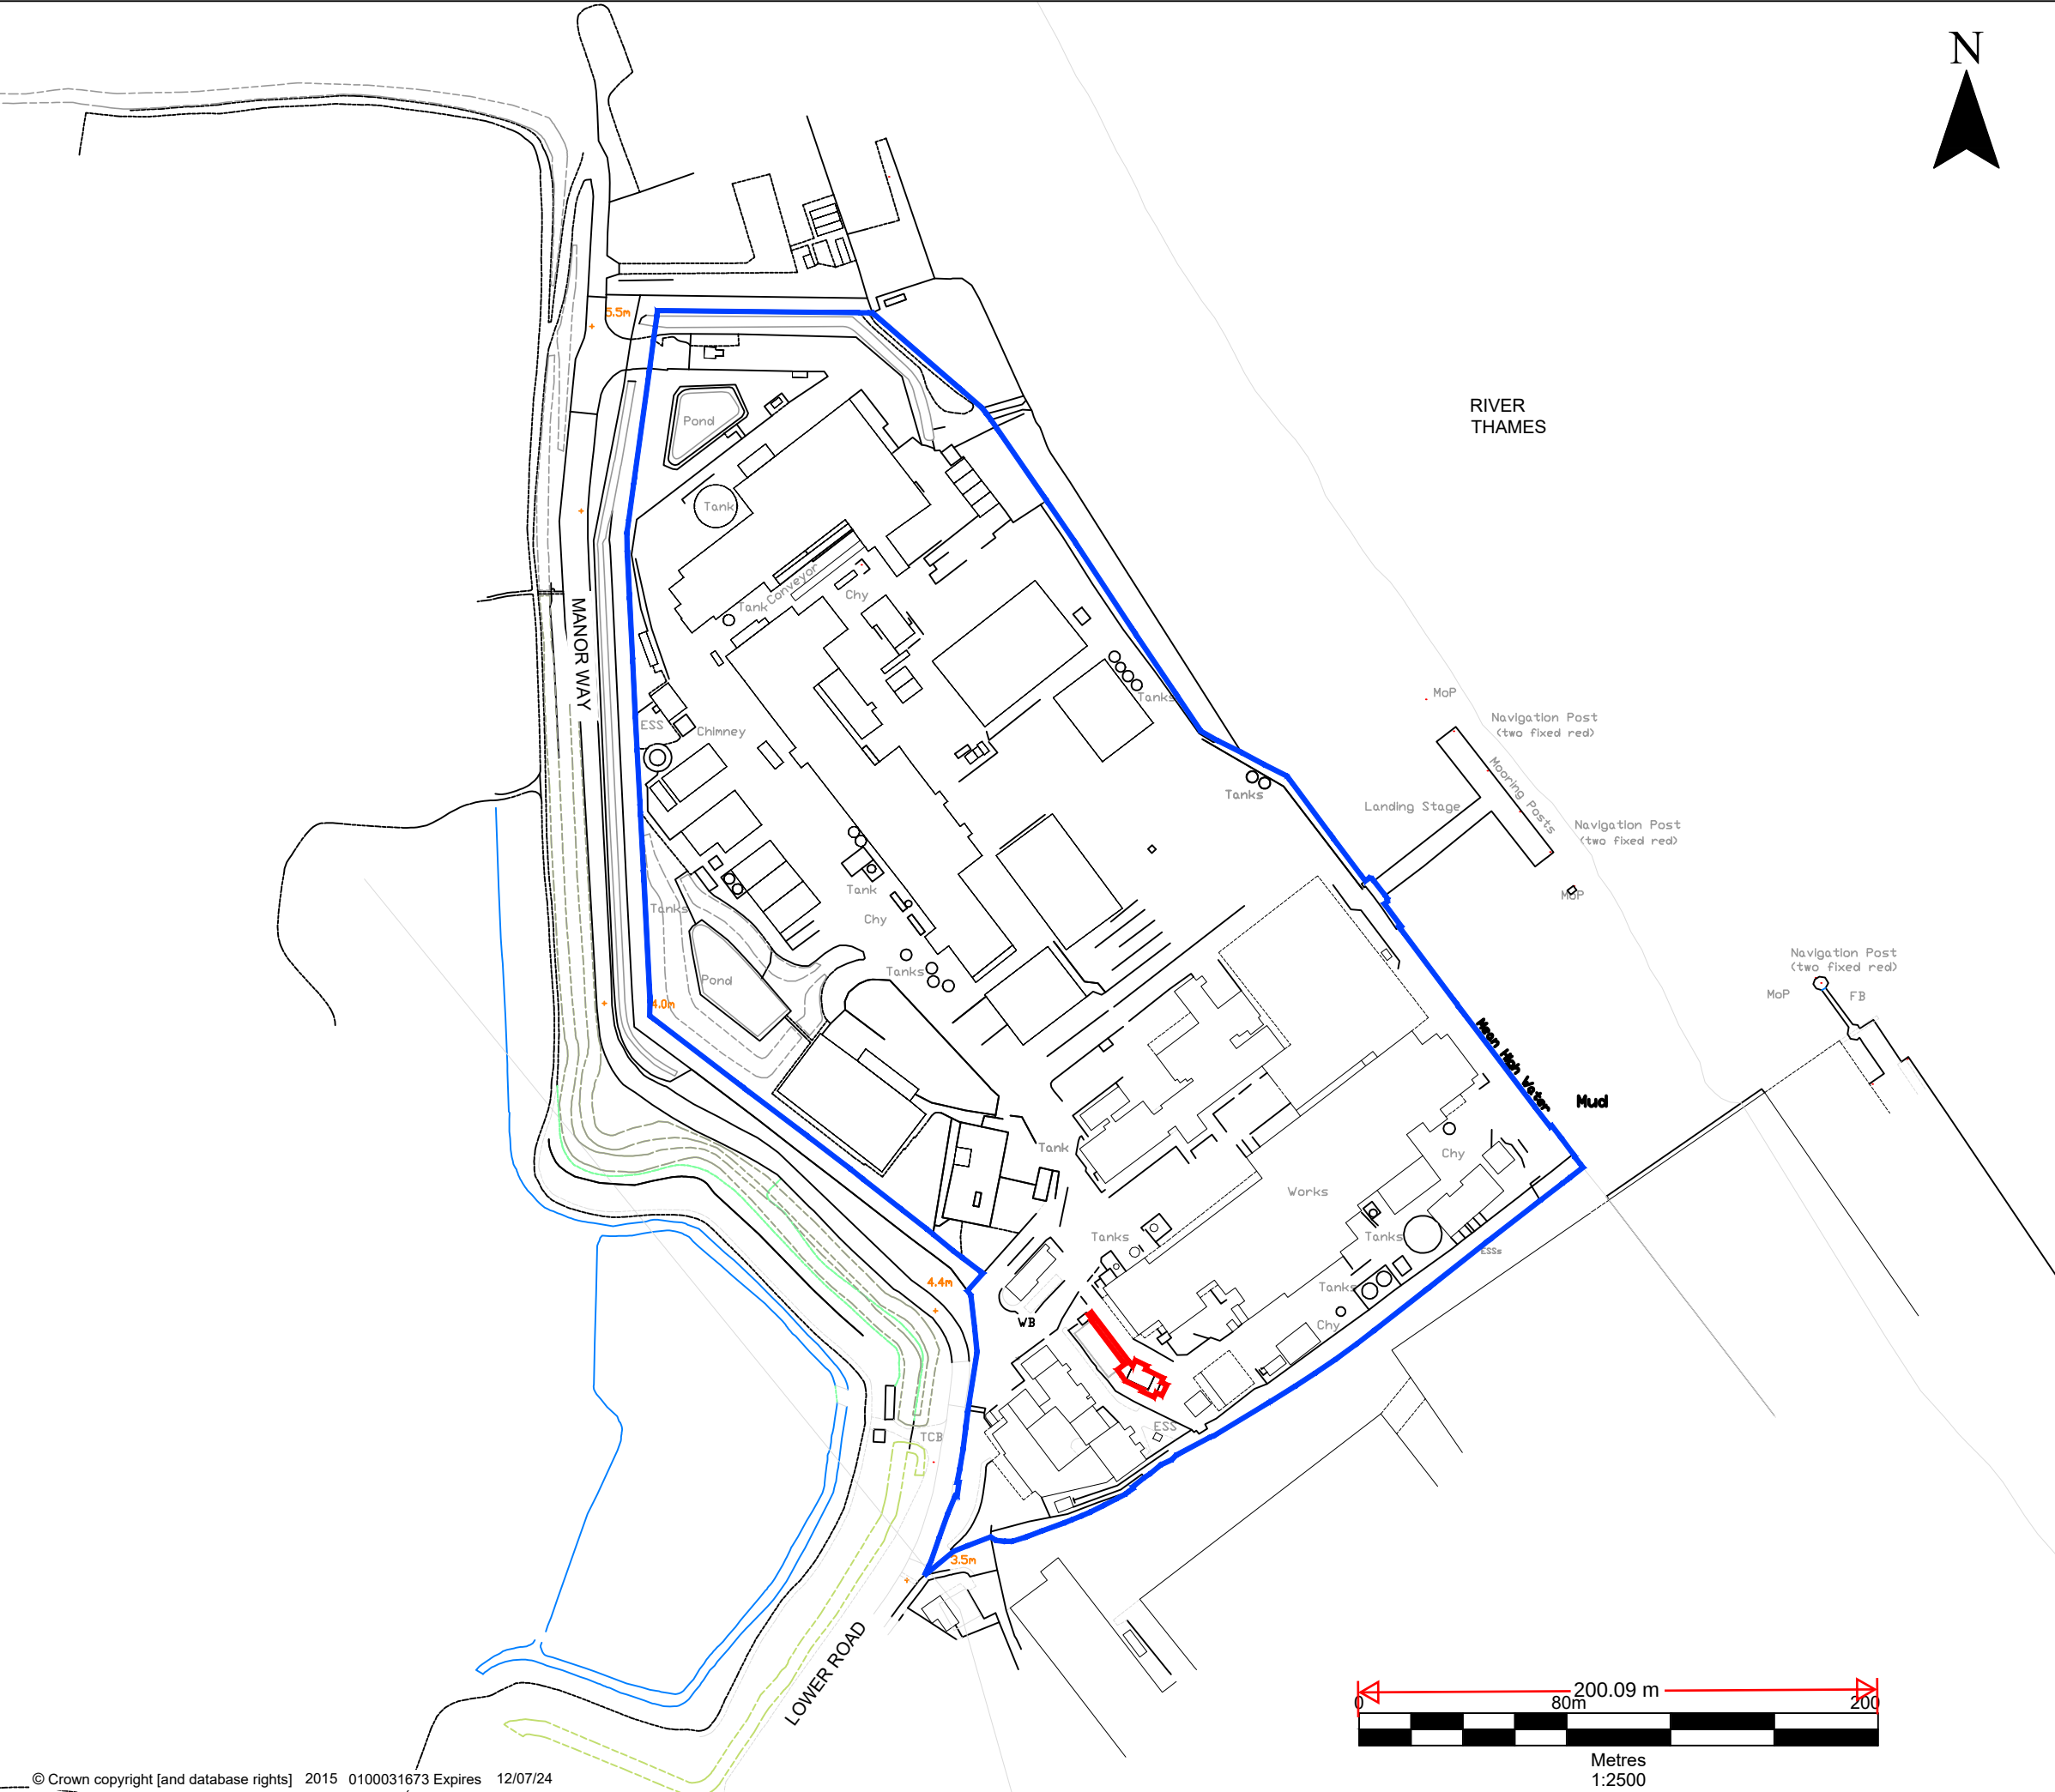

NOTES

APPLICATION BOUNDARY

LAND IN CONTROL OF APPLICANT

P0	RW	PS	FEB 24	PLANNING ISSUE
Revision	By	Chk'd By	Date	Comments

BRITANNIA REFINED METALS Ltd

SLR

global environmental solutions

TREENWOOD HOUSE
ROWDEN LANE
BRADFORD-ON-AVON
WILTS. BA15 2AU
T: 01225 309400
F: 01225 309401
www.slrconsulting.com

Site

BRITANNIA REFINED METALS LTD
BOTANY ROAD, NORTHFLEET, KENT, DA11 9BG

Project

BAGHOUSE FACILITY

Drawing Title

SITE PLAN
APPLICATION BOUNDARY

Scale

1:2,500 @ A3

Date

FEBRUARY 2024

Drawing Number

02

Revision

P0

PLANNING