


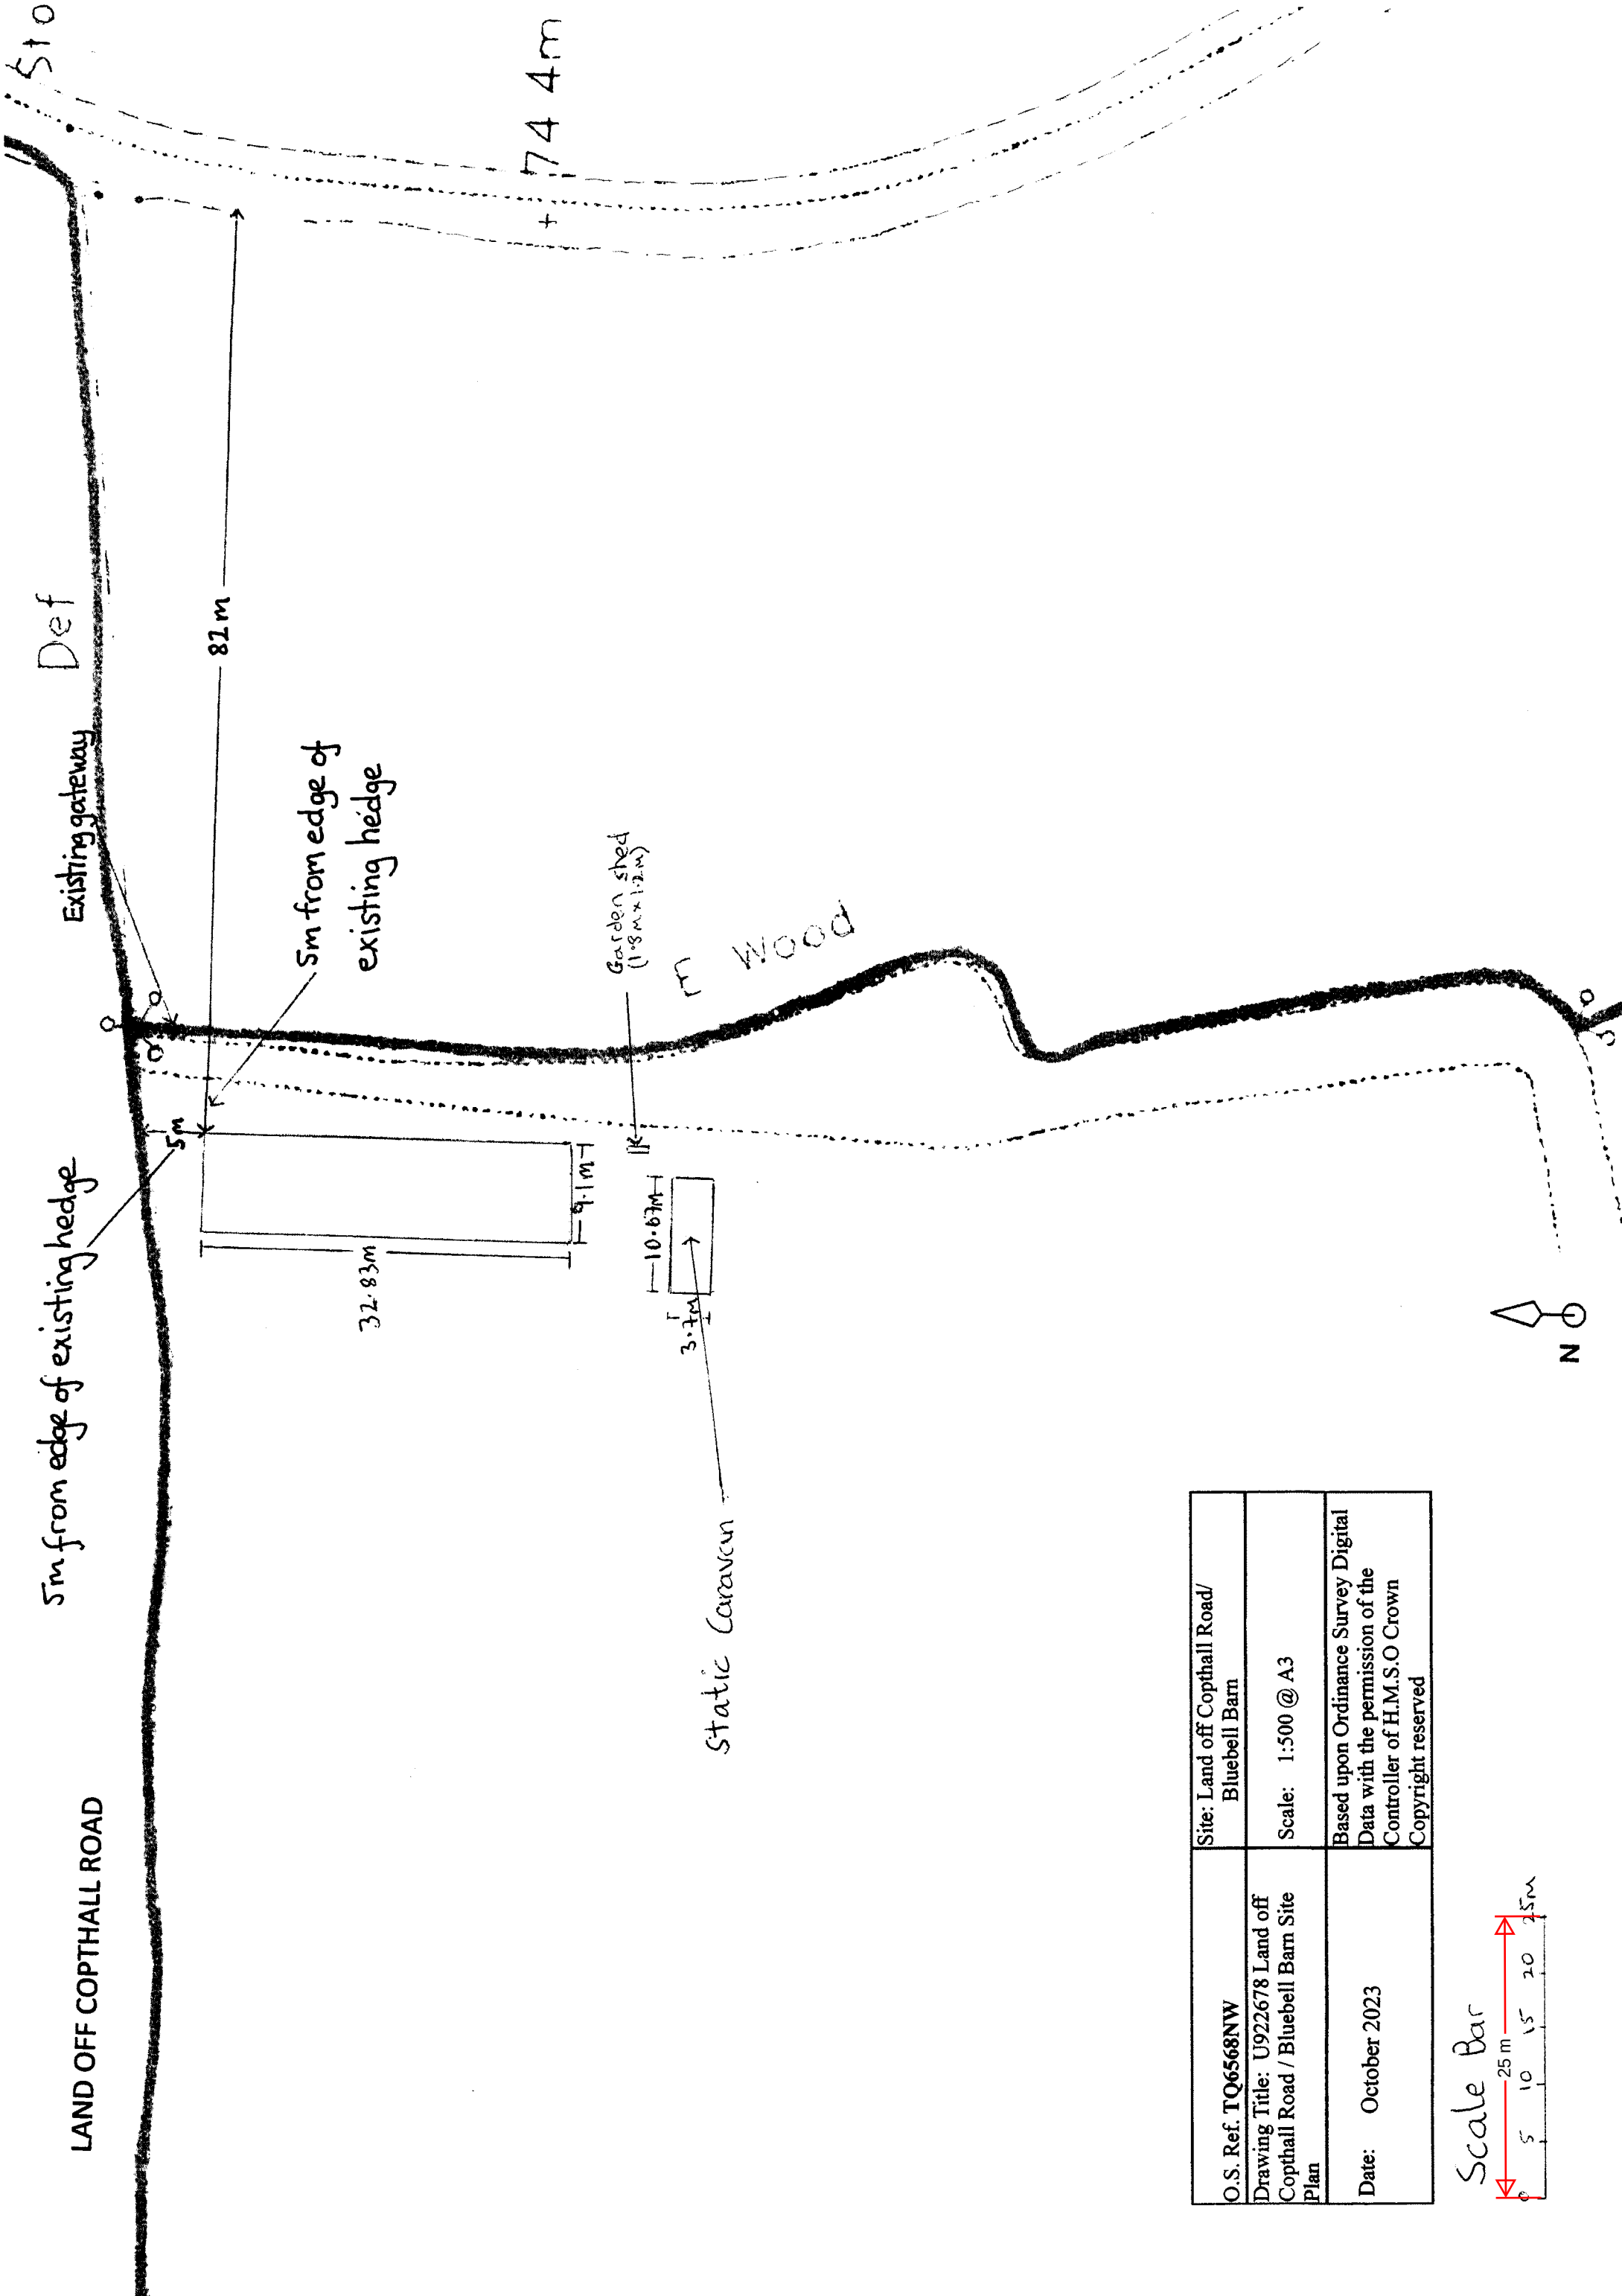

O.S. Ref. TQ6568NW	Site: Land off Copthall Road/ Bluebell Barn
Drawing Title: U922678 Land off Copthall Road / Bluebell Barn Site Plan	Scale: 1:500 @ A3
Date: October 2023	Based upon Ordnance Survey Digital Data with the permission of the Controller of H.M.S.O Crown Copyright reserved

