



Rear Elevation
As Proposed

Scale 1:100




Side Elevation
As Proposed

Scale 1:100

KEY TO MATERIALS

- ① Plain tiles to match existing
- ② Facing brickwork
- ③ Off white painted render
- ④ Replacement uPVC doors and windows

F O R A P P R O V A L

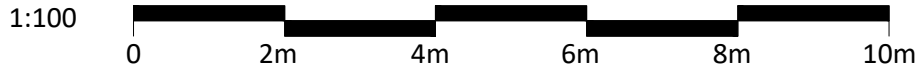

CLIENT Mr & Mrs Molloy	PROJECT High Ridge Pear Tree Lane Shorne Kent DA12 3JU	DRAWN SP	DATE Nov 2021	SCALE 1:100	DWG SIZE A3
WORK STAGE Planning	DRAWING Rear & Side Elevations - As Proposed	DRAWING NO. SP-480-P-10-08	REVISION.		