




Access Strategy Plan

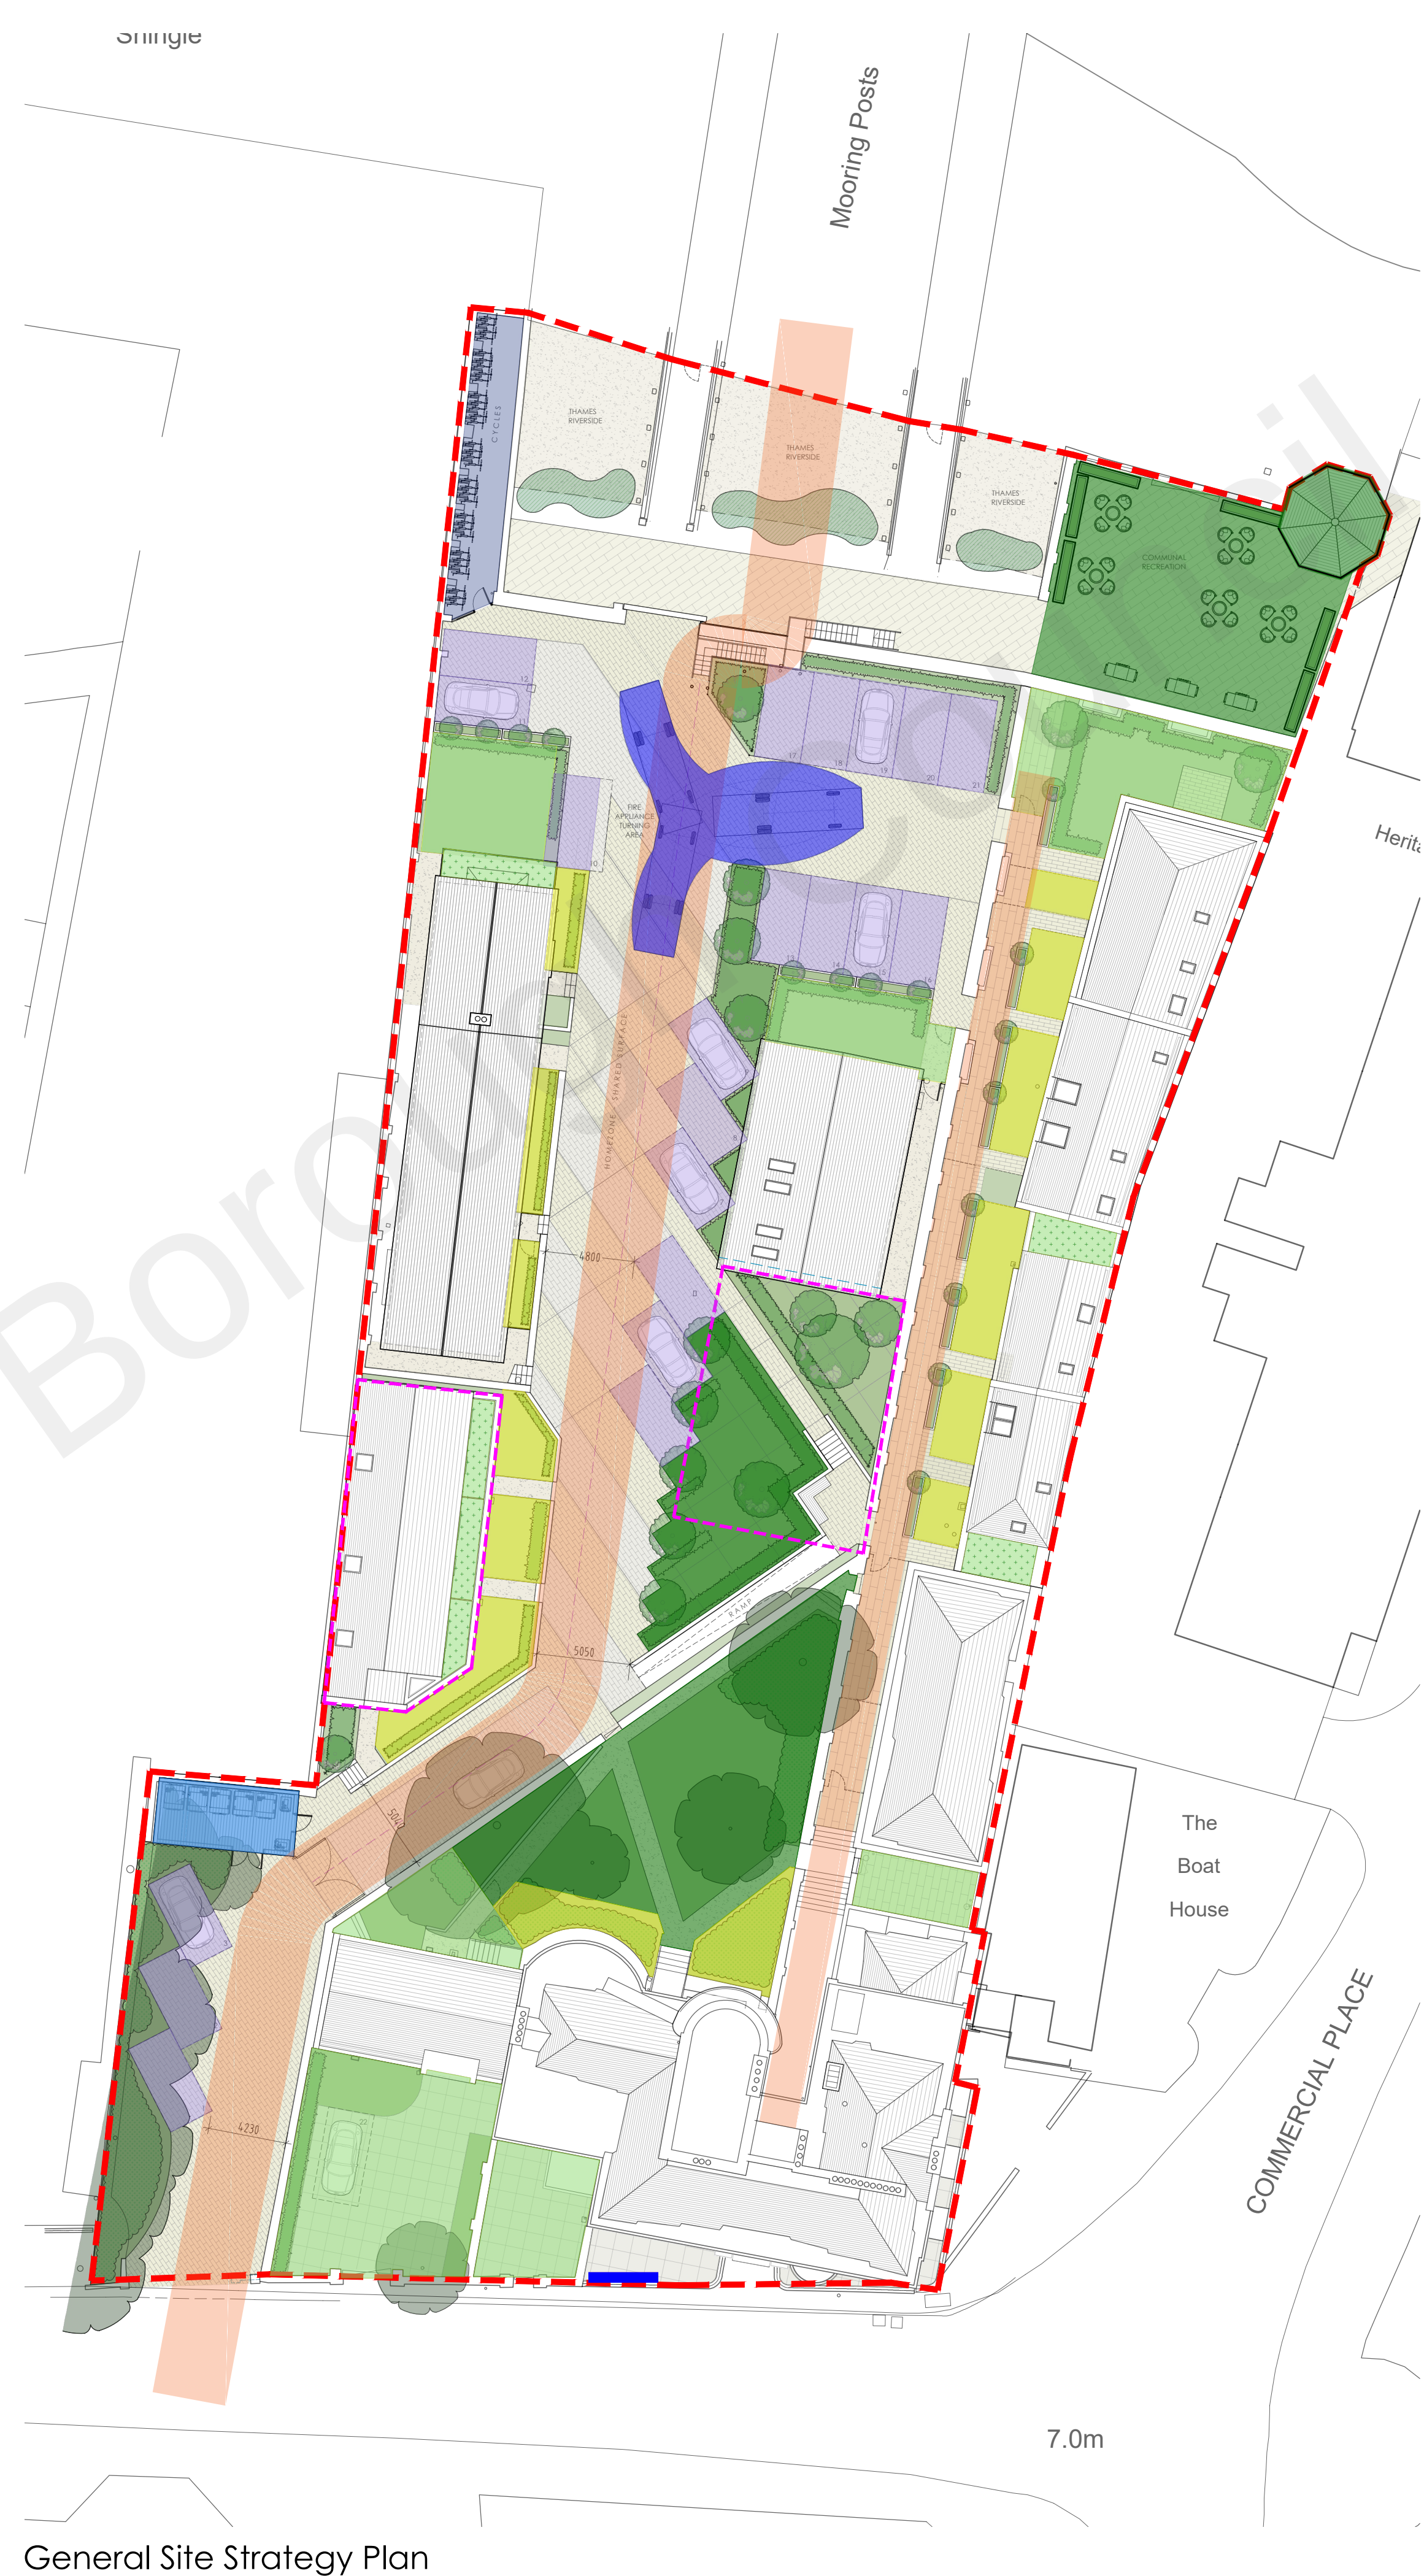

General Site Strategy Plan

DO NOT SCALE FROM THIS DRAWING
ALL DIMENSIONS TO BE VERIFIED BY THE CONTRACTOR ON SITE

Legend

- Site Boundary
- Key Routes through site
- Pedestrian access via access gate to all residential units.
- Pedestrian access from The Terrace to units within Custom House
- Access Route to multiple residential units (unit numbers specified)
- Access Route to single residential unit (unit numbers specified)
- Residential unit private garden access
- Footprint Comparison
- Security Access Point
- Access Point - garden gate
- Main access to the Pavilion and banks of Thames
- Disabled access to the Pavilion and banks of Thames (by arrangement)
- Private amenity space
- Private amenity space terrace / balcony
- Defensible space / Semi-private
- Communal amenity space
- Indicative parking space
- Communal Cycle Store
- Communal Bin Store
- Fire Appliance Turning Circle

1:250 5 10 15 20 25m

REV DESCRIPTION DATE BY CHKD

TURNER JACKSON+DAY ASSOCIATES

Radio House
Thanet Way, Whitstable
Kent CT5 3QX

t: 01227 261453
e: enquiries@tjda.co.uk
www.turnerjacksonday.co.uk

client details
Mile Property Group Ltd

project details
Custom House
The Terrace, Gravesend, DA12 2DE

drawing title
STRATEGY PLANS
First and Second Floor Plans

date scale drawn by checked by
May'21 1:250@A1 AR

project no. drawing no. revision
1735 072