





Post Strategy - Site Plan
1.200

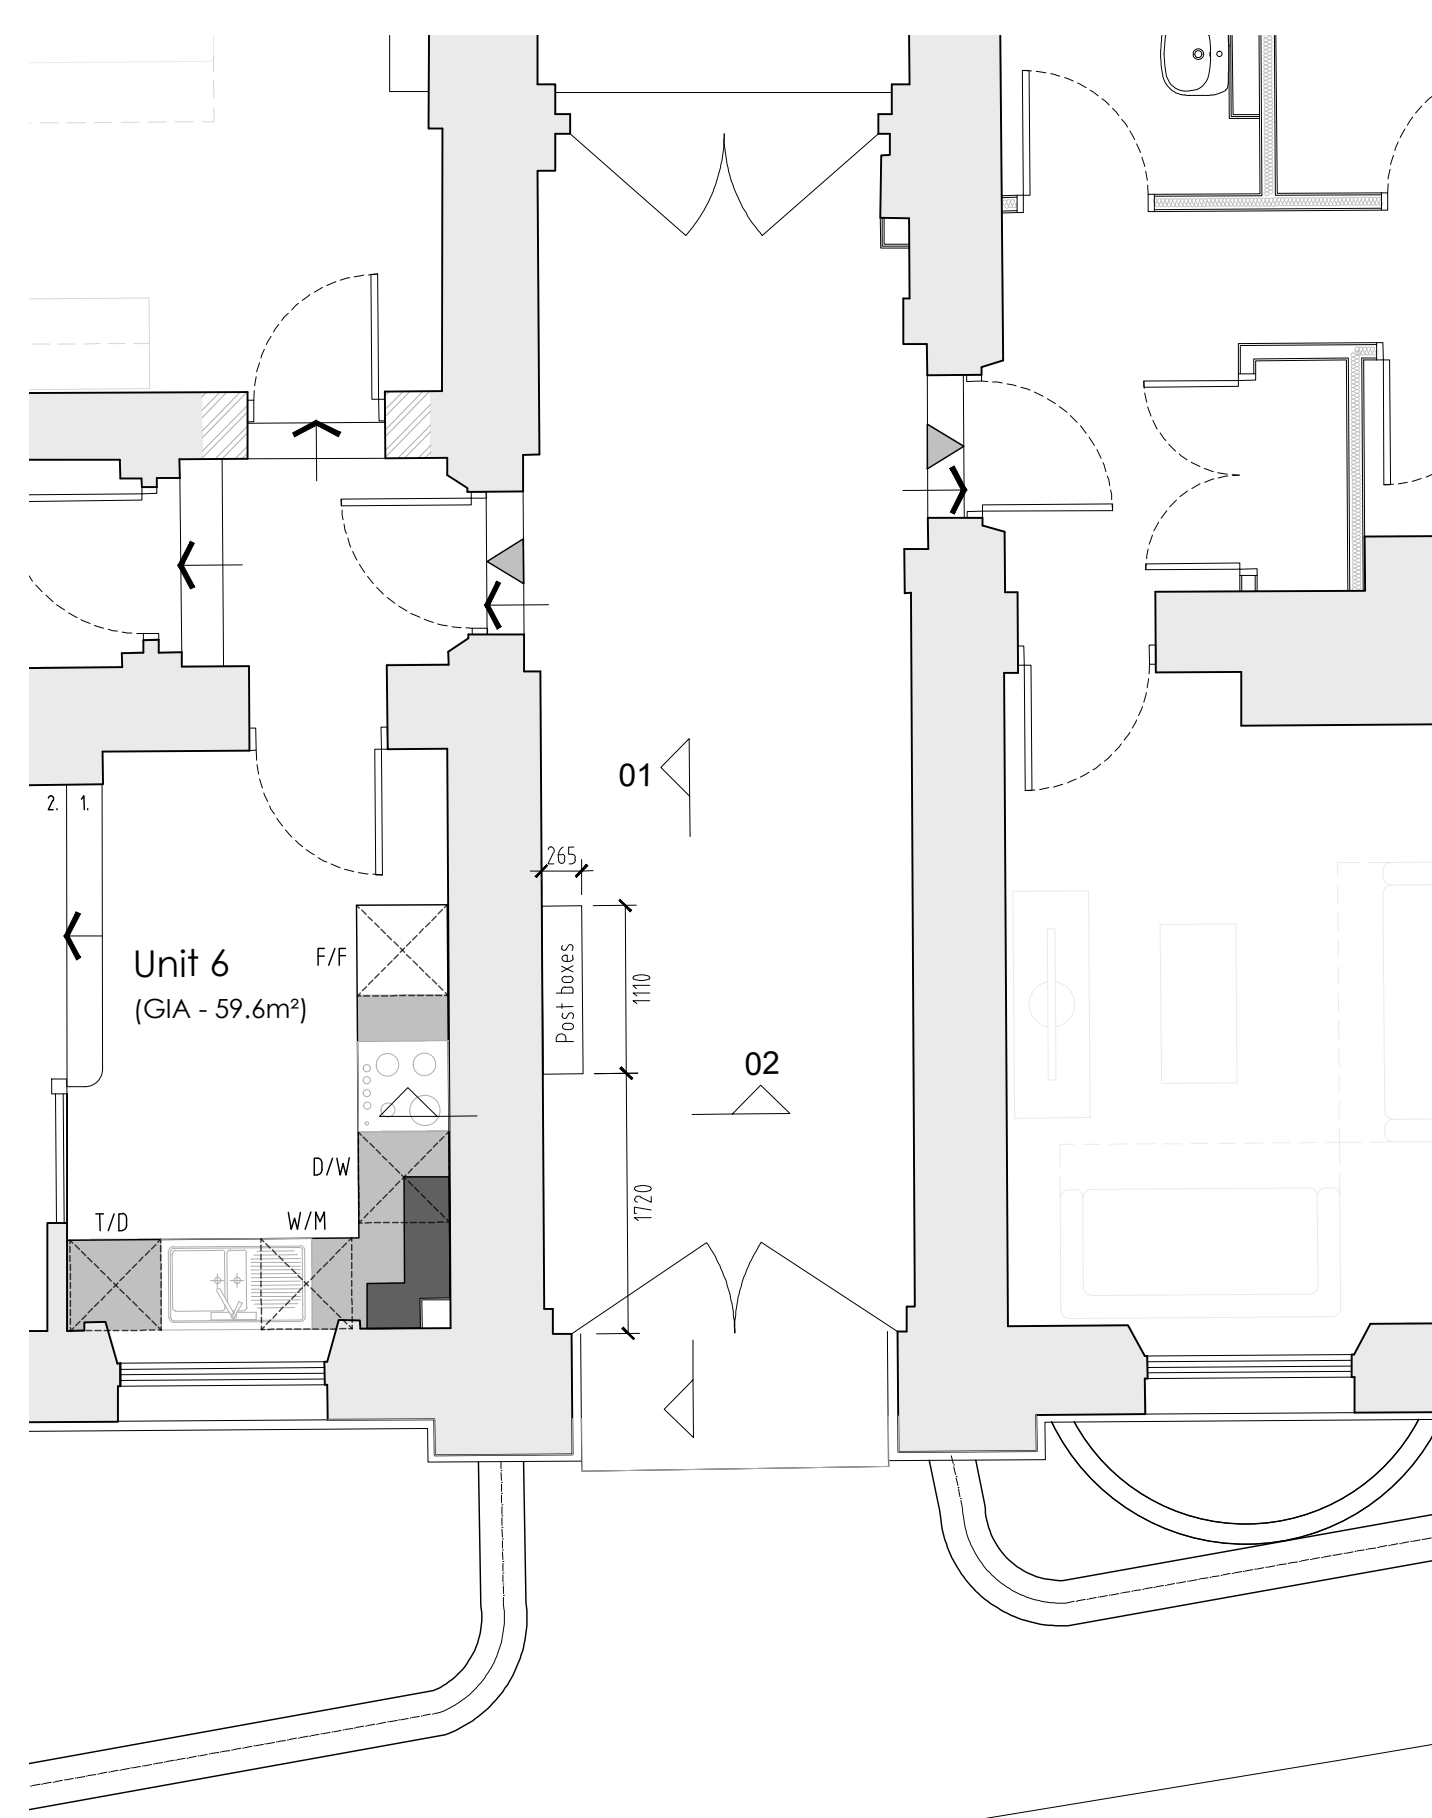

Post Strategy - Communal Post Box Location Plan
1.50

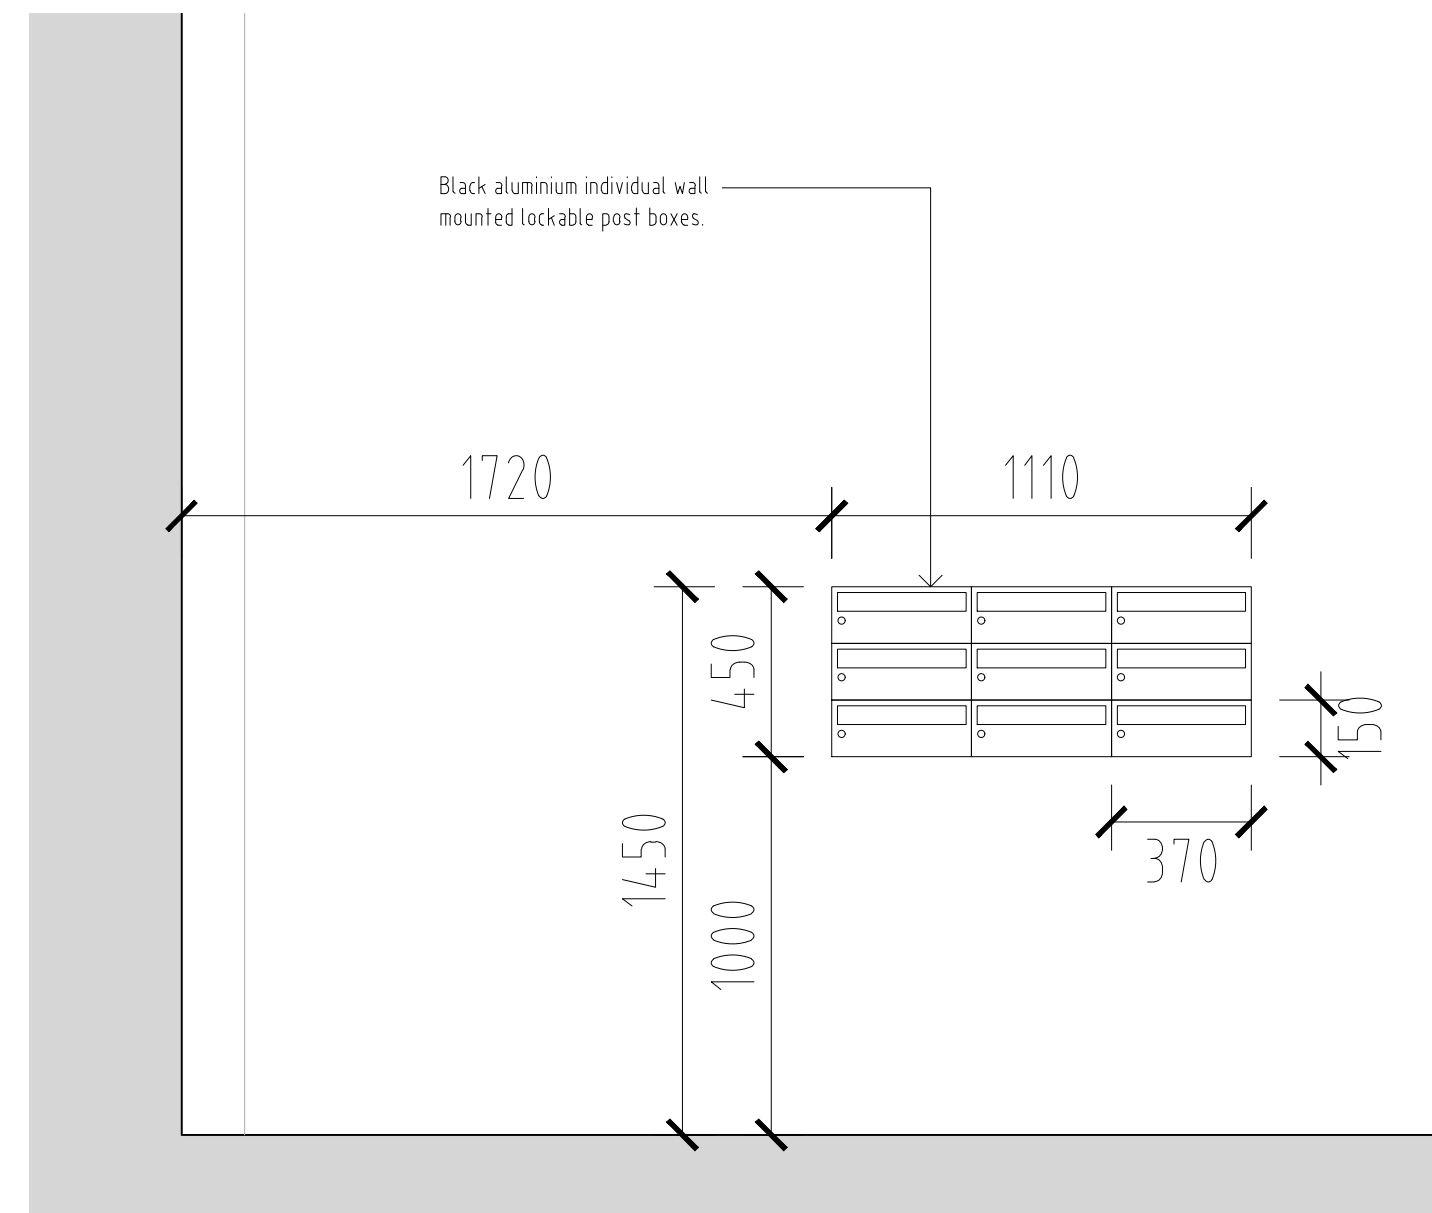

Post Strategy - Communal Post Box Elevation 01
1.20


Proposed Post Strategy

Individual Plots
Units 04,05,12,13,14,15,16,17,18,19,20,21,22,23,24,25,26 & 27 will have individual letter boxes on their entrance doors. Post will be delivered to each unit, following gated access into the site.


Each unit will have brushed stainless steel letter plates to the front entrance doors. These should be fitted with a suitable flap or letter guard to inner face to prevent being able to access the locking mechanisms from the external door face.

Communal Post Box
Units 01,02,03,06,07,08,09,10 & 11 will have a individual post box located adjacent the main communal entrance door at upper ground floor level. Due to the heritage value of the building a through door/wall letterbox system is not achievable and therefore the postal service will required access to the main communal corridor.

Each post box will be wall mount black aluminium with lockable access only.

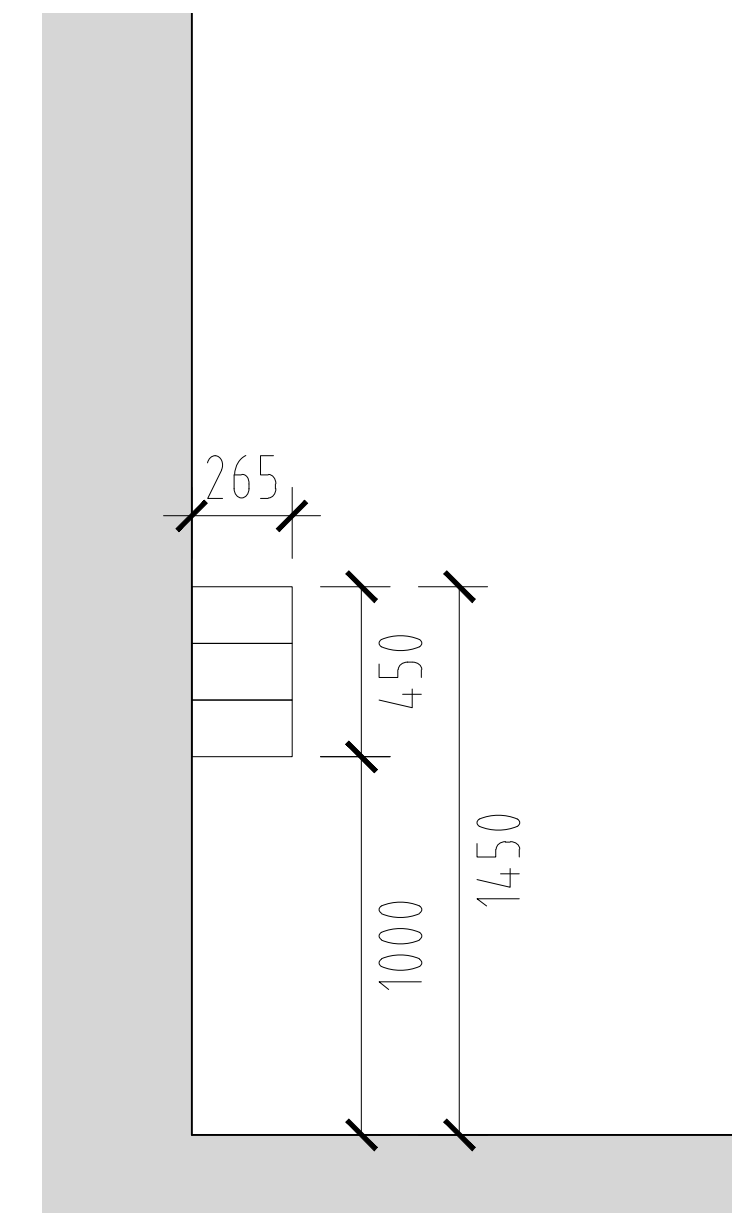

Elevation 02
1.20

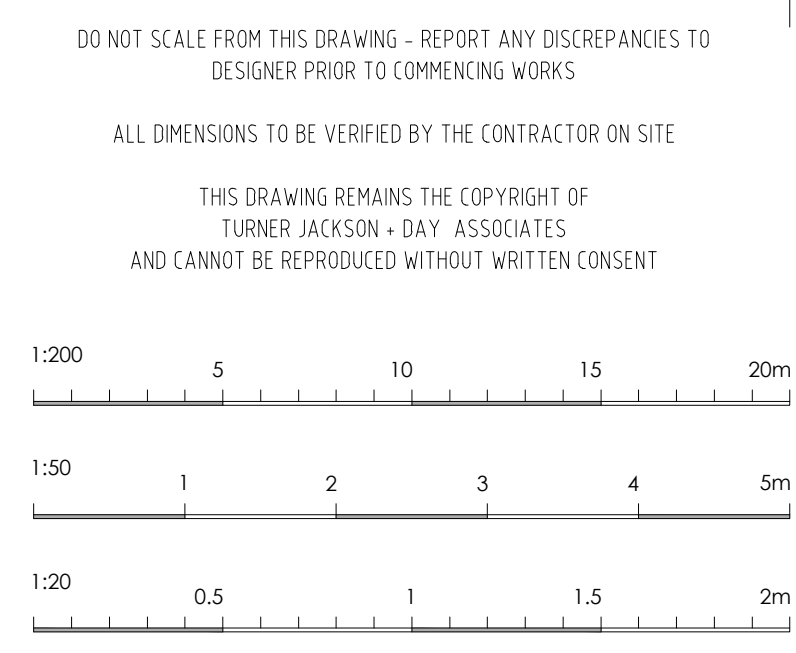

REV	DESCRIPTION	DATE	BY	CHKD

TURNER JACKSON+DAY ASSOCIATES

Radio House
Thanet Way, Whitstable
Kent CT5 3QX

t: 01227 261453
e: enquiries@tjda.co.uk
www.turnerjacksonday.co.uk

client details
Custom House (Gravesend) Limited

project details
Custom House
The Terrace, Gravesend, DA12 2DE

drawing title
Post Strategy Details

date	scale	drawn by	checked by
Dec'24	as noted	NS	

project no.	drawing no.	revision
1735	C9.1	