




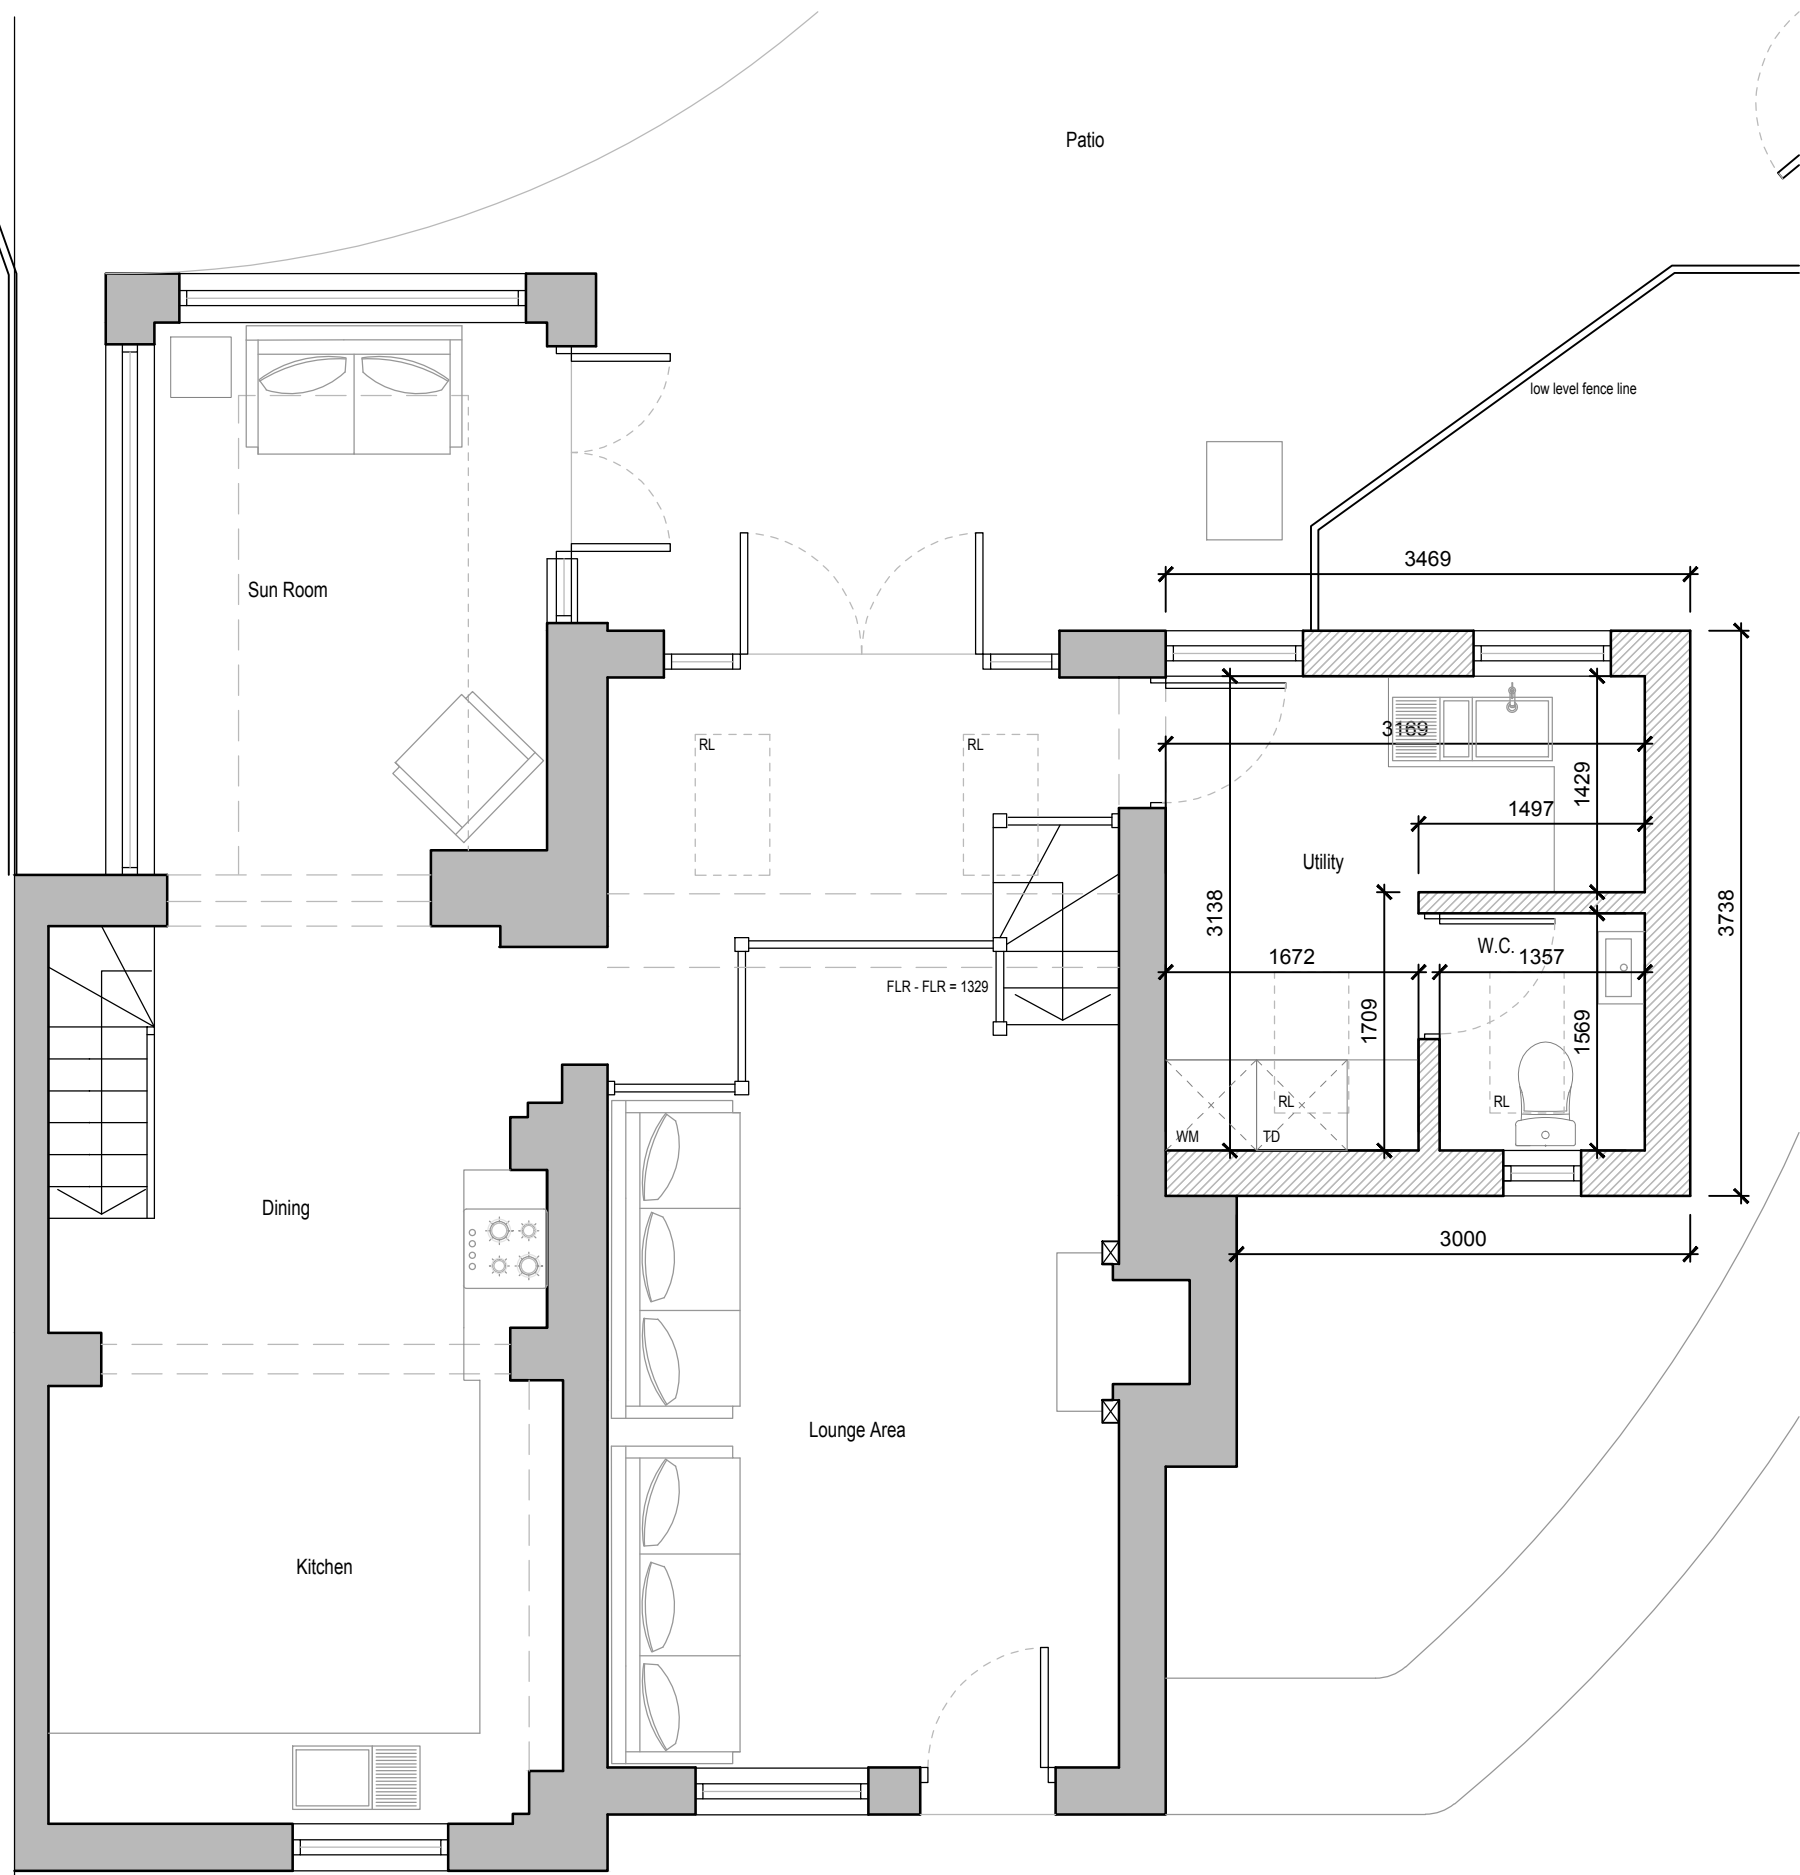


Proposed Lower Level
Scale 1:50

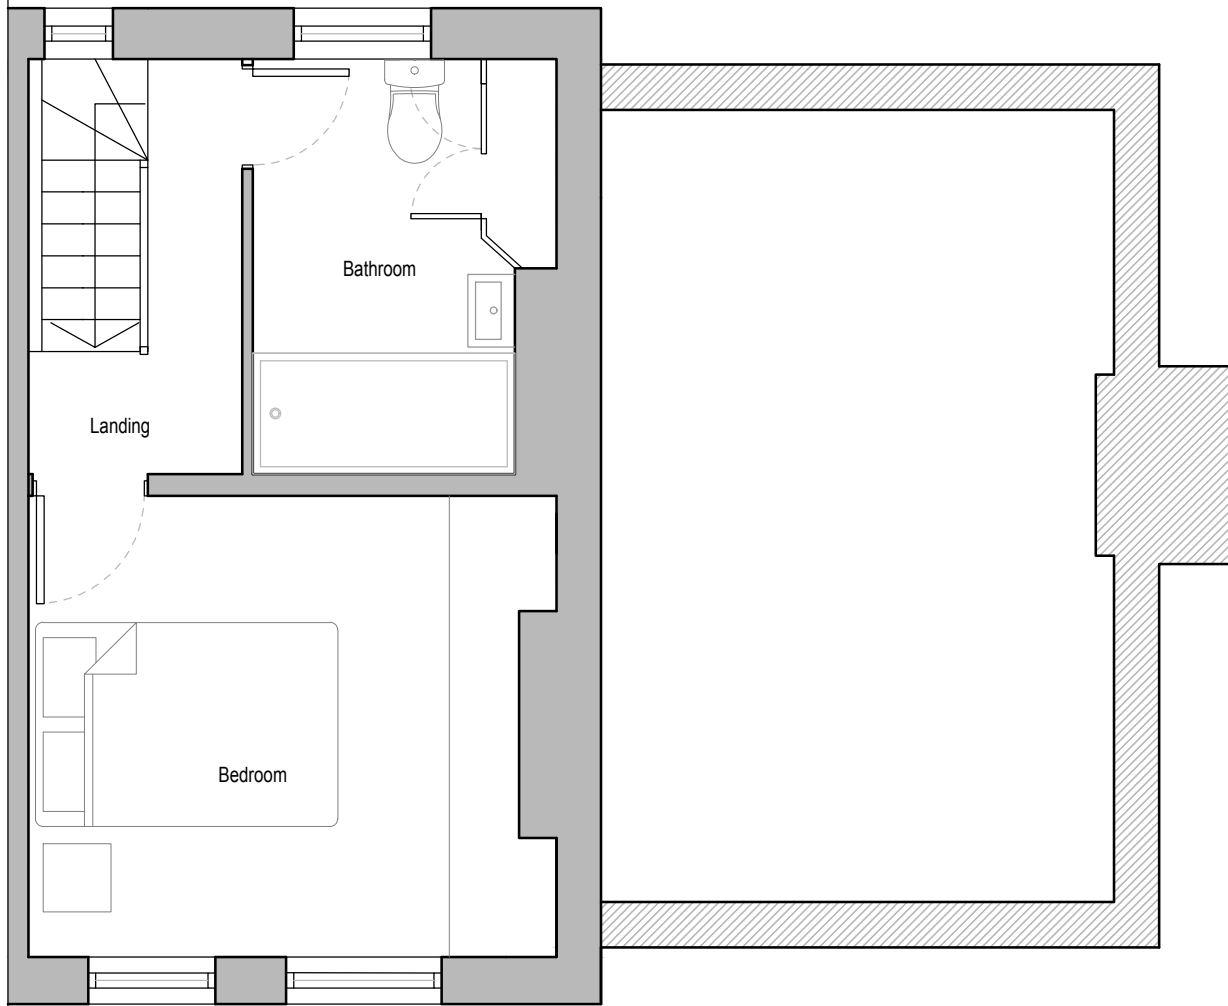


Proposed First Floor
Scale 1:50

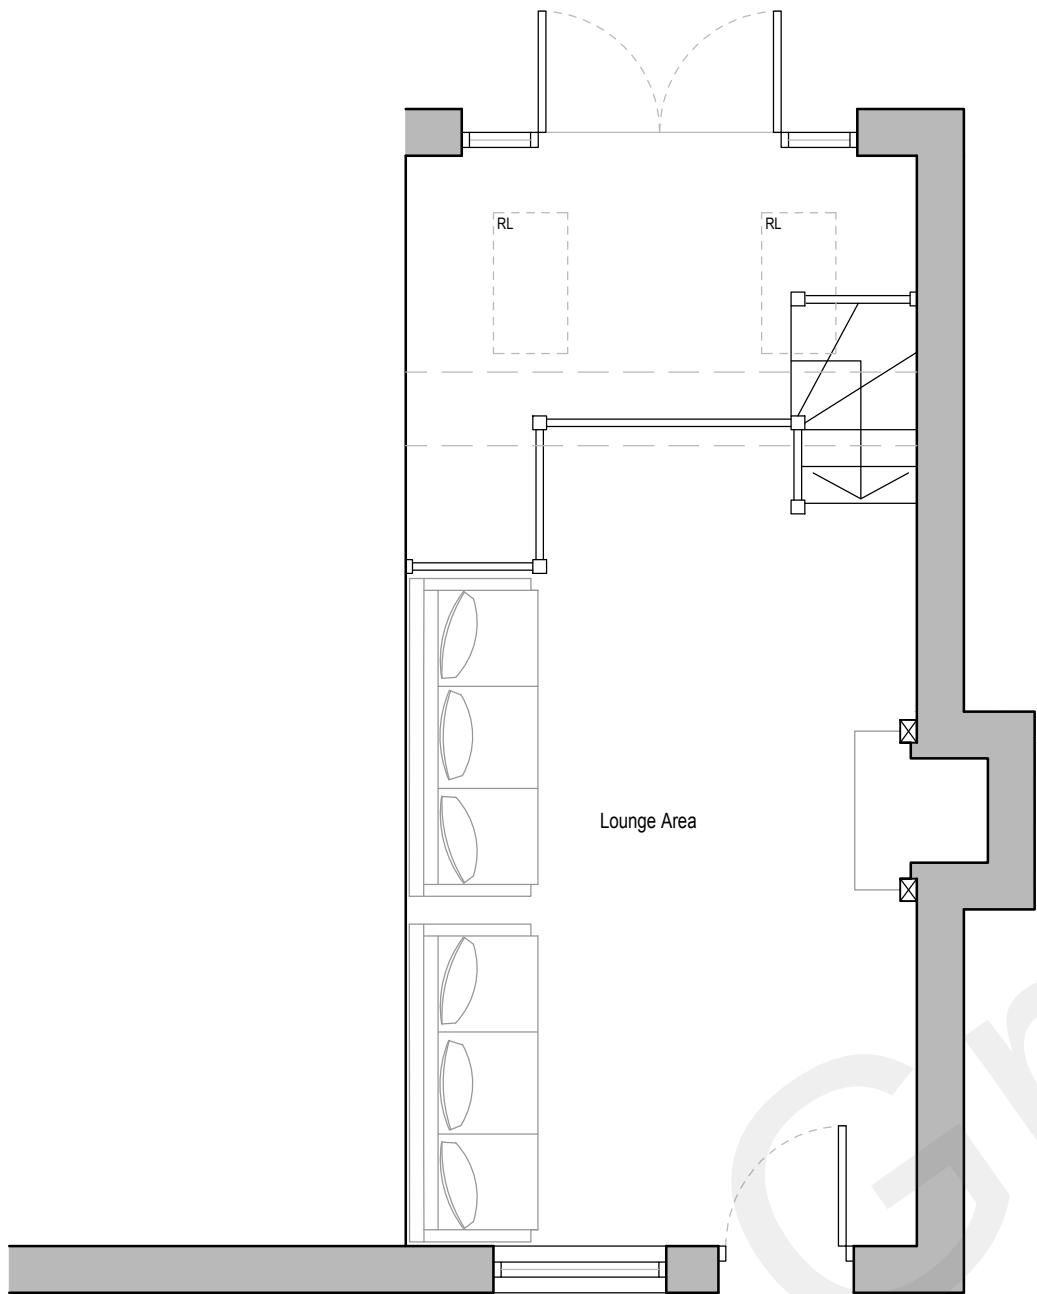

Proposed Entrance Level
Scale 1:50

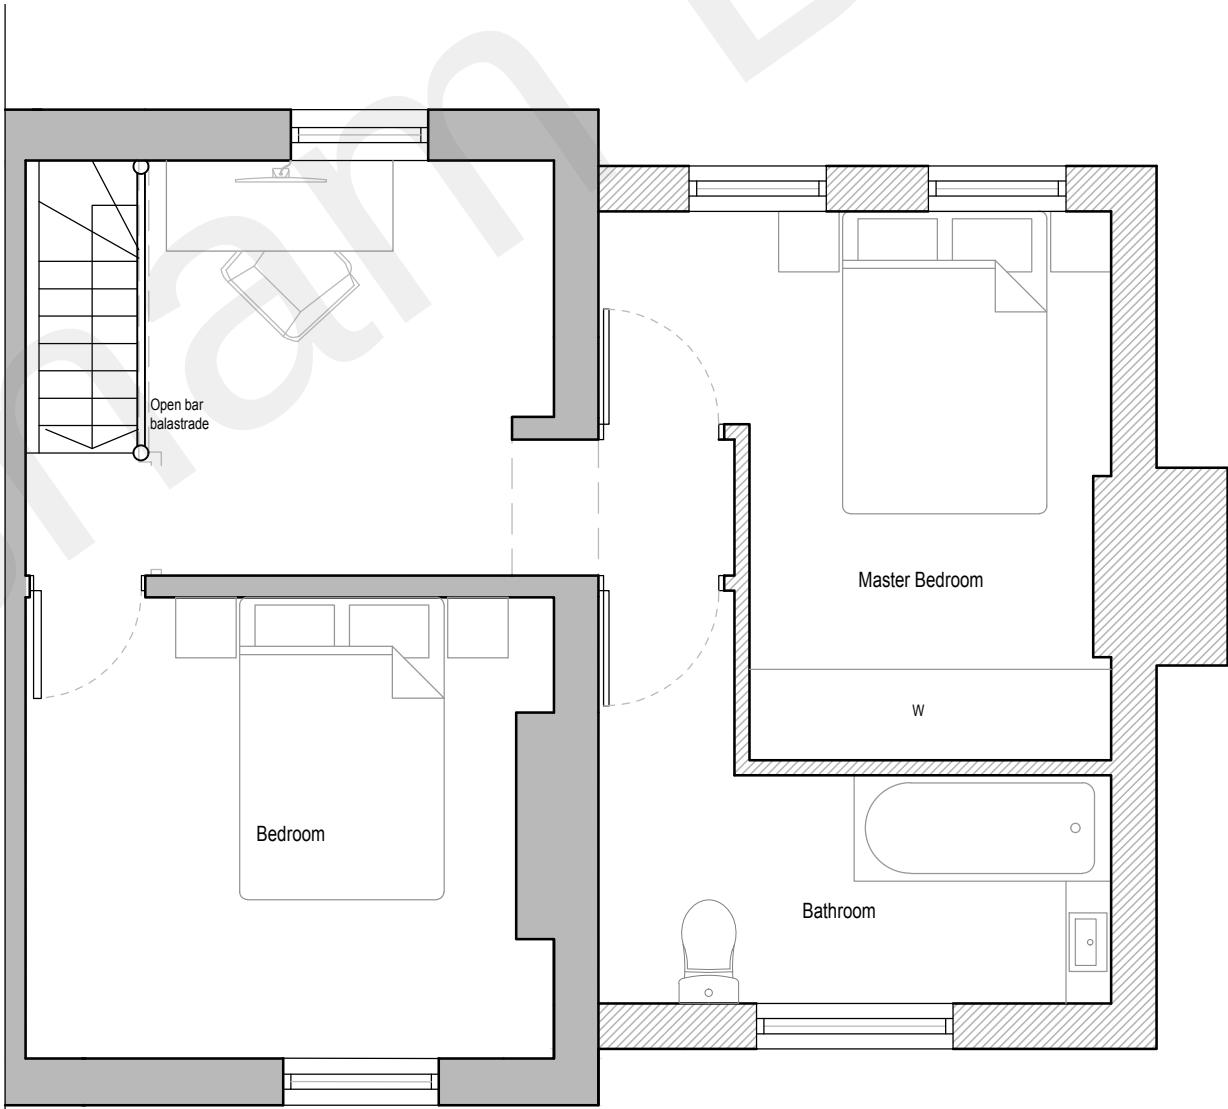

Proposed Second Floor
Scale 1:50

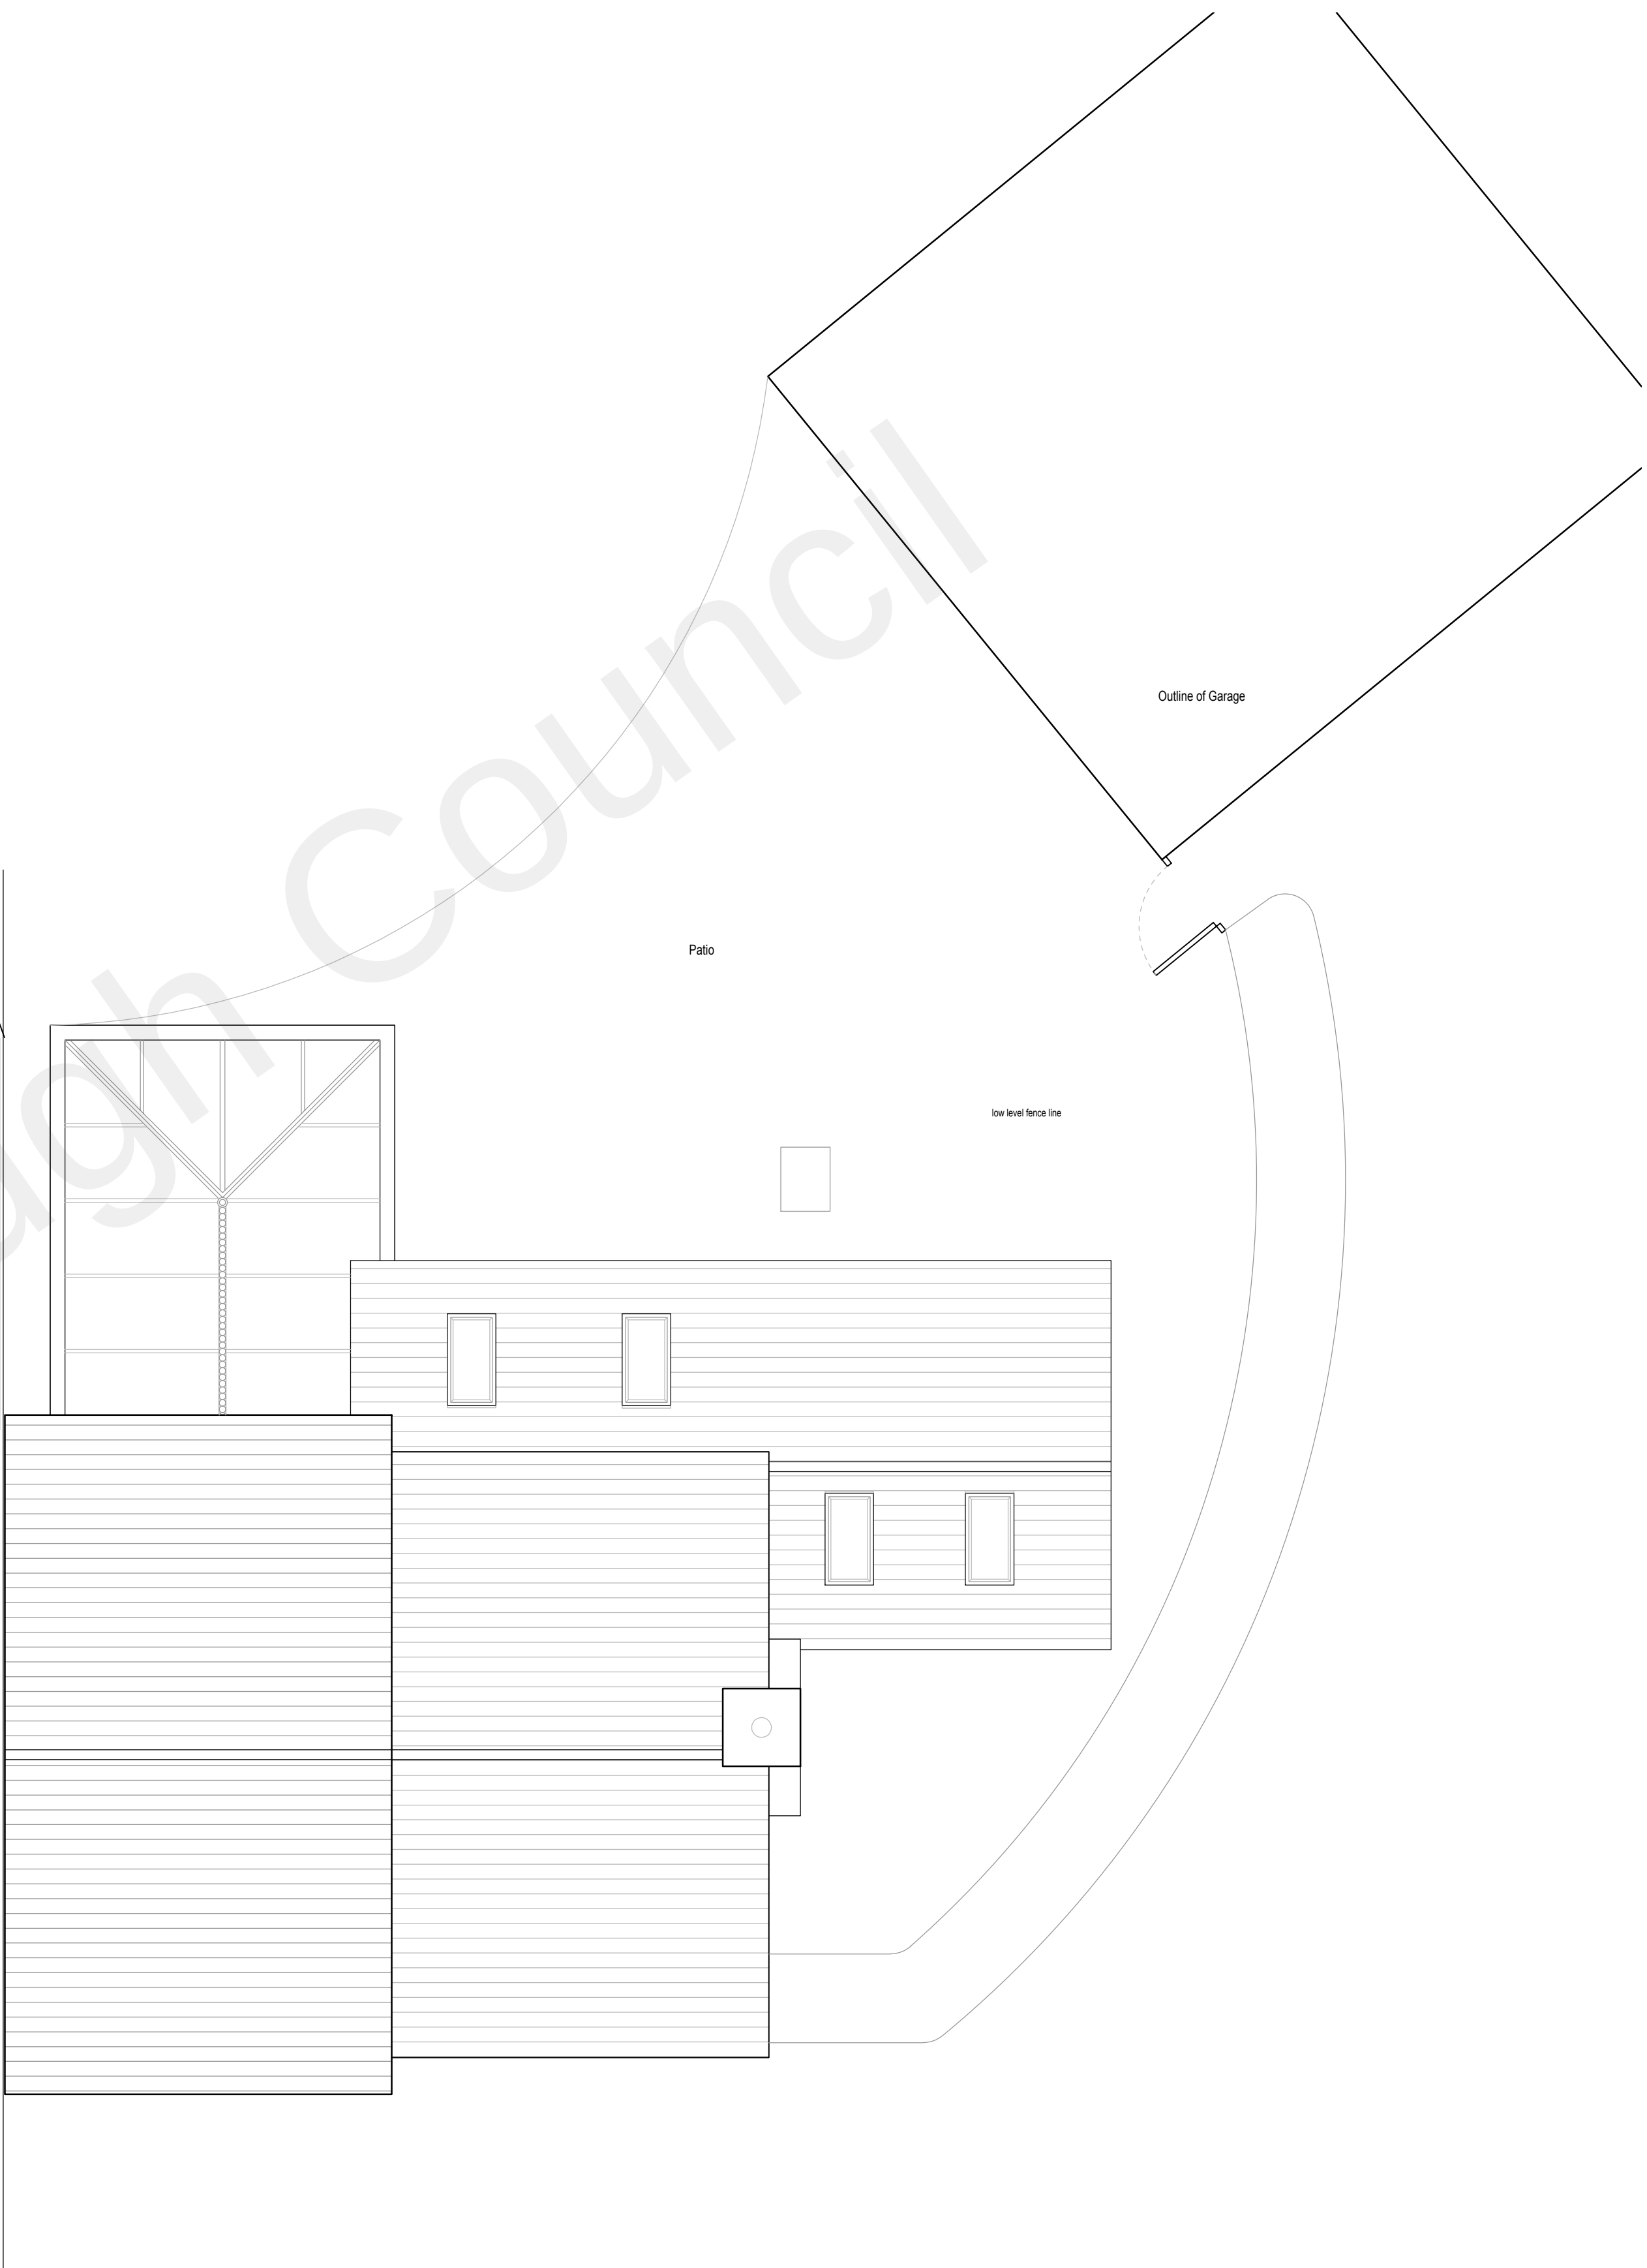

Proposed Roof Plan
Scale 1:50

Notes	CDM 2015	Rev	Date	Description	
-------	----------	-----	------	-------------	---