



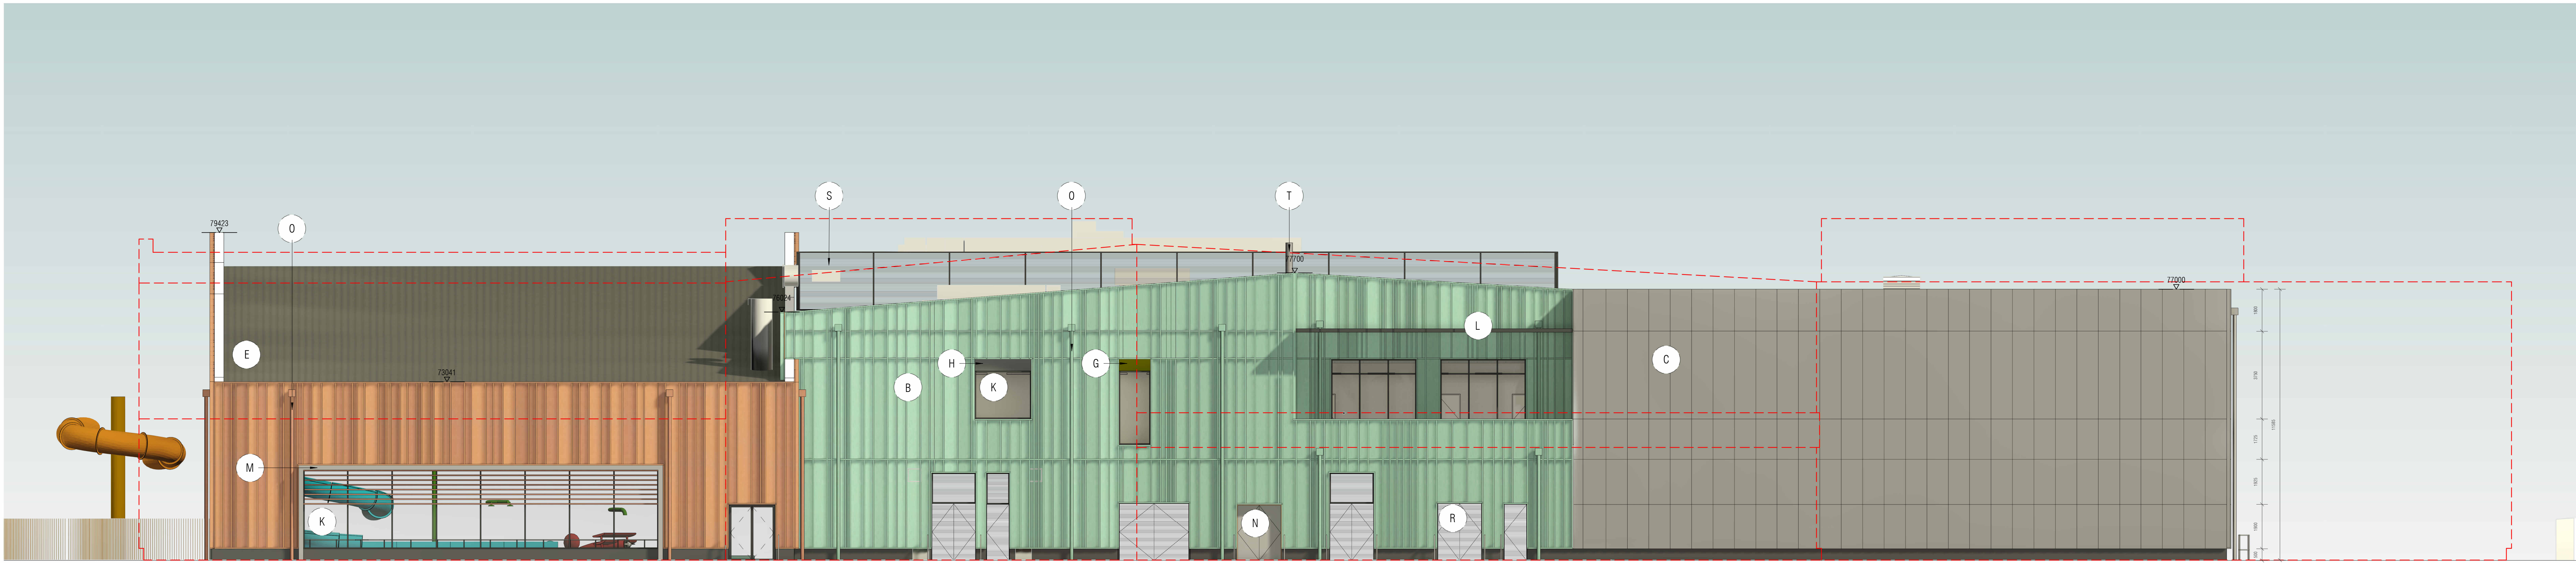

1 South Elevation
1 : 100

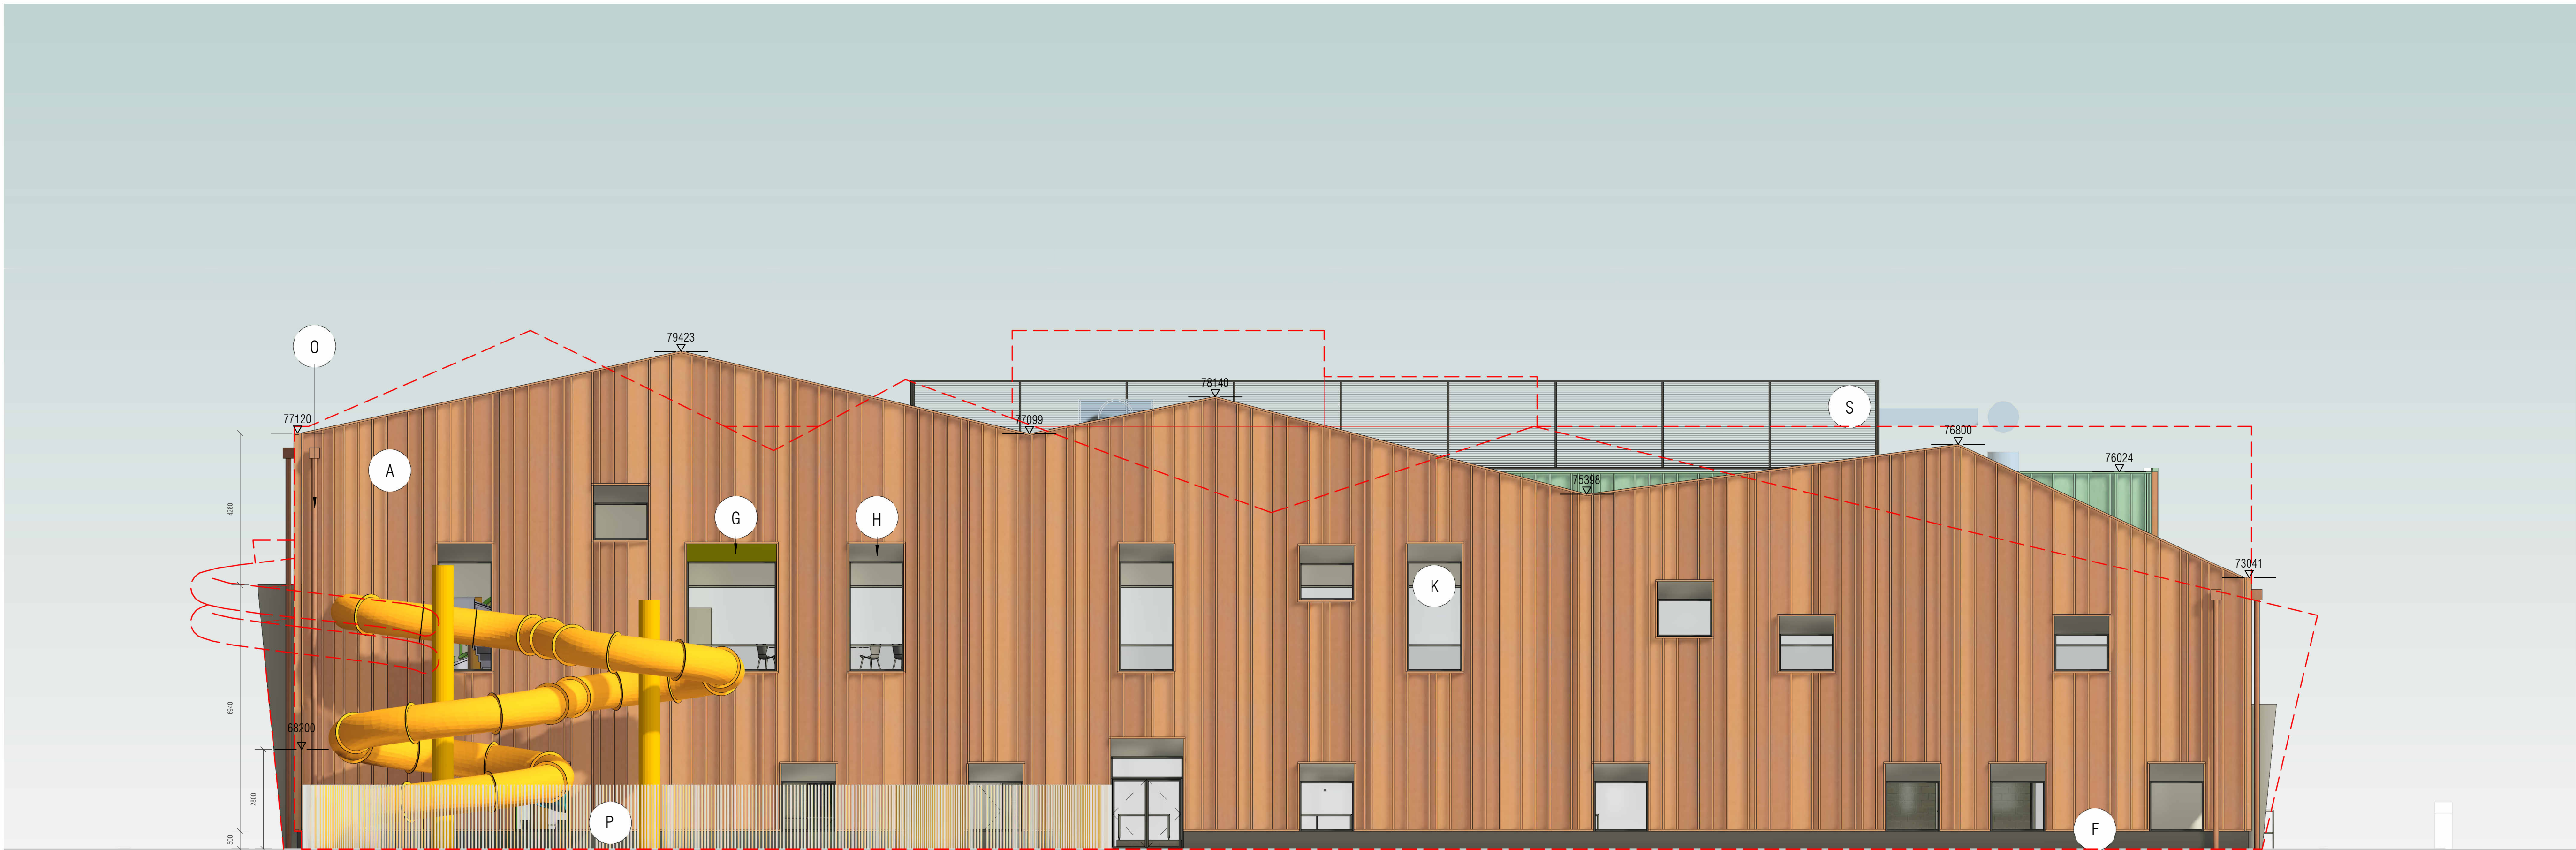

2 West Elevation
1 : 100

- (A) Metal Cladding with vertical profiled feature strips. Colour to suit bronze/copper effect. 3 different widths of vertical panels to reflect randomisation.
- (B) Metal Cladding with vertical profiled feature strips. Colour to suit patina green effect. 3 different widths of vertical panels to reflect randomisation.
- (C) Light grey PPC Aluminium Cladding.
- (E) Grey roof system with grey profiled strips to appear as standing seam effect.
- (F) Dark grey brick plinth.
- (G) Window/curtaining walling feature reveal in PPC metal cladding in yellow.
- (H) Window/curtaining walling feature reveal in PPC metal cladding in grey.
- (I) Leisure zone external and internal flume rides.
- (J) Grey metal cladding with exposed feature fixings.
- (K) Grey PPC curtain walling or windows systems. Generally unfilled with glazed panels, some spandrel panels will be included in the North elevation on the Cafe and Soft Play areas.
- (L) Lightweight canopy system.
- (M) PPC light grey metal fascia cladding.
- (N) Doors metal finish powder coated (dark/charcoal grey).
- (O) External RMPs. Colour to match cladding.
- (P) 1800mm Fence to protect flume rides.
- (R) PPC Grey metal louvered door.
- (S) Grey metal louvered plant screen.
- (T) Boilers flue to extend 3m above roof level.
- - - Planning Approved Scheme Elevation Outline

NOTE

Revision	Date	Description	By/Ch
P01	30/06/2023	Planning submission	AS
P02	09/12/2023	Planning submission	S&P

STATES
Gravesham Borough Council

SPACE & PLACE

+44 (0)20 900 8000 info@space-place.com www.space-place.com

STATES Stage 3

PROJECT
Gravesham Cascades Leisure Centre

DRAWING
Elevations- South & West

SCALE: As indicated SHEET SIZE: DRAWN BY: AS CHECKED BY: JR DATE: 20/11/22

PROJECT NO. DRAWING NO. REVISION

GCLC- ASP- B1- XX- D- A- 0821- P02

This drawing must not be reproduced or altered in any way without written consent. All dimensions in millimetres.
Where dimensions in the drawing are not indicated, refer to the conditions of sale, or the relevant British Standard.

