




Existing Front Elevation - 1:50 SOUTH



Proposed Front Elevation - 1:50 SOUTH

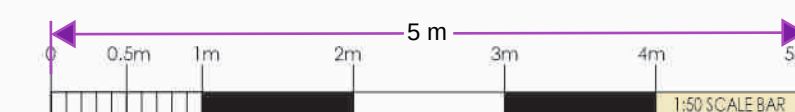

A. Minor changes RFW

SCALE: 1:50
DATE: March 2025
DRAWN: RFW

Existing and Proposed Front Elevations

Project:
Proposed First Floor and Single Storey Rear Extensions
& Carlton Road
Higham Kent ME3 7EB
for: Mr L Drillon

WARD + ASSOCIATES
THE HOO WROTHAM ROAD
MEOPHAM GRAVESEND KENT DA13 0HP
T: 01474 814195 M: 07771 843940
E: admin@wardassociates.co.uk W: www.wardassociates.co.uk
Skype User Name: rogerwardassociates

1224.WD.03A

A