



Front Elevation
As Proposed

Scale 1:100



Side Elevation
As Proposed

Scale 1:100

KEY TO MATERIALS

1

 Plain tiles to match existing

2


 Facing brickwork

3

 Off white painted render

4

 Replacement uPVC doors and windows

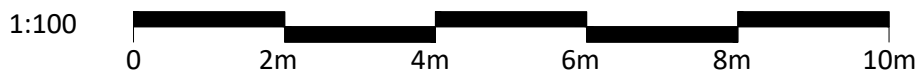

F O R A P P R O V A L

CLIENT Mr & Mrs Molloy	PROJECT High Ridge Pear Tree Lane Shorne Kent DA12 3JU	DRAWN SP	DATE April 2021	SCALE 1:100	DWG SIZE A3
WORK STAGE Planning	DRAWING Front & Side Elevations - As Proposed	DRAWING NO. SP-480-P-20-07	REVISION.		