


Notes: If in doubt ask. Do not scale off this drawing. All dimensions are in millimetres unless noted otherwise. All levels are in metres above ordnance datum unless noted otherwise. This drawing is to be read in conjunction with other relevant architects and engineers drawings and specifications. All dimensions must be checked on site. Inform the architect of any discrepancies prior to construction. This drawing is copyright and may not otherwise be used or copied.



EXISTING REAR ELEVATION

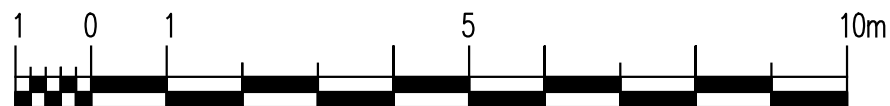

SCALE : 1/100



EXISTING SECTION A-A

00	Test Description of Revision	00.00.00
Division	Description	Date

HPDESIGN STUDIO

HPDESIGN STUDIO
146 Essex Road
Leytonstone
E10 6BS
T: 07946883273
E: purbeckhouse16@gmail.com

40 Springhead Rd, Northfleet,
Gravesend DA11 9QY

Existing Section A-A and Rear Elevation

ent Mr Mark Fante

Lead Consultant	Project Number SH -07/2023
-----------------	-------------------------------

Drawing Number	Revision	Scale 1:100@A3
SH-06	-	Date Mar. 2023