

SOFT LANDSCAPE:

ALL LOW LEVEL PLANTING AREA TO BE SHRUBS. BELOW ARE LISTS OF PLANTS

- PHLOMIS FRUTICOSA
- HYPERICUM MOSERIANUM TRICOLOR
- SPIREA SNOWMOUND
- BUXUS SEMPERVIRENS
- HAKONECHLOA MACRA AUREOLA (ALBOAUREA)
- ELAEAGNUS EBBINGEI LIMELIGHT
- HEBE RED EDGE



HYPERICUM MOSERIANUM TRICOLOR



SPIREA SNOWMOUND



HEBE RED EDGE



PHLOMIS FRUTICOSA

HARD LANDSCAPE:

- ① MARSHALLS BLOCK PAVING (CHARCOAL COLOUR OR SIMILAR)



- ② WATER FEATURE




- ③ CROSS BOARD TIMBER FENCE



- ④ BIN STORE



- ⑤ WATER BUTT 250L 540MM DIAMETER AND 1380MM HIGH

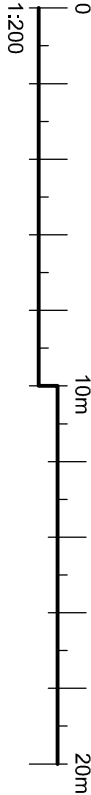

rev.	description		date	chkd.
	93 Colmandene Crescent, Orpington, Kent BR5 2RA 020 3004 9238 07931 931 035 s.nappal@dapconsultants.co.uk www.dapconsultants.co.uk			
 project : Santona Gravesend				
drawing title : Proposed Site Plan				
drawn: SN		chkd : SS	date: 28.06.2022	
status: Condition		scale: 1:200@A3		
proj no : 1740	drg no: 03	rev no: A		

The Contractor is to check all dimensions on site and report any discrepancies to the Contract Administrator. This drawing is to be read in conjunction with all other standard documentation.