


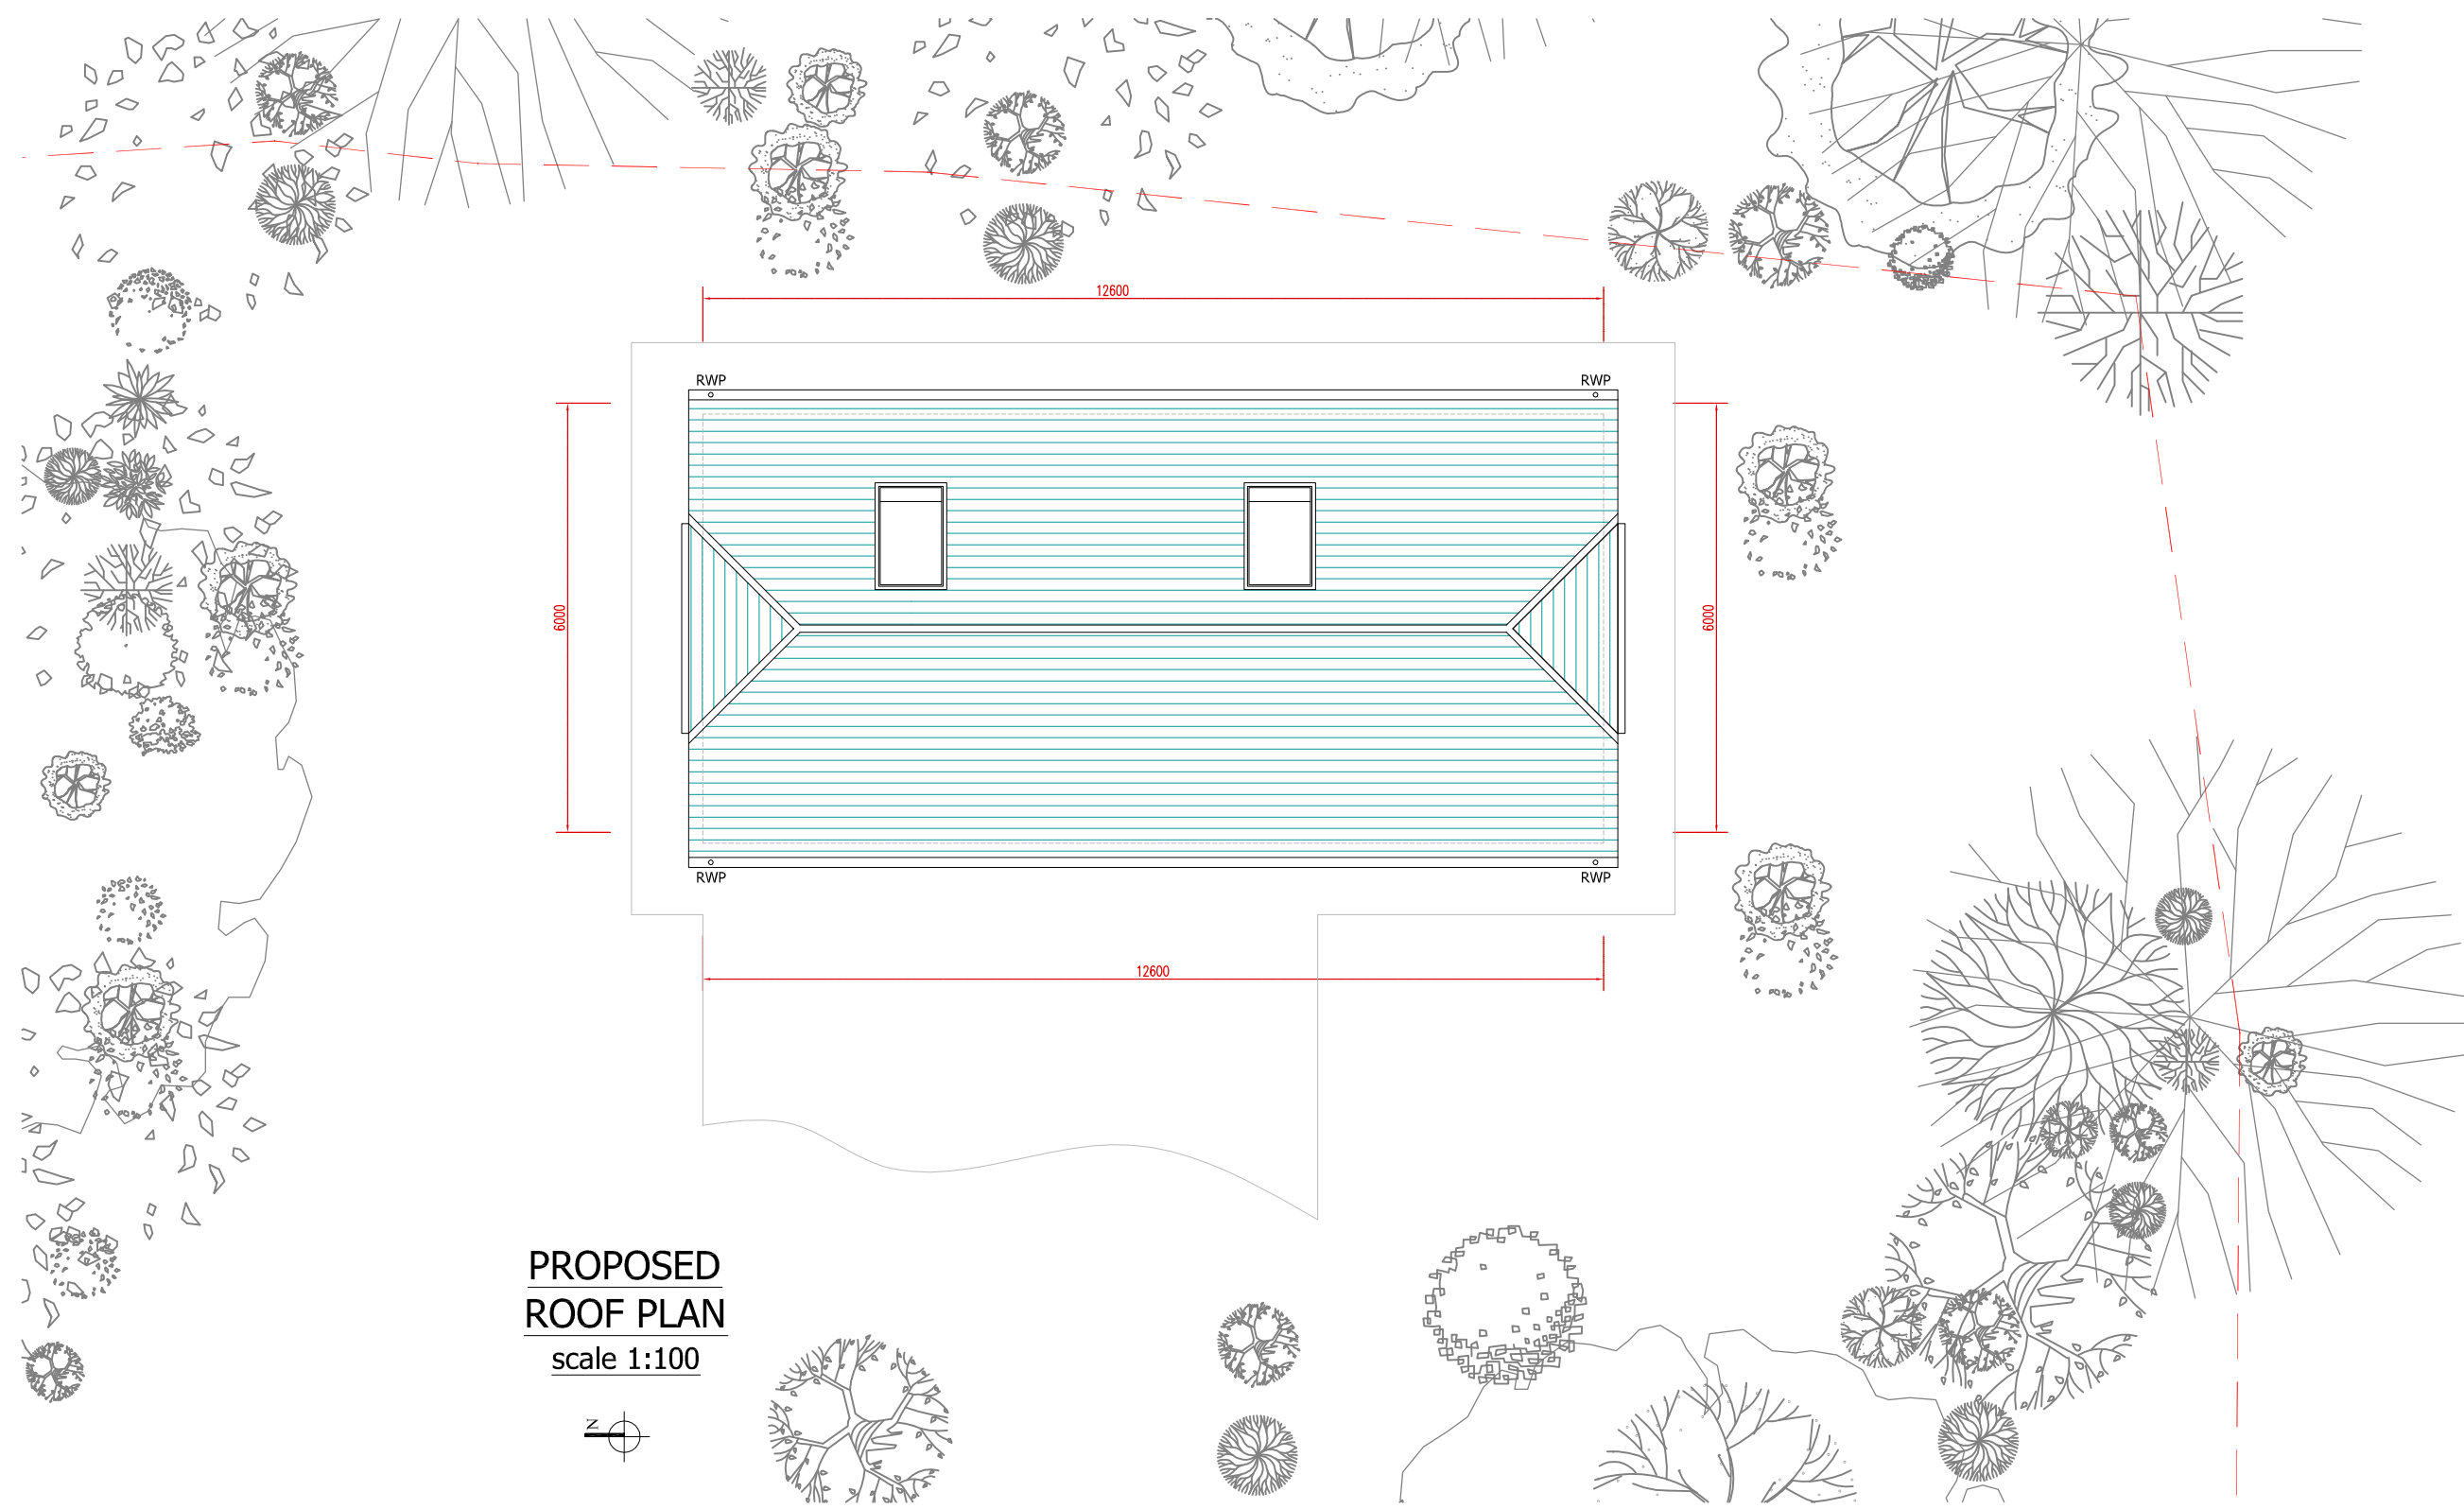

**PROPOSED
ROOF PLAN**
scale 1:100



CADGUYS ARCHITECTURAL SERVICES		Project DISTARTI, 48 RHODODENDRON AVENUE, MEOPHAM, GRAVESEND, DA13 0TT						Rev	Date	Details	Dimensions to be verified on site by contractor prior to commencement of work <
--------------------------------	--	---	--	--	--	--	--	-----	------	---------	--