


As Proposed Site Plan

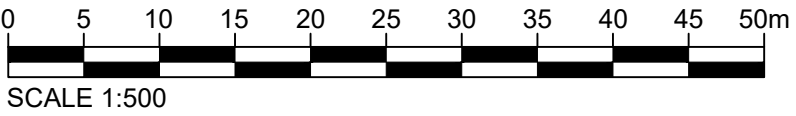

Rev	Date	Description
WS PLANNING & ARCHITECTURE		
Burrell Office: 5 Post House, Burrell Rd, Regent, RH12 7RP		
London Office: No.11 Croydon, 12-15 Addiscombe Rd, Croydon, CR0 0XT		
T: 01737 225711 T: 02038 261180 www.ws-qa.co.uk admin@wsqa.co.uk		
Date: December 2024		Drawn By: MR
Scale: 1:500@A2		Checked: BW
Client: Shilling, Michael		
Project: Land on the side to White Post Lane, Cobham, Gravesend, DA13 9AX		
Title: Site Development Scheme		
Drawing No.: J005012-TD-01		Rev: