


NOTE: ALL MATERIALS TO BE USED SHOULD BE SIMILAR IN APPEARANCE TO THE EXISTING HOUSE

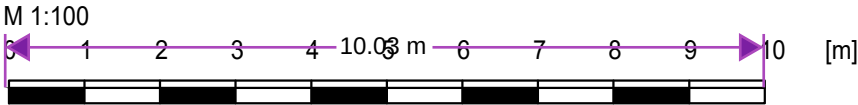

NOTE: THE EXISTING CONSTRUCTION/WALLS ARE ASSUMED TO BE SOLID BRICK/BLOCK MASONRY.



EXISTING REAR ELEVATION
(SCALE 1:100)



EXISTING SIDE ELEVATION
(SCALE 1:100)



EXISTING FRONT ELEVATION
(SCALE 1:100)

THE AGENT WILL NOT BE RESPONSIBLE FOR THE CONTRACT AFTER HAVING OBTAINED PLANNING PERMISSION AND/ OR BUILDING REGULATION APPROVALS AND THAT THERE CAN BE NO GUARANTEE THAT PLANNING PERMISSION OR BUILDING REGULATION WILL BE OBTAINED. ANY WORKS WHICH ARE STARTED BEFORE APPROVALS WILL BE AT OWNERS RISK. NO RESPONSIBILITY WILL BE TAKEN FOR WORKS WHICH ARE UNFORESEEN AND FOR ANY SUBSEQUENT ALTERATIONS MADE WHICH ARE BEYOND THE CONTROL OF THE AGENT.

GENERAL NOTES

The dimensions are approximate. All dimensions, roof angles and heights must be checked on site prior to commencement.

Contractor to check site thoroughly & report any discrepancies prior to commencement.

This drawing shall not be used for Building Regulations and/or Construction purposes.

PARTYWALL ACT 1996 etc.
It is owner's / client's responsibility to fulfil thier duty under this act. Under the terms and conditions of the above act ***It will be necessary for a Partywall notice to be served on the adjoining neighbouring property.***
No part of new works i.e. Foundations, Walls or Roofs to oversail the boundary.

THIS DRAWING IS THE PROPERTY OF **ICON DESIGN STUDIO LTD.** AND IS NOT TO BE REPRODUCED, DISCLOSED, OR COPIED WITHOUT WRITTEN PERMISSION.

The proposed front roof lights would not protrude more than 0.15 metres beyond the plane of the slope of the original roof when measured from the perpendicular with the external surface of the original roof.

Location of the drain/manhole unknown.
Location/invert level/change in direction of the drain/manhole is subject to the local water authority approval.

REVISIONS	DATE
-----------	------

 ICON DESIGN STUDIO LTD. 187 Marlborough Road Gillingham, ME7 5HR. Ph: 078 0066 0183 icondesignltd@gmail.com			
PROJECT	PROPOSED LOFT CONVERSION WITH A REAR DORMER AND FRONT ROOF LIGHTS AT 45 CERNE ROAD GRAVESEND DA12 4BL		
DRAWING	EXISTING ELEVATIONS		
CLIENT	MR RAFAL KUCHARSKI		
DATE	MARCH 2025	SCALE	1:100 @ A3
DRG NO.	ICON-182-C2	REVISIONS	

© PLANNING ISSUE