


BLOCK/SITE PLAN
 AREA 55m x 55m A3
 SCALE 1:200
 CENTRE COORDINATES: 566241, 172119

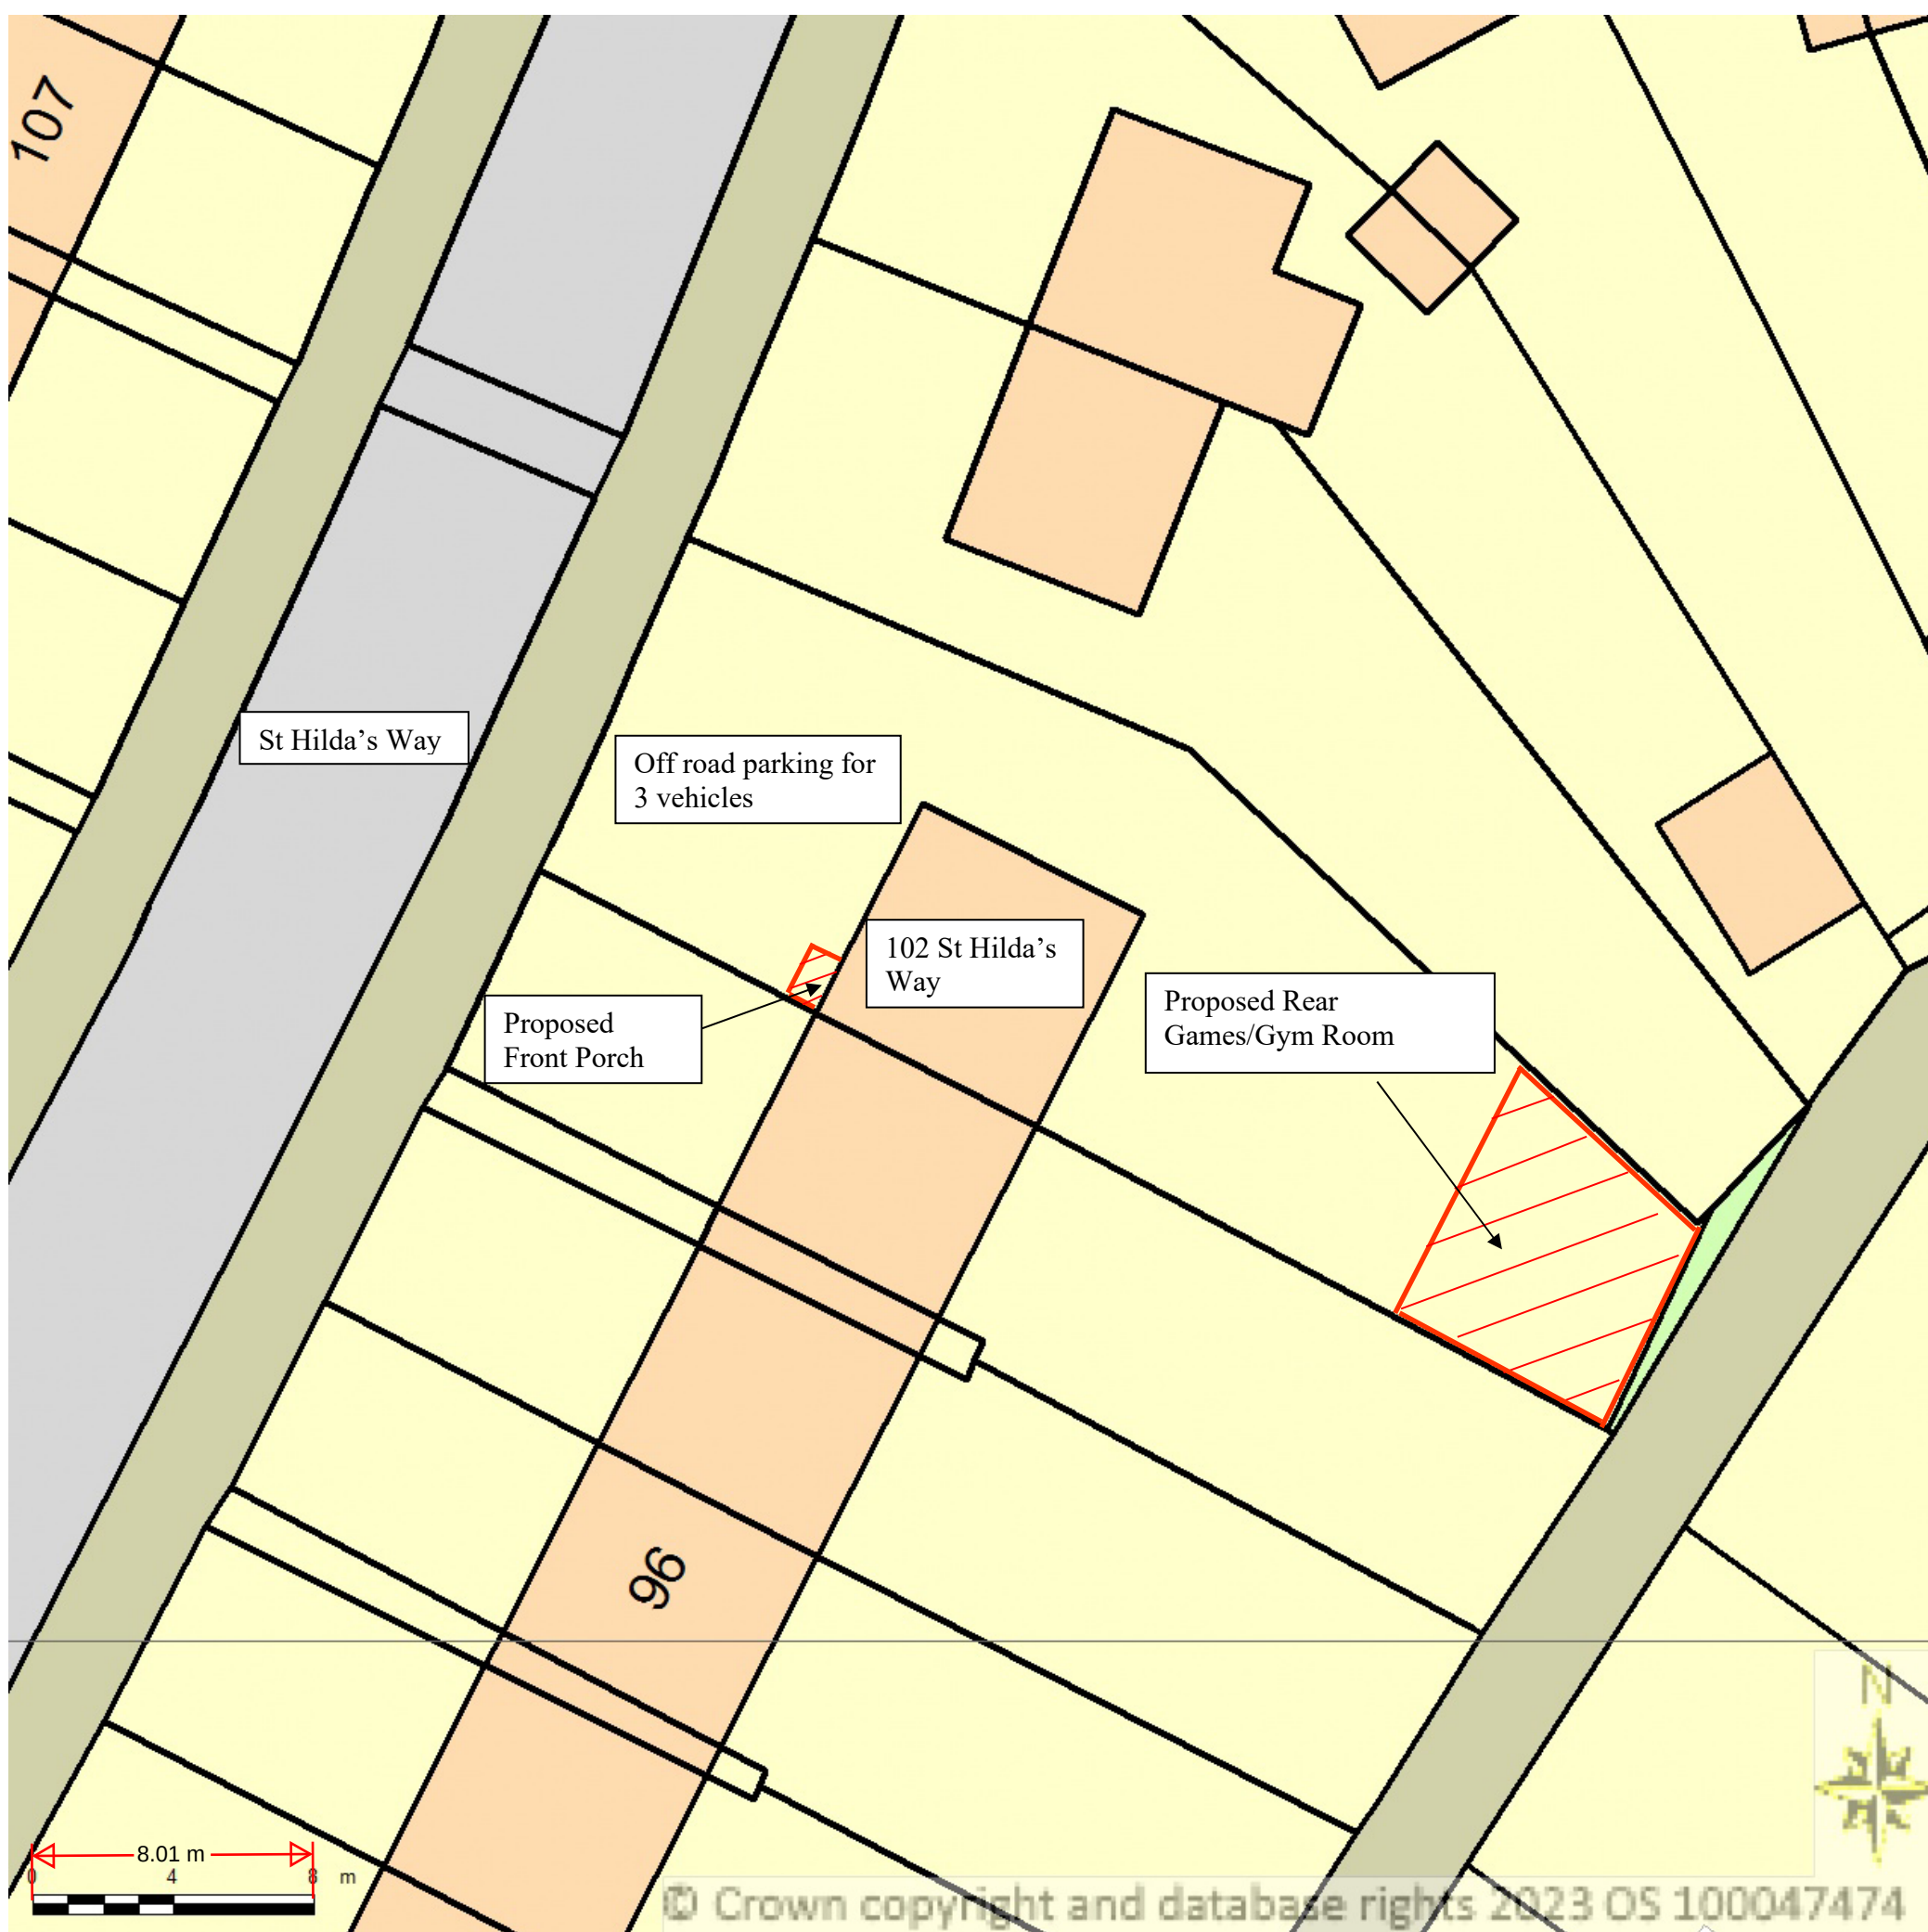

Supplied by Streetwise Maps Ltd
www.streetwise.net
 Licence No: 100047474
 08/11/2023 06:56:03