



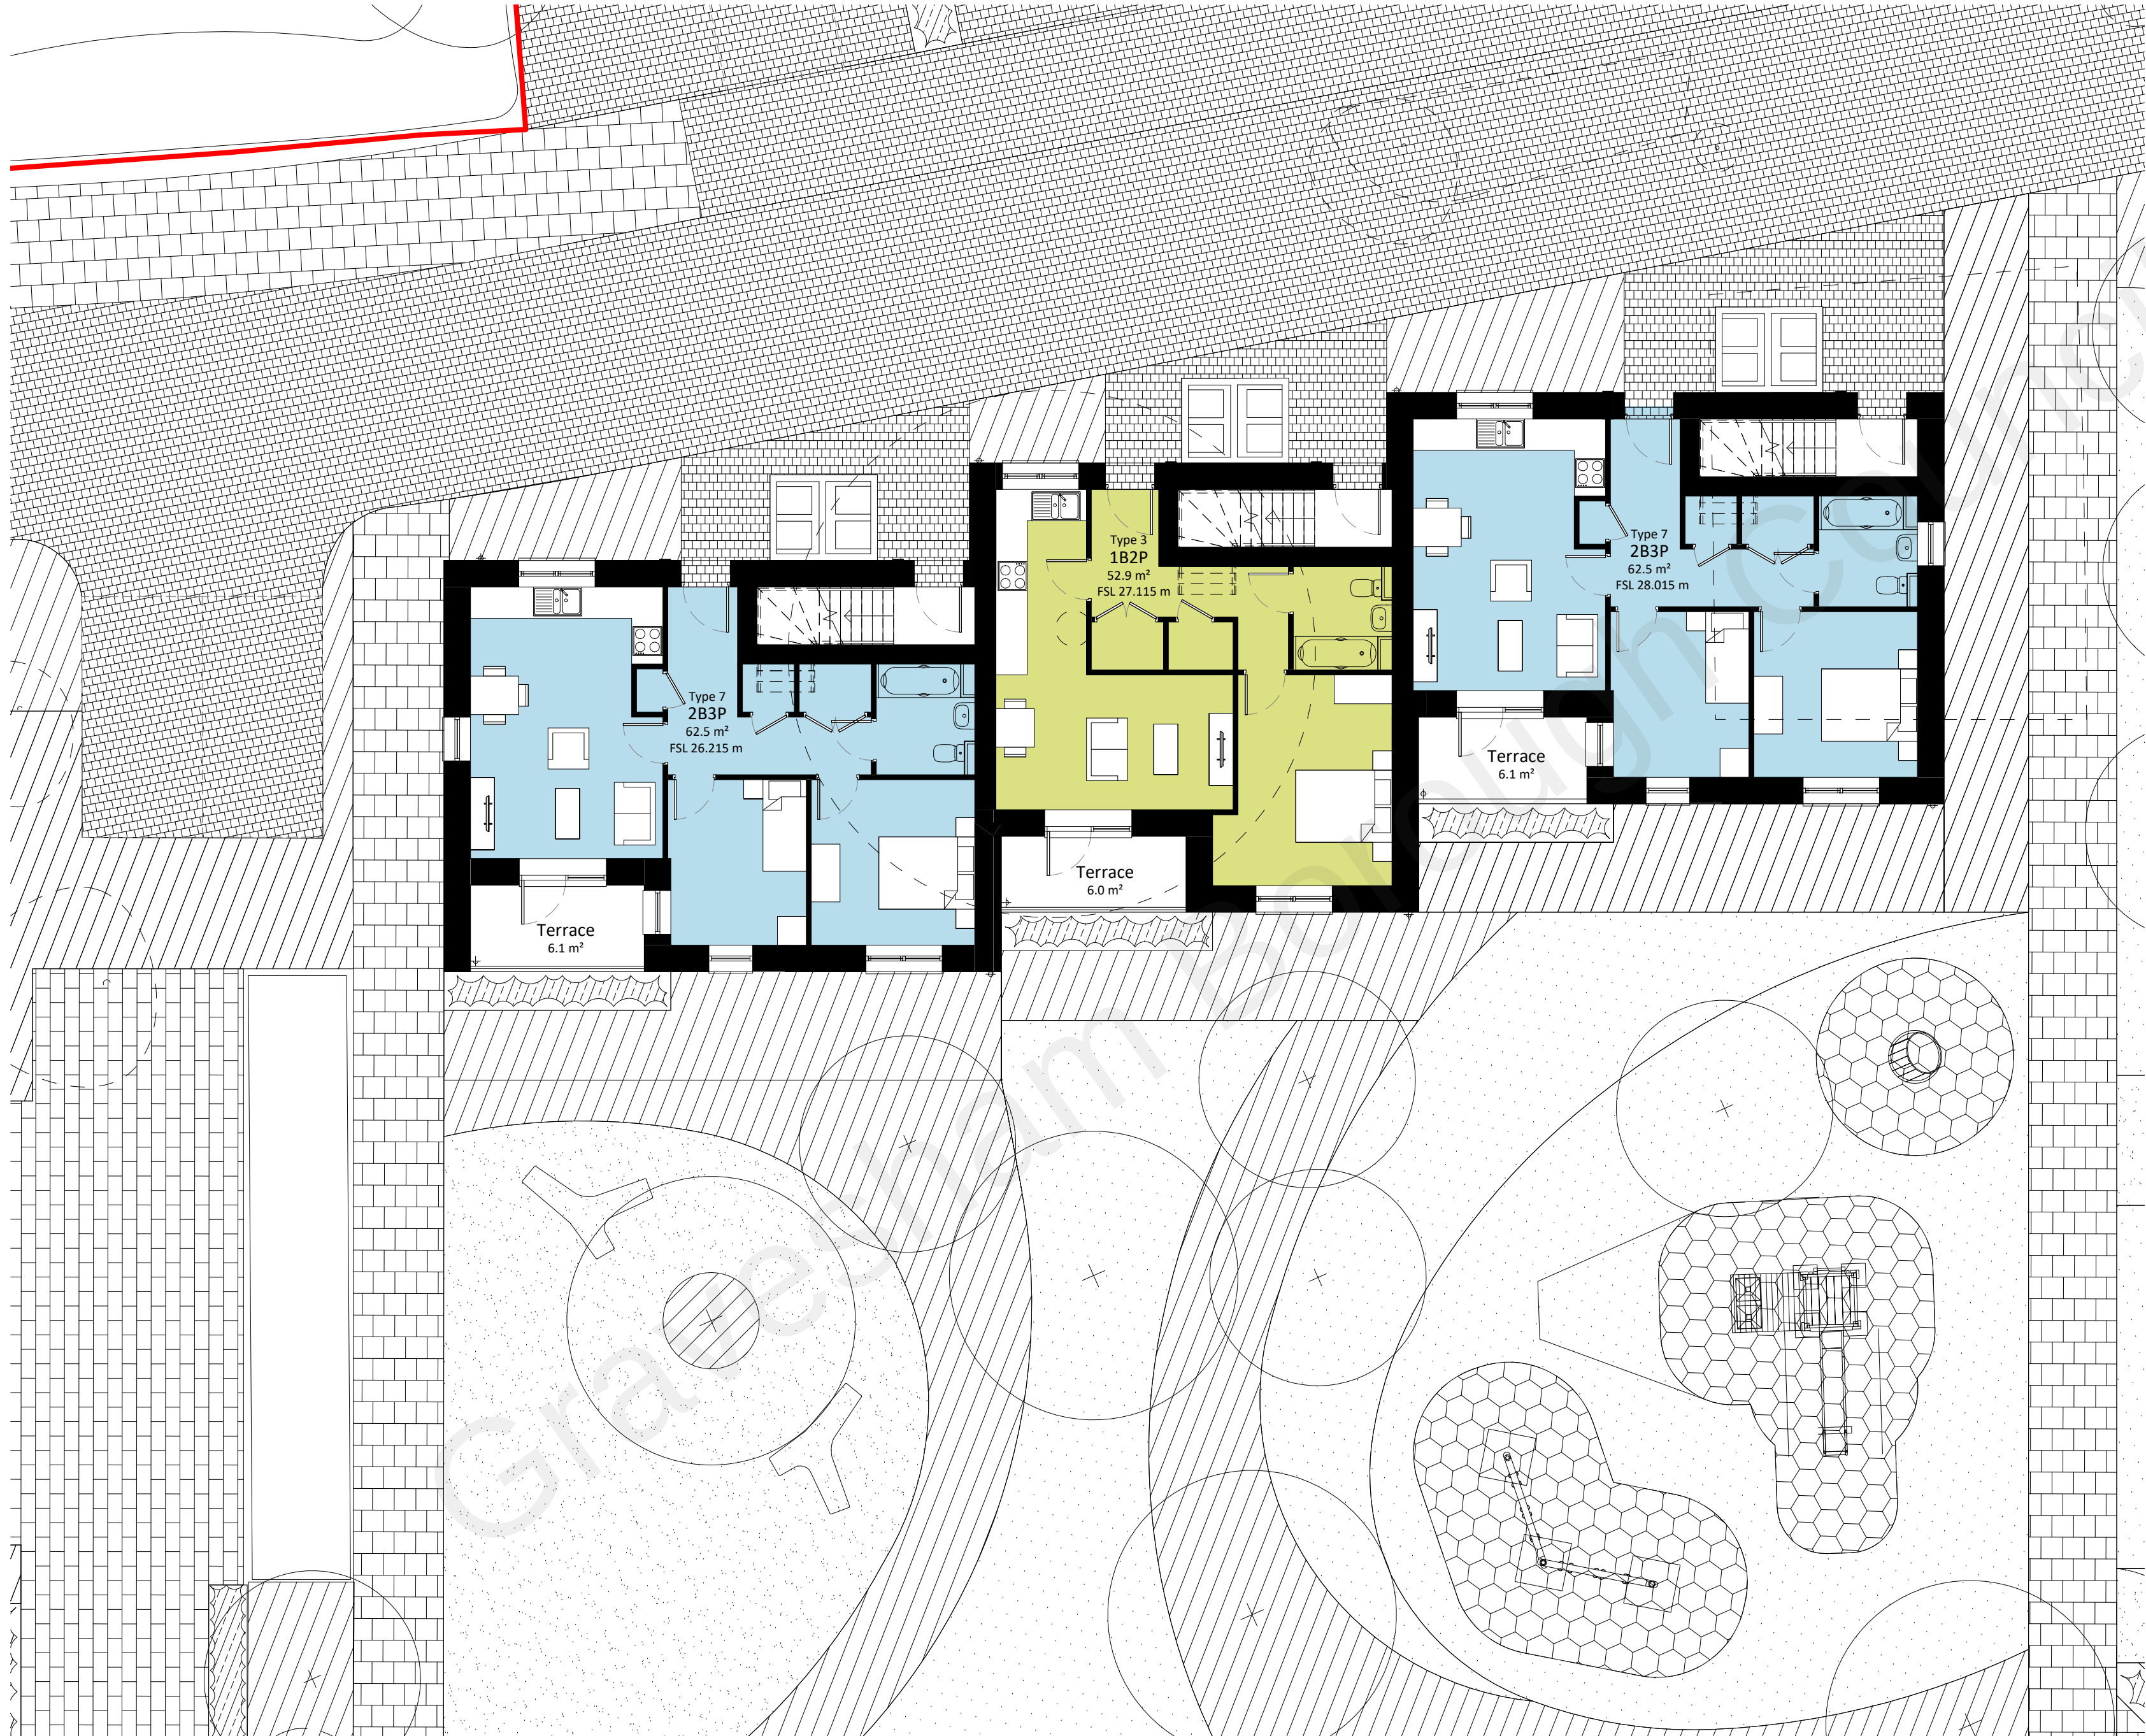

Indicative landscape shown for context  
Please refer to Landscape Architect's drawings for detailed landscape proposal

- Key:**
- Site Boundary
  - 1B2P
  - 2B3P

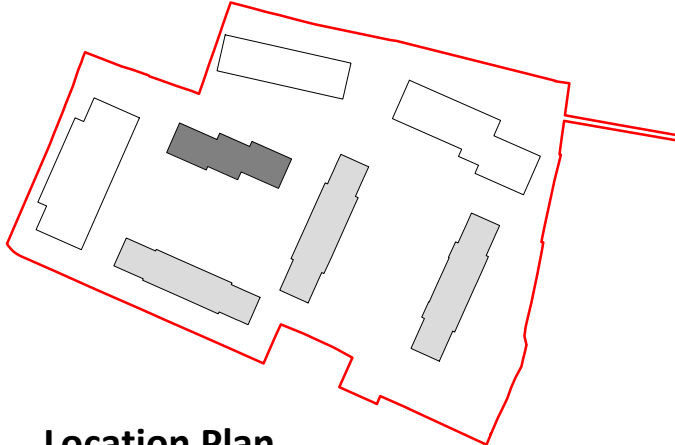

**Location Plan**  
1 : 2000

**Notes:**  
Do not scale. All dimensions are in millimetres unless otherwise stated. This drawing should be read in conjunction with all relevant project information and contract documentation. All dimensions to be checked prior to fabrication and/or commencement of works. All works to comply with all relevant legal standards, building regulations and warranty provider requirements. Report any discrepancies, if in doubt ask.

| Revisions: |        |          |                |  |  |     |      |
|------------|--------|----------|----------------|--|--|-----|------|
| Rev        | Status | Date     | Description    |  |  | Drn | Chkd |
| C01        | A2     | 24.10.22 | Planning Issue |  |  | ES  | AA   |
|            |        |          |                |  |  |     |      |
|            |        |          |                |  |  |     |      |
|                          |             |           |            |                                             |         |
|--------------------------|-------------|-----------|------------|---------------------------------------------|---------|
| Client Name:             |             |           |            | Gravesham Borough Council                   |         |
| Project Name:            |             |           |            | St Columba's Close                          |         |
| Drawing Name:            |             |           |            | Maisonette M01 - Proposed Ground Floor Plan |         |
| Drawing Number:          |             |           | Rev:       | C01                                         | Status: |
| SCC-BPTW-20-00-DR-A-1020 |             |           |            |                                             | A2      |
| Project No:              | RIBA Stage: | Drawn By: | Scale:     |                                             |         |
| 20-169                   | -           | HM        | 1:100 @ A2 |                                             |         |

## PLANNING ISSUE

40 Norman Road,  
Greenwich, London  
SE10 9QX  
t. 020 8293 5175  
bptw.co.uk

