



Front Elevation  
As Proposed


Scale 1:100



Side Elevation  
As Proposed

Scale 1:100

| KEY TO MATERIALS |                                    |
|------------------|------------------------------------|
| ①                | Plain tiles to match existing      |
| ②                | Facing brickwork                   |
| ③                | Off white painted render           |
| ④                | Replacement uPVC doors and windows |

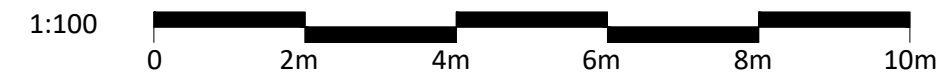

F O R A P P R O V A L

| A         | 13/12/2021 | Roof design revised to remove and reduce areas of flat roofing |
|-----------|------------|----------------------------------------------------------------|
| Rev       | Date       | Comment                                                        |
| Revisions |            |                                                                |

|                           |                                                           |                               |                    |                |                |
|---------------------------|-----------------------------------------------------------|-------------------------------|--------------------|----------------|----------------|
| CLIENT<br>Mr & Mrs Molloy | PROJECT<br>High Ridge Pear Tree Lane Shorne Kent DA12 3JU | DRAWN<br>SP                   | DATE<br>April 2021 | SCALE<br>1:100 | DWG SIZE<br>A3 |
| WORK STAGE<br>Planning    | DRAWING<br>Front & Side Elevations - As Proposed          | DRAWING NO.<br>SP-480-P-20-07 | REVISION<br>A      |                |                |