
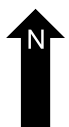
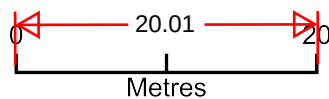


Site Plan - L23262

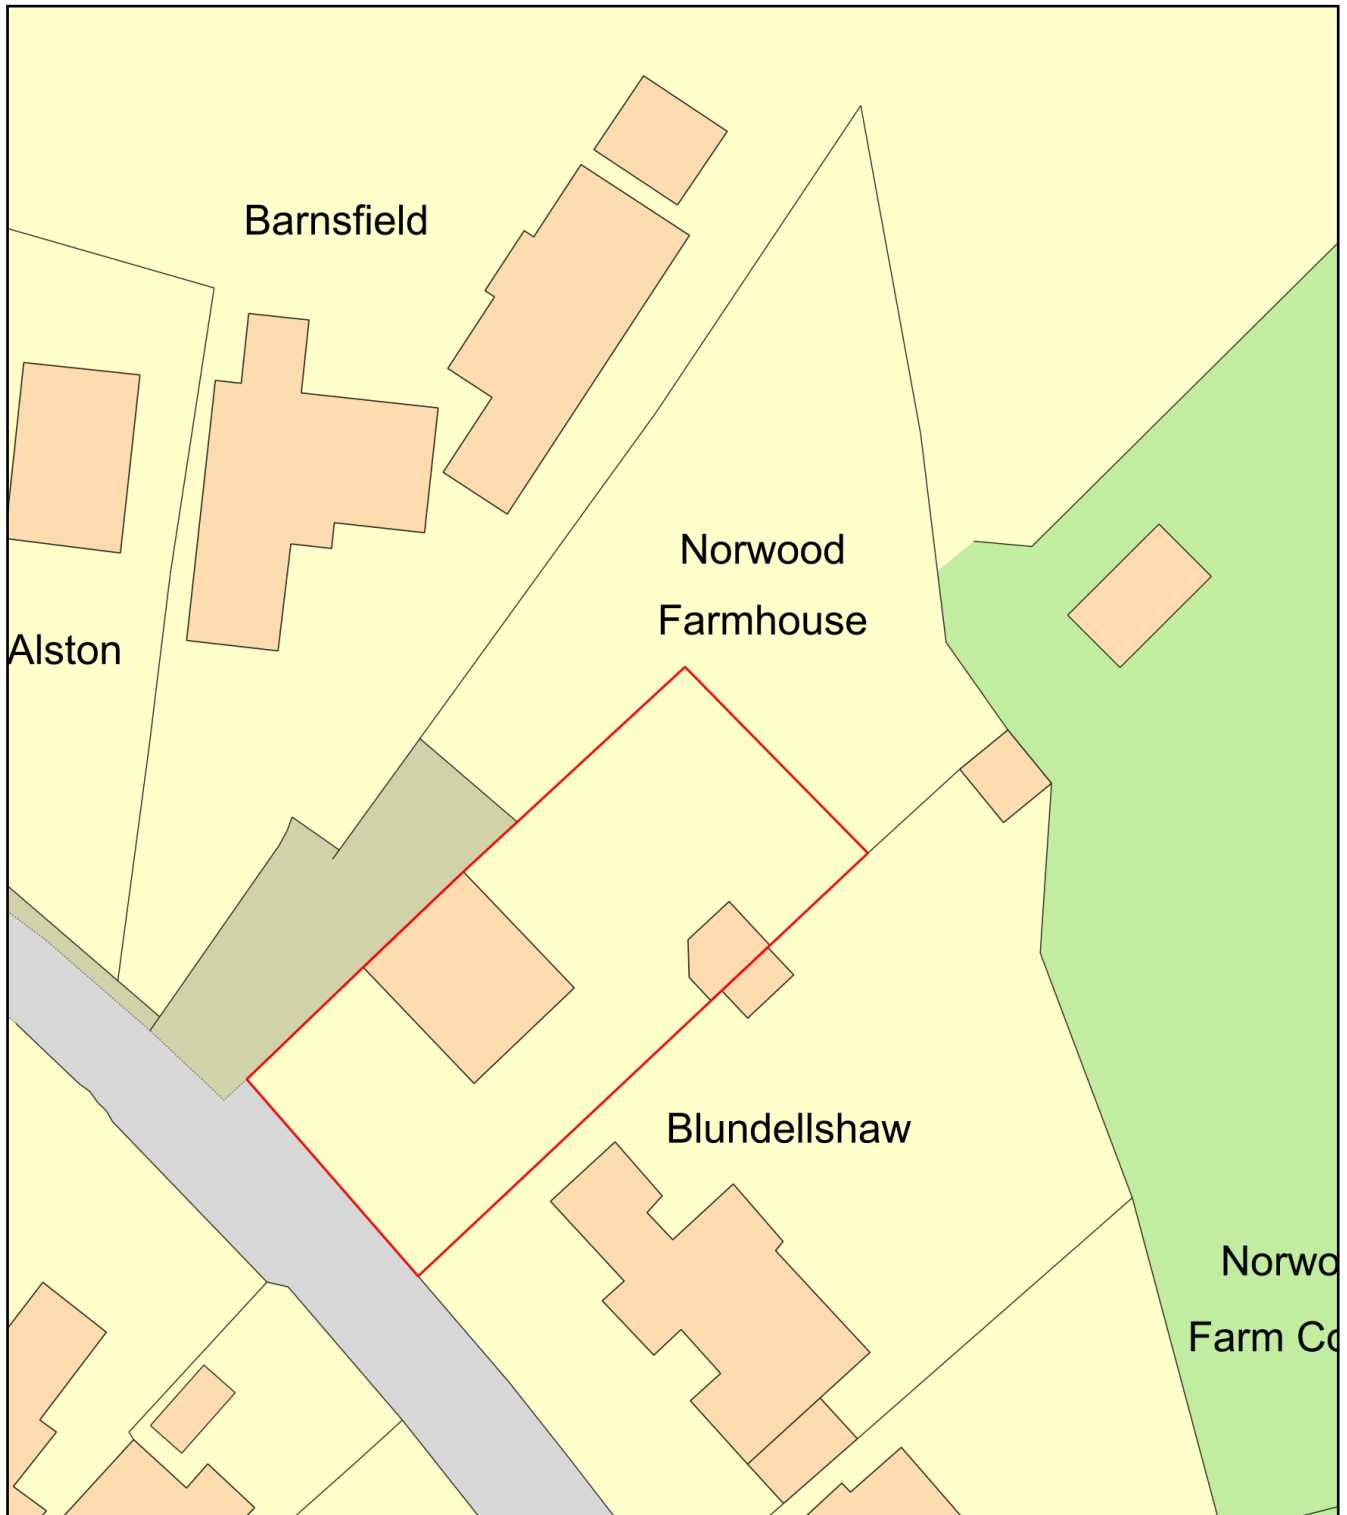

Plan Produced for: Wandsworth Sash Windows

Date Produced: 27 Oct 2023

Plan Reference Number: TQRQM23283112438656

Scale: 1:500 @ A4