


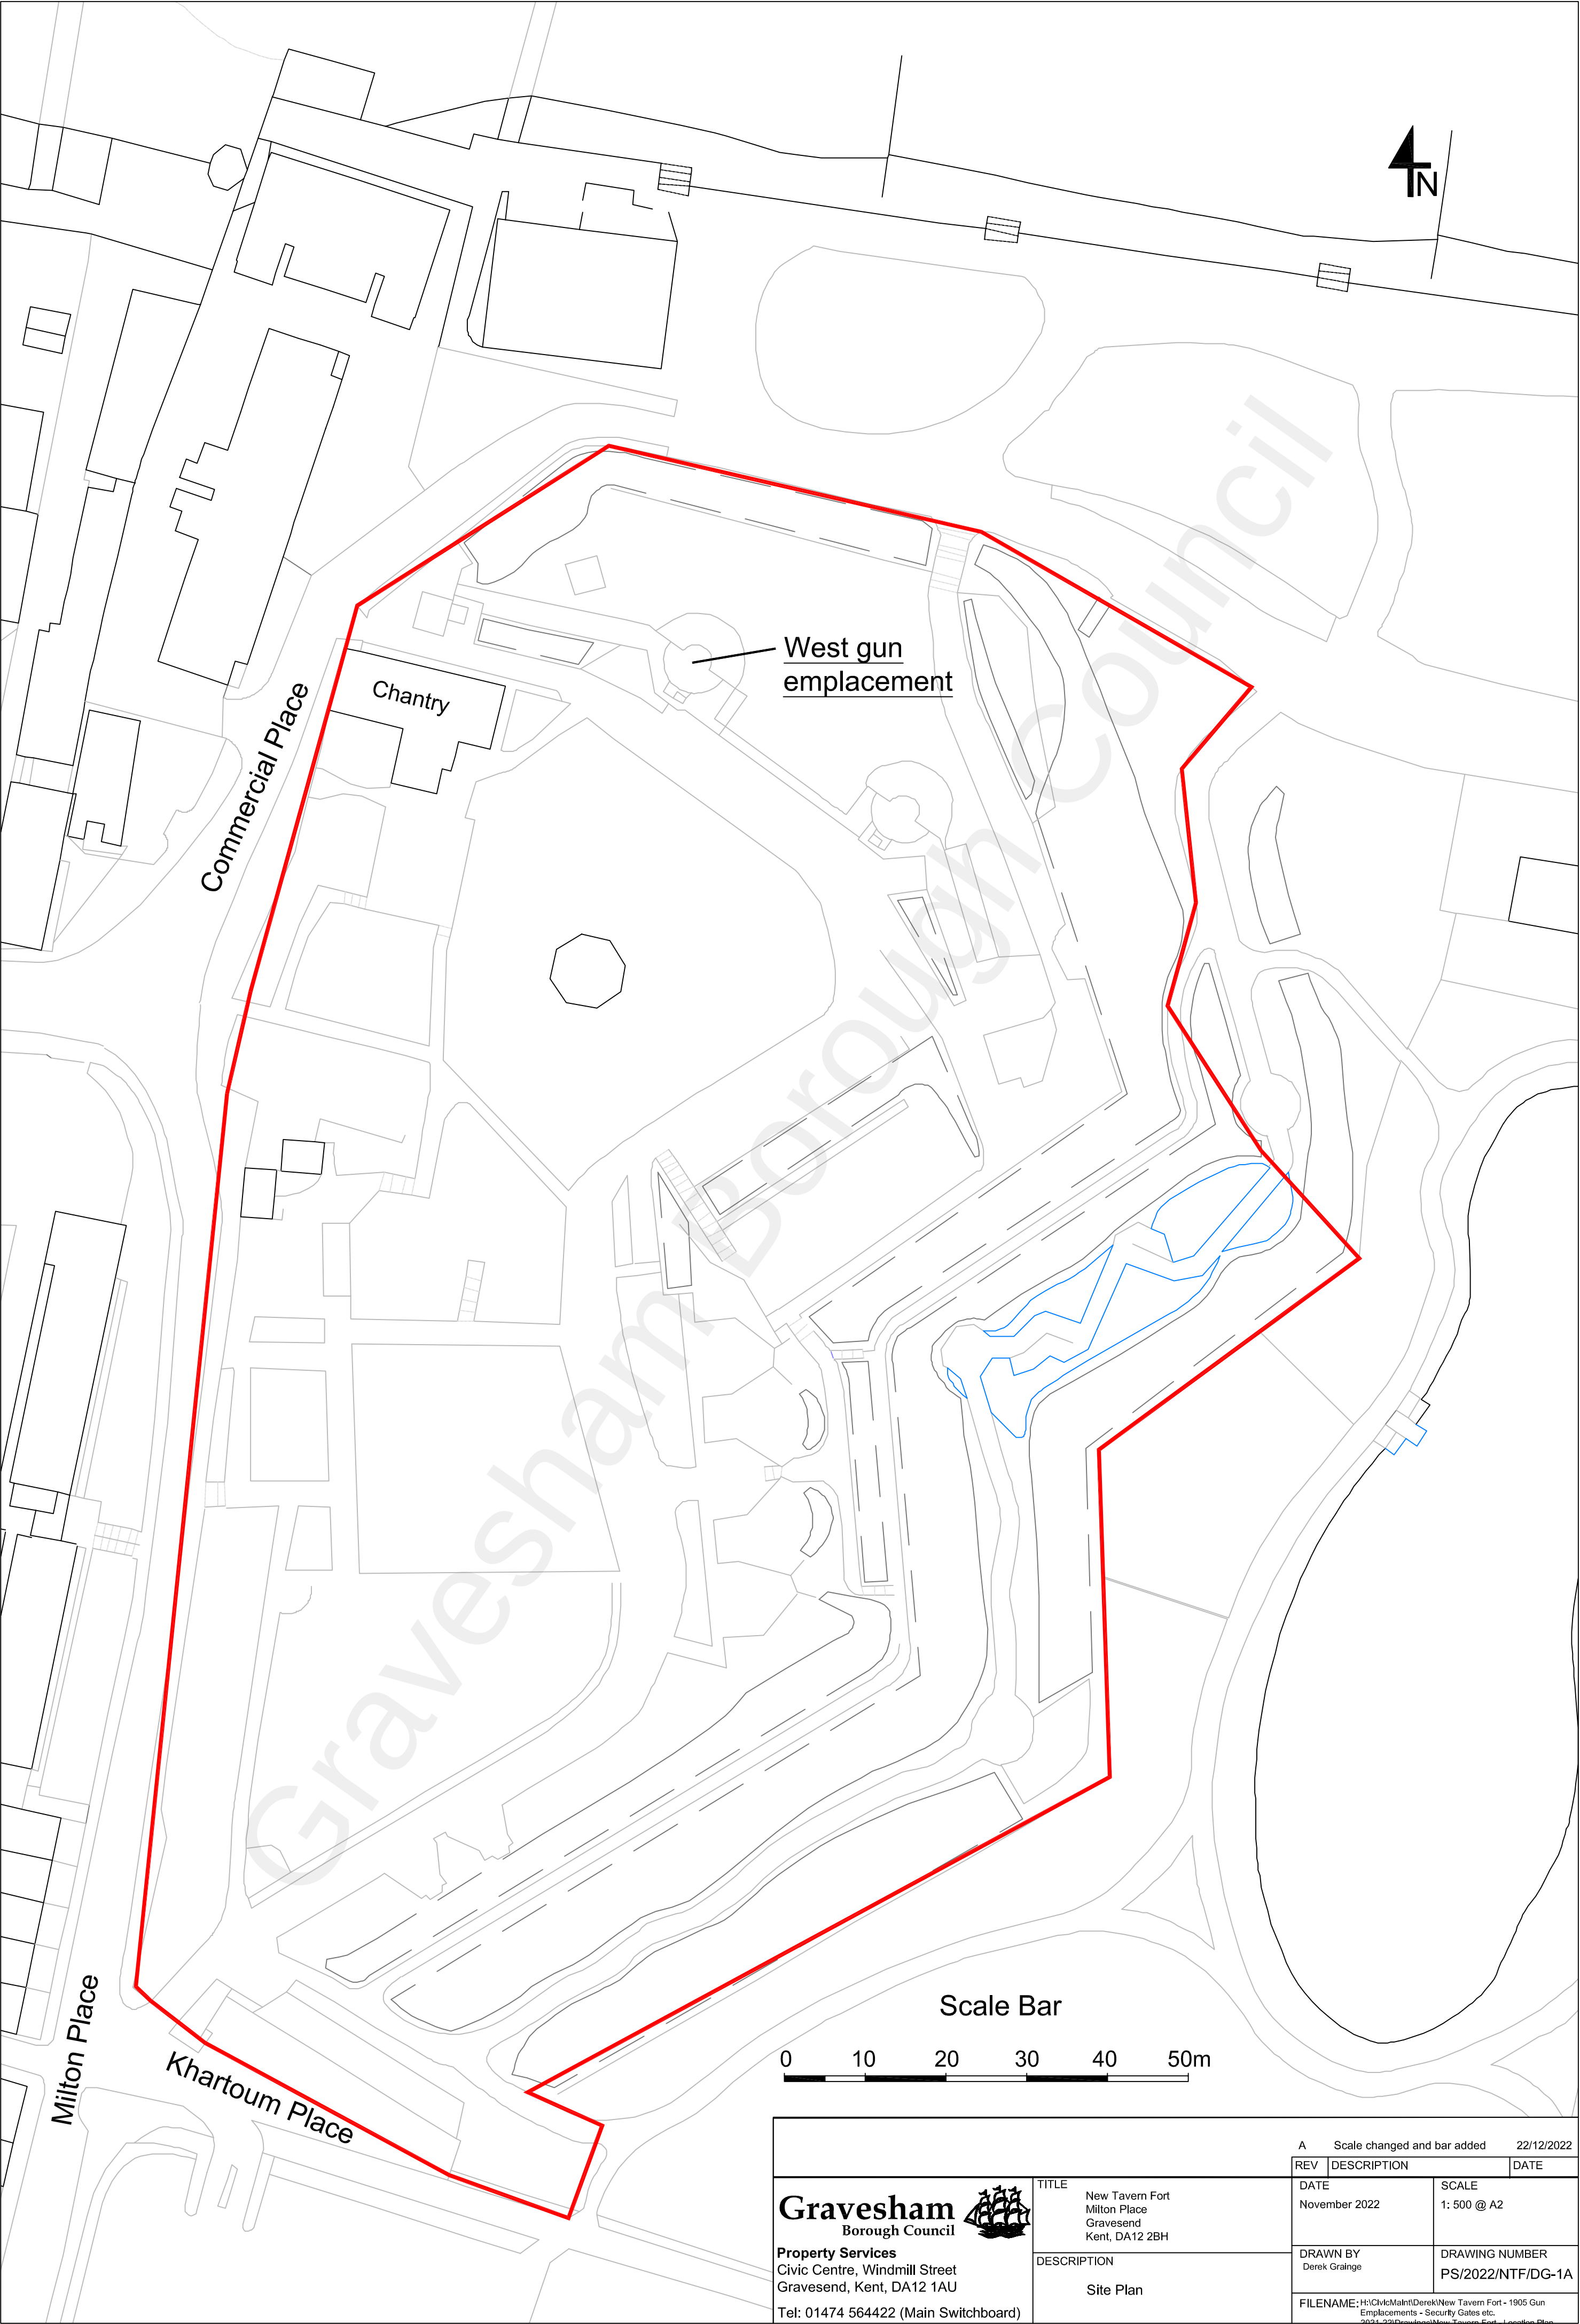

		A Scale changed and bar added		22/12/2022
REV	DESCRIPTION	DATE		
		DATE	SCALE	
		November 2022	1: 500 @ A2	
		DRAWN BY	DRAWING NUMBER	
		Derek Gralinge	PS/2022/NTF/DG-1A	
		FILENAME: H:\Civc\Maint\Derek\New Tavern Fort - 1905 Gun Emplacements - Security Gates etc. 2021-22\Drawings\New Tavern Fort - Location Plan (DG-3A) & Site Plan (1A).dwg		

Gravesham

Borough Council

Property Services

Civic Centre, Windmill Street

Gravesend, Kent, DA12 1AU

Tel: 01474 564422 (Main Switchboard)



TITLE

New Tavern Fort
Milton Place
Gravesend
Kent, DA12 2BH

DESCRIPTION

Site Plan