


Site Plan - Location Plan

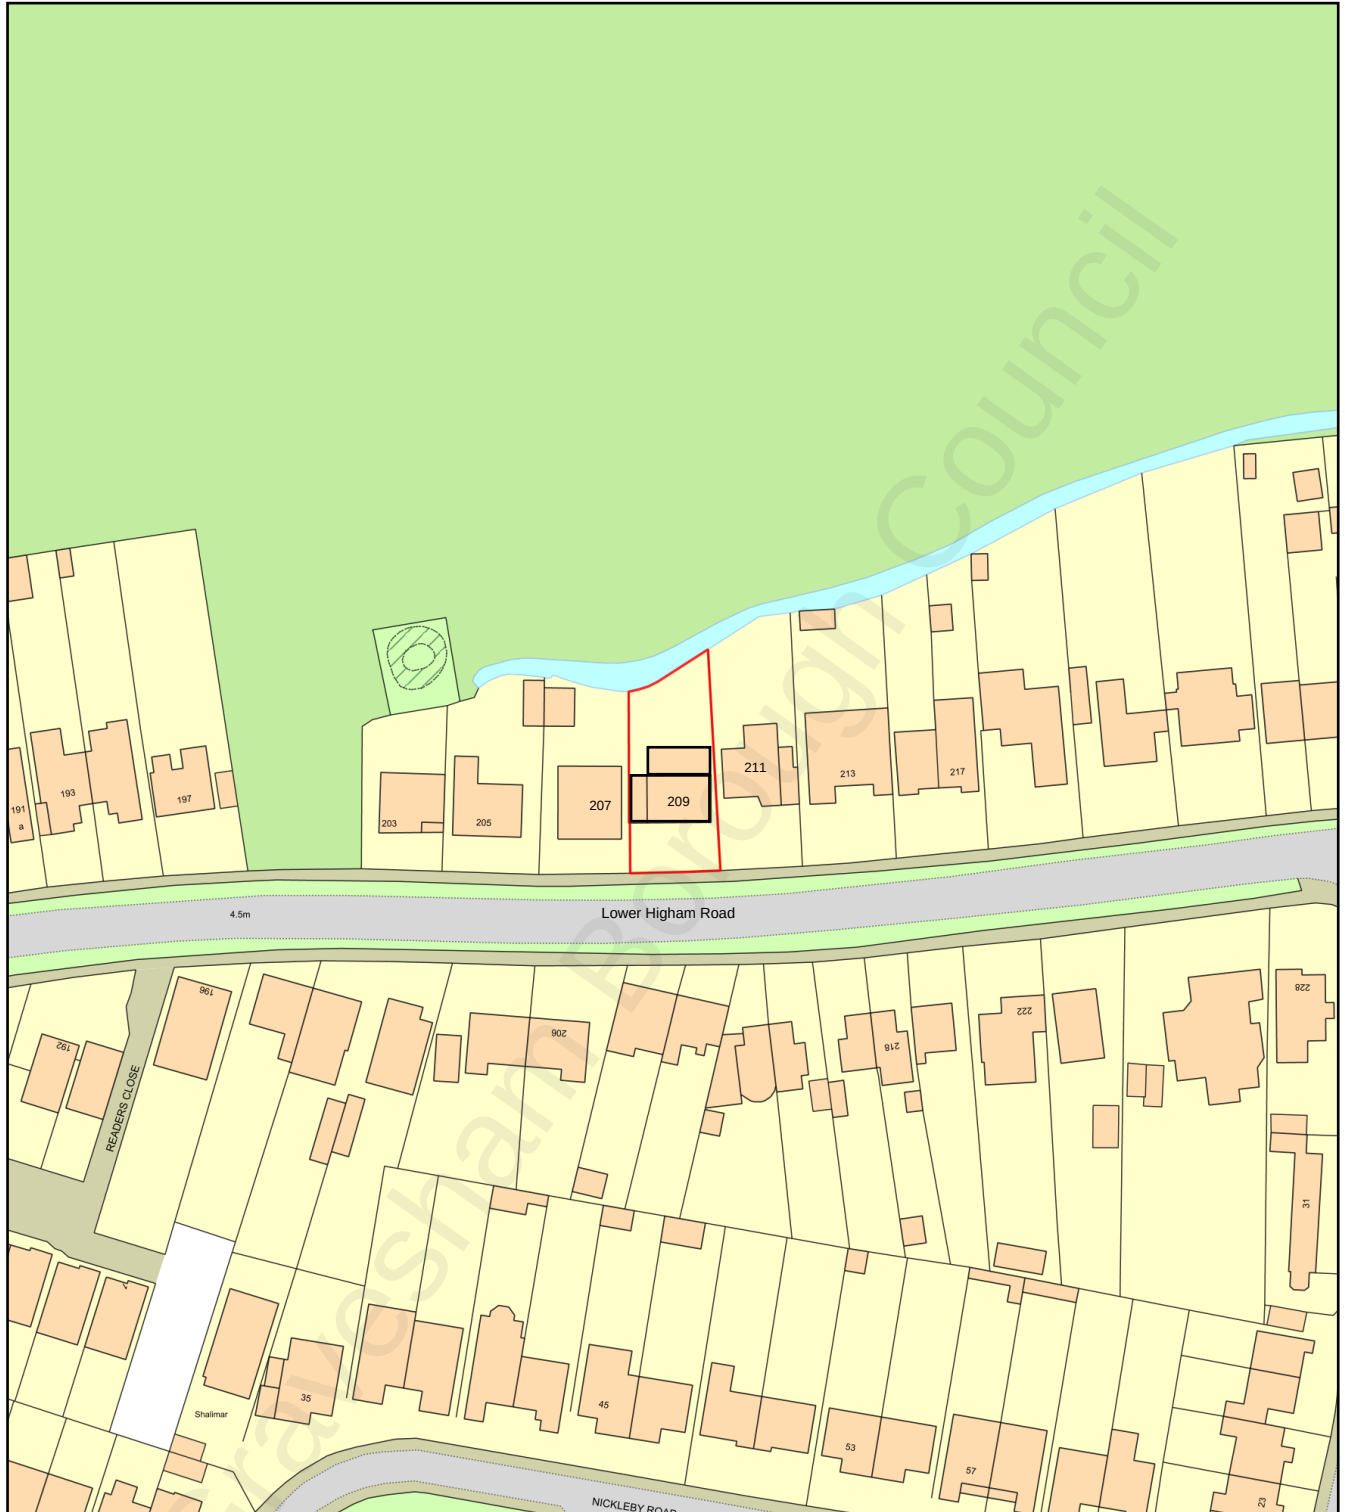

Plan Produced for: Planning Application Team

Date Produced: 28 Jul 2021

Plan Reference Number: TQRQM21209180614918

Scale: 1:1250 @ A4