




Front Elevation
As Existing

Scale 1:100



Side Elevation
As Existing

Scale 1:100

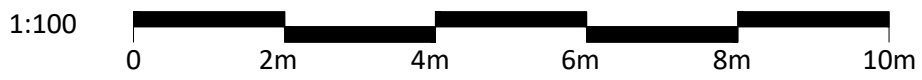

F O R A P P R O V A L

CLIENT Mr & Mrs Molloy	PROJECT High Ridge Pear Tree Lane Shorne Kent DA12 3JU	DRAWN SP	DATE Feb 2022	SCALE 1:100	DWG SIZE A3
WORK STAGE Planning	DRAWING Front & Side Elevations - As Existing	DRAWING NO. SP-480-P-10-03	REVISION.		