


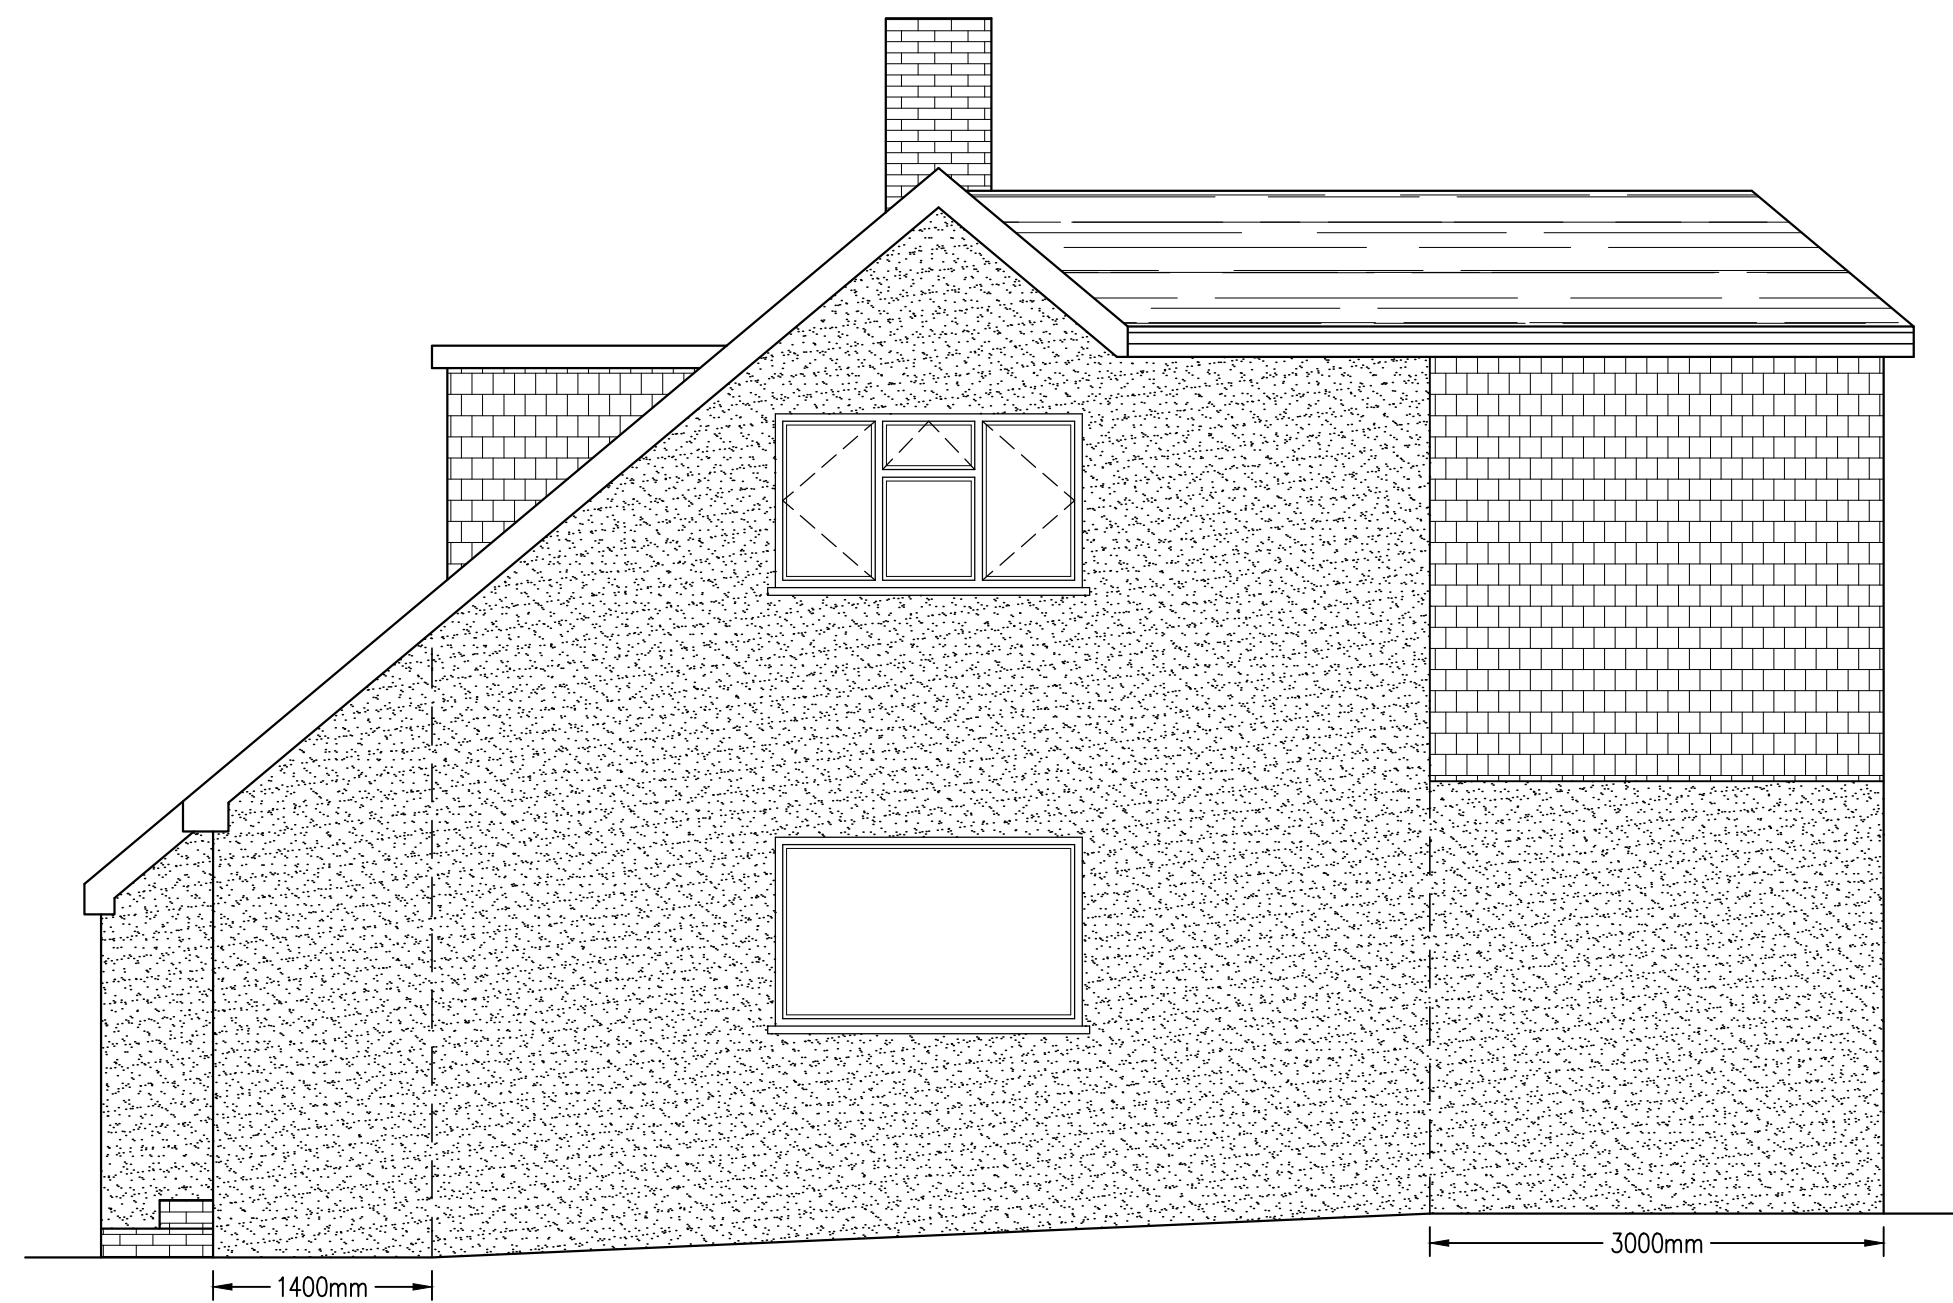

PROPOSED SIDE ELEVATION A
SCALE 1:50




PROPOSED FRONT ELEVATION
SCALE 1:50



PROPOSED SIDE ELEVATION B
SCALE 1:50



PROPOSED REAR ELEVATION
SCALE 1:50

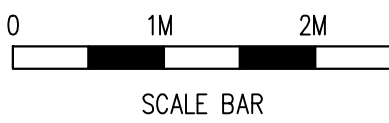

--	--	