



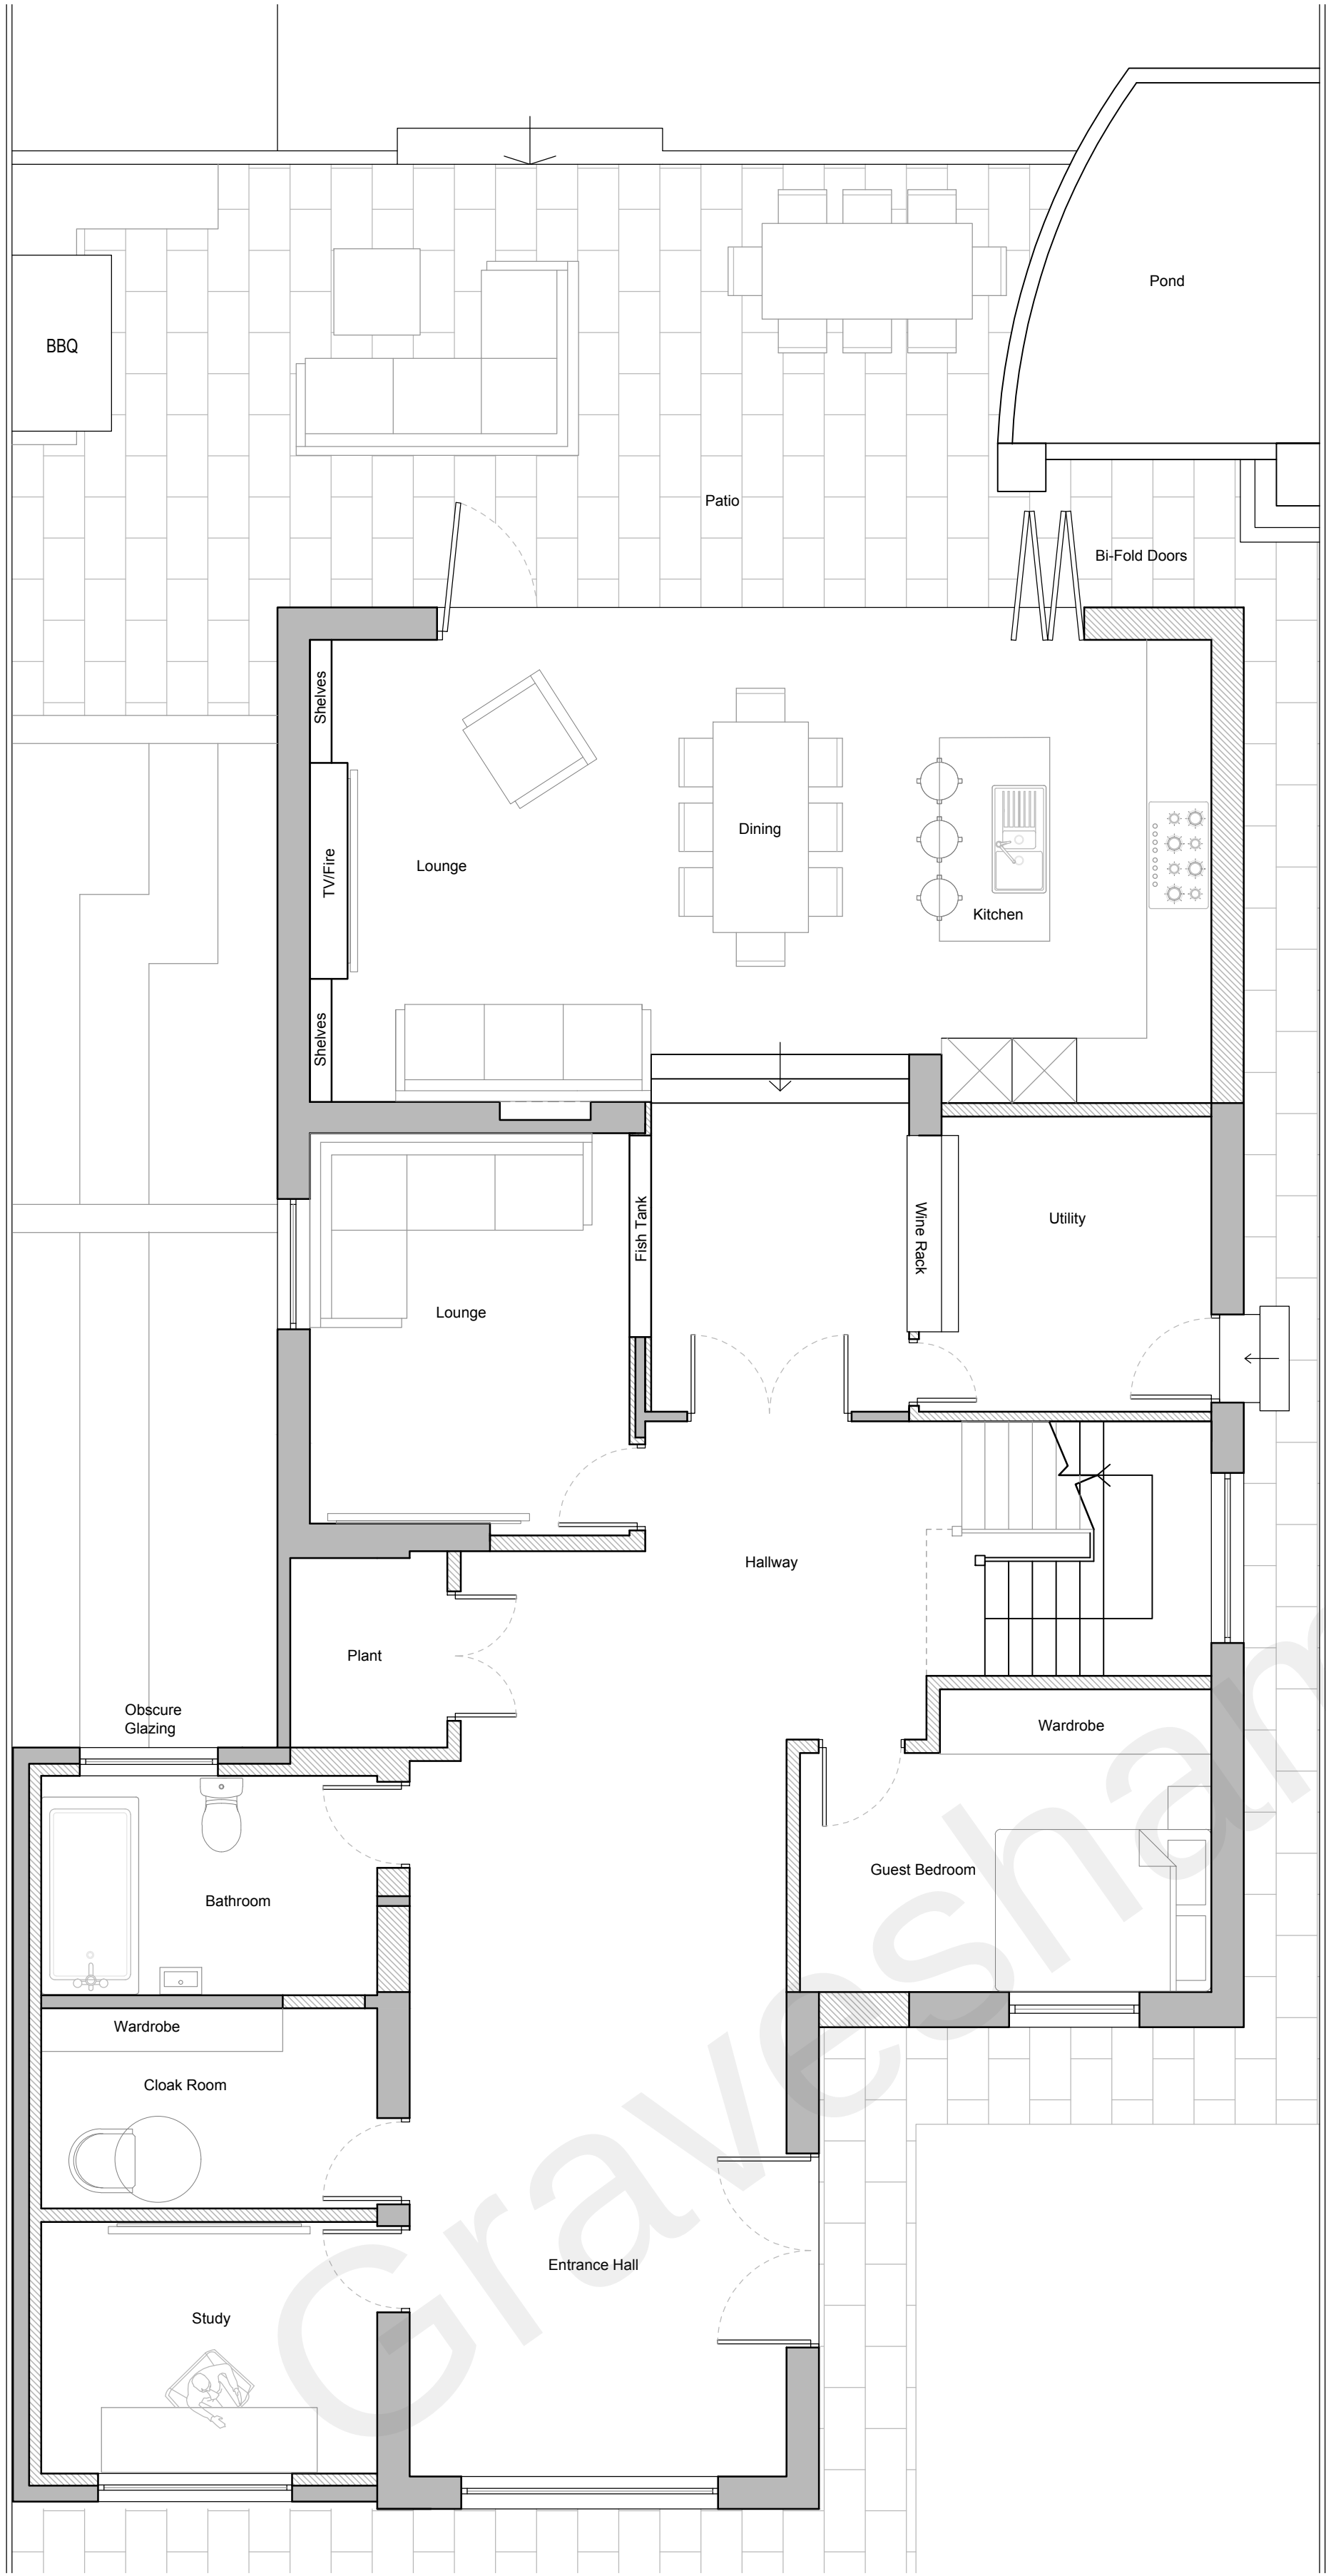

Proposed Ground Floor Plan
Scale 1:50

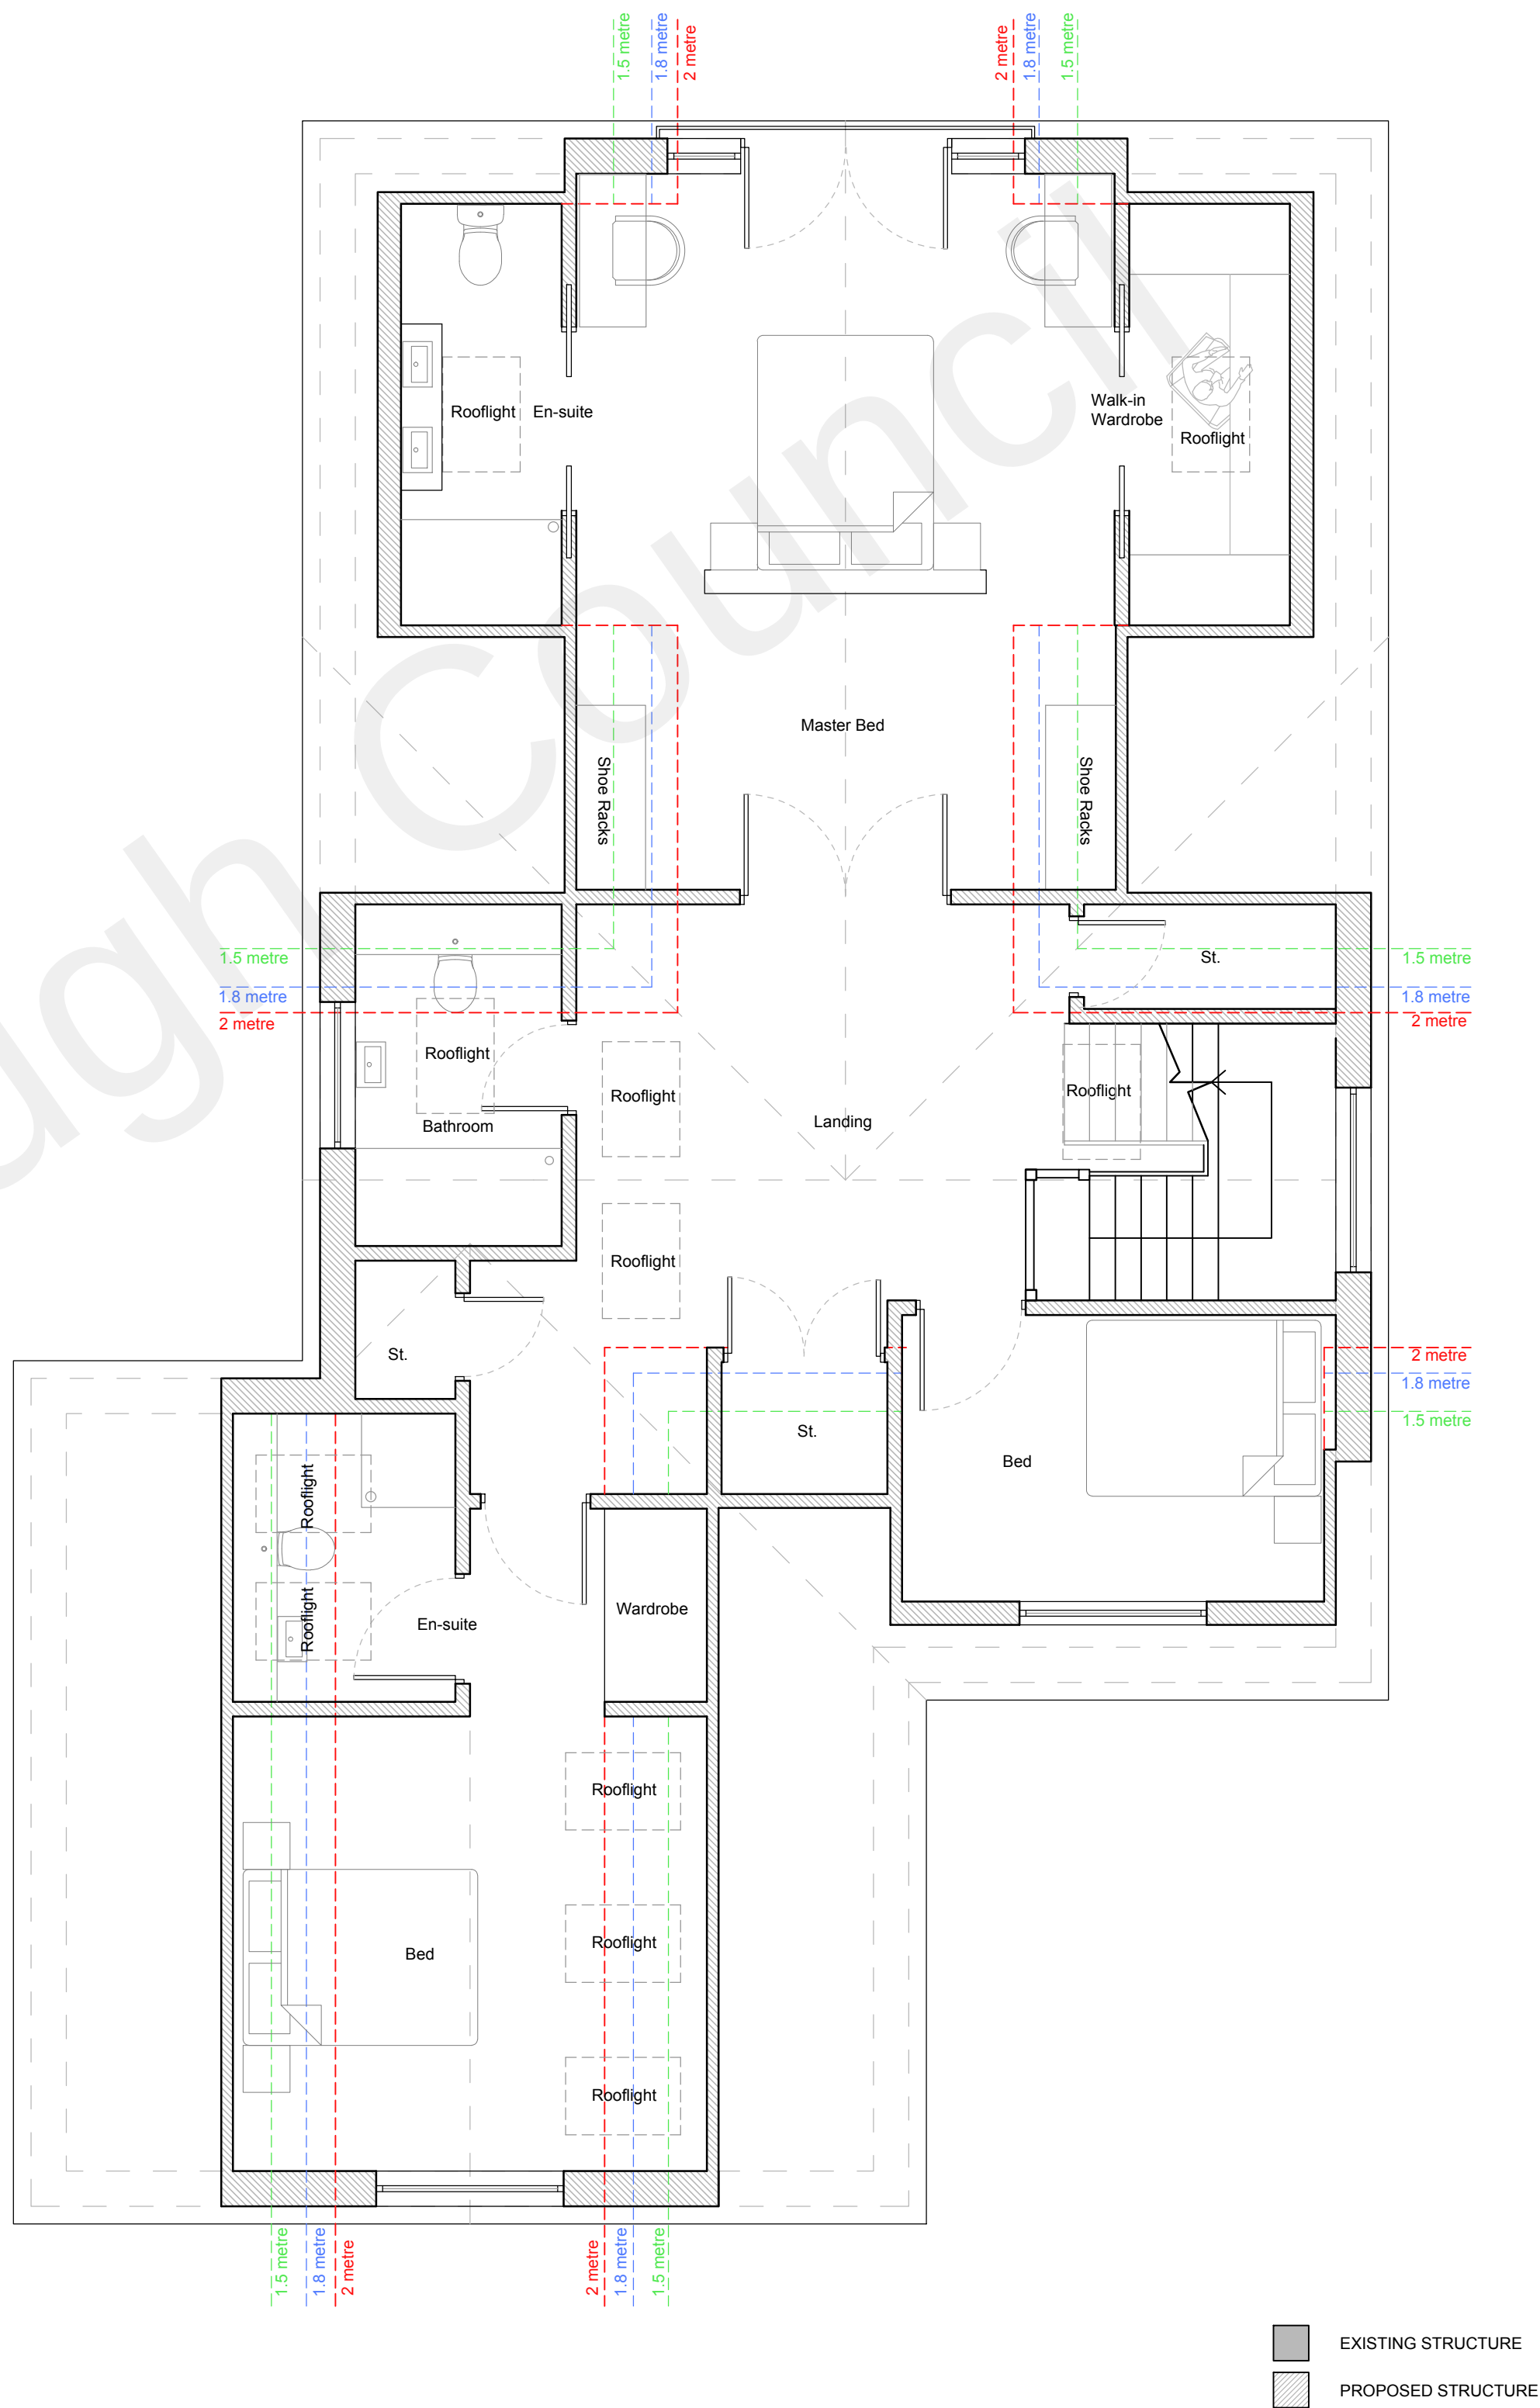

Proposed First Floor Plan
Scale 1:50

Notes	CDM 2015	
-------	----------	--	--	