


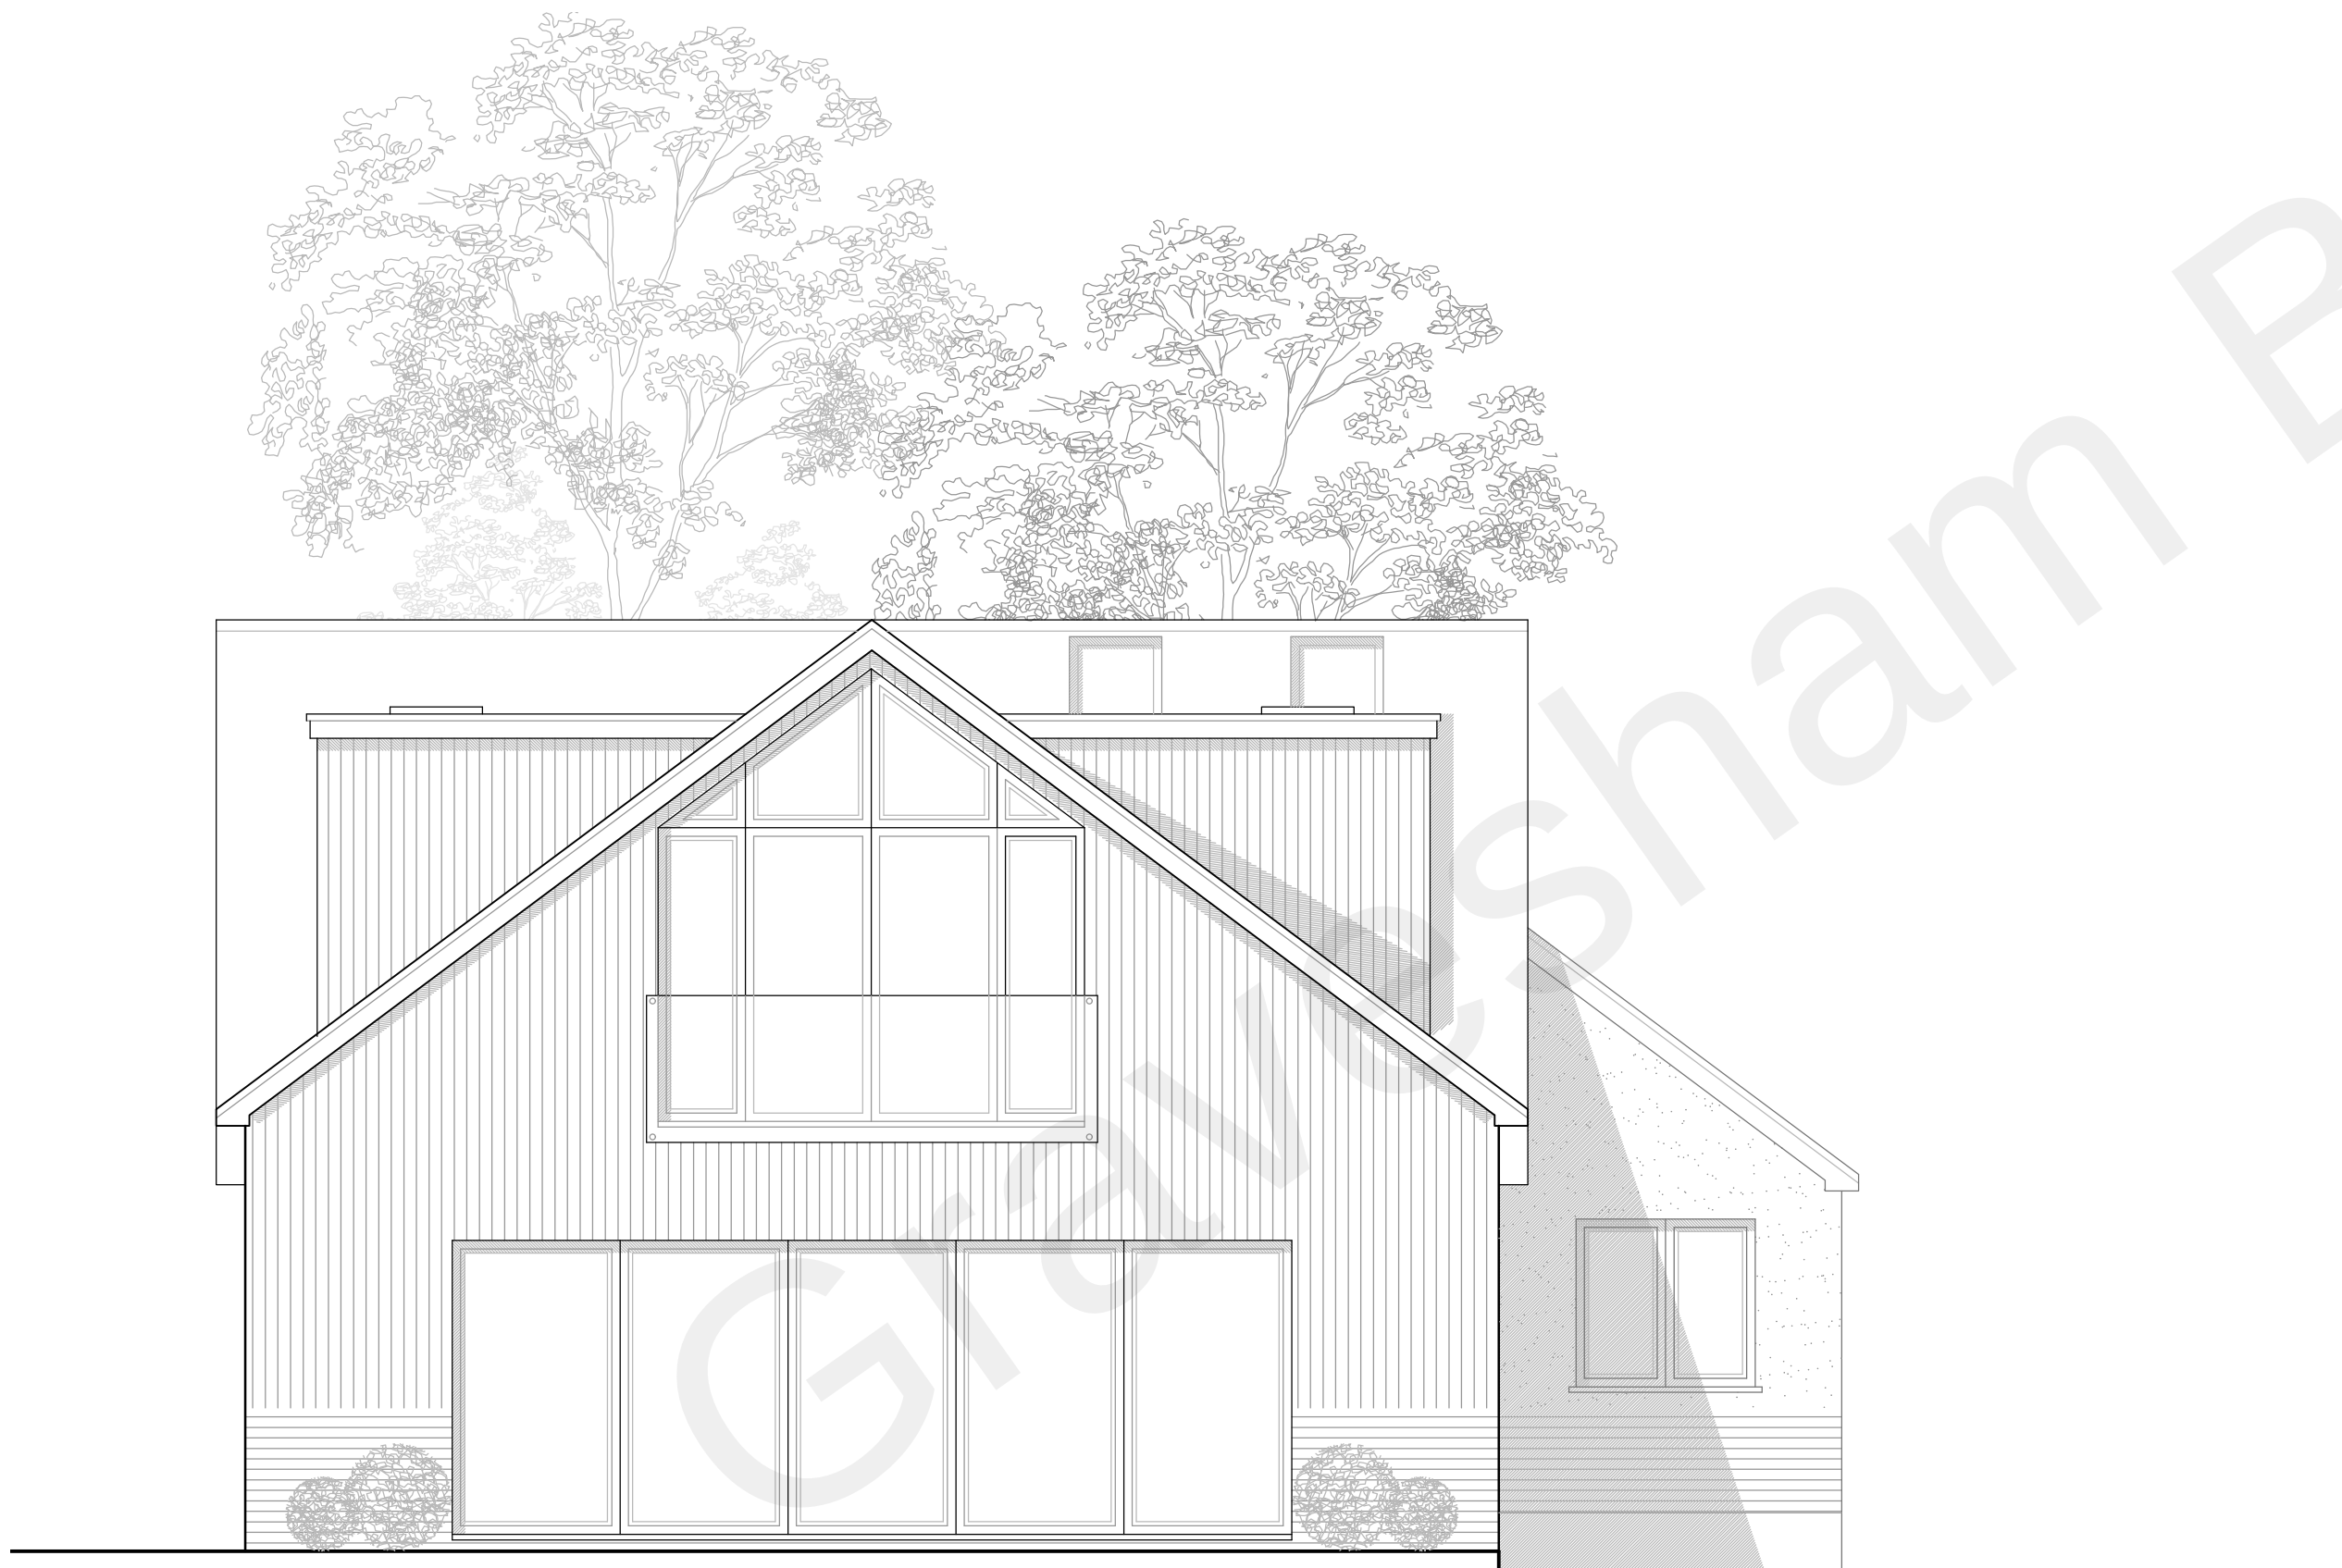


Proposed North-West Elevation
Scale 1:50



Proposed North-East Elevation
Scale 1:50



Proposed South-East Elevation
Scale 1:50

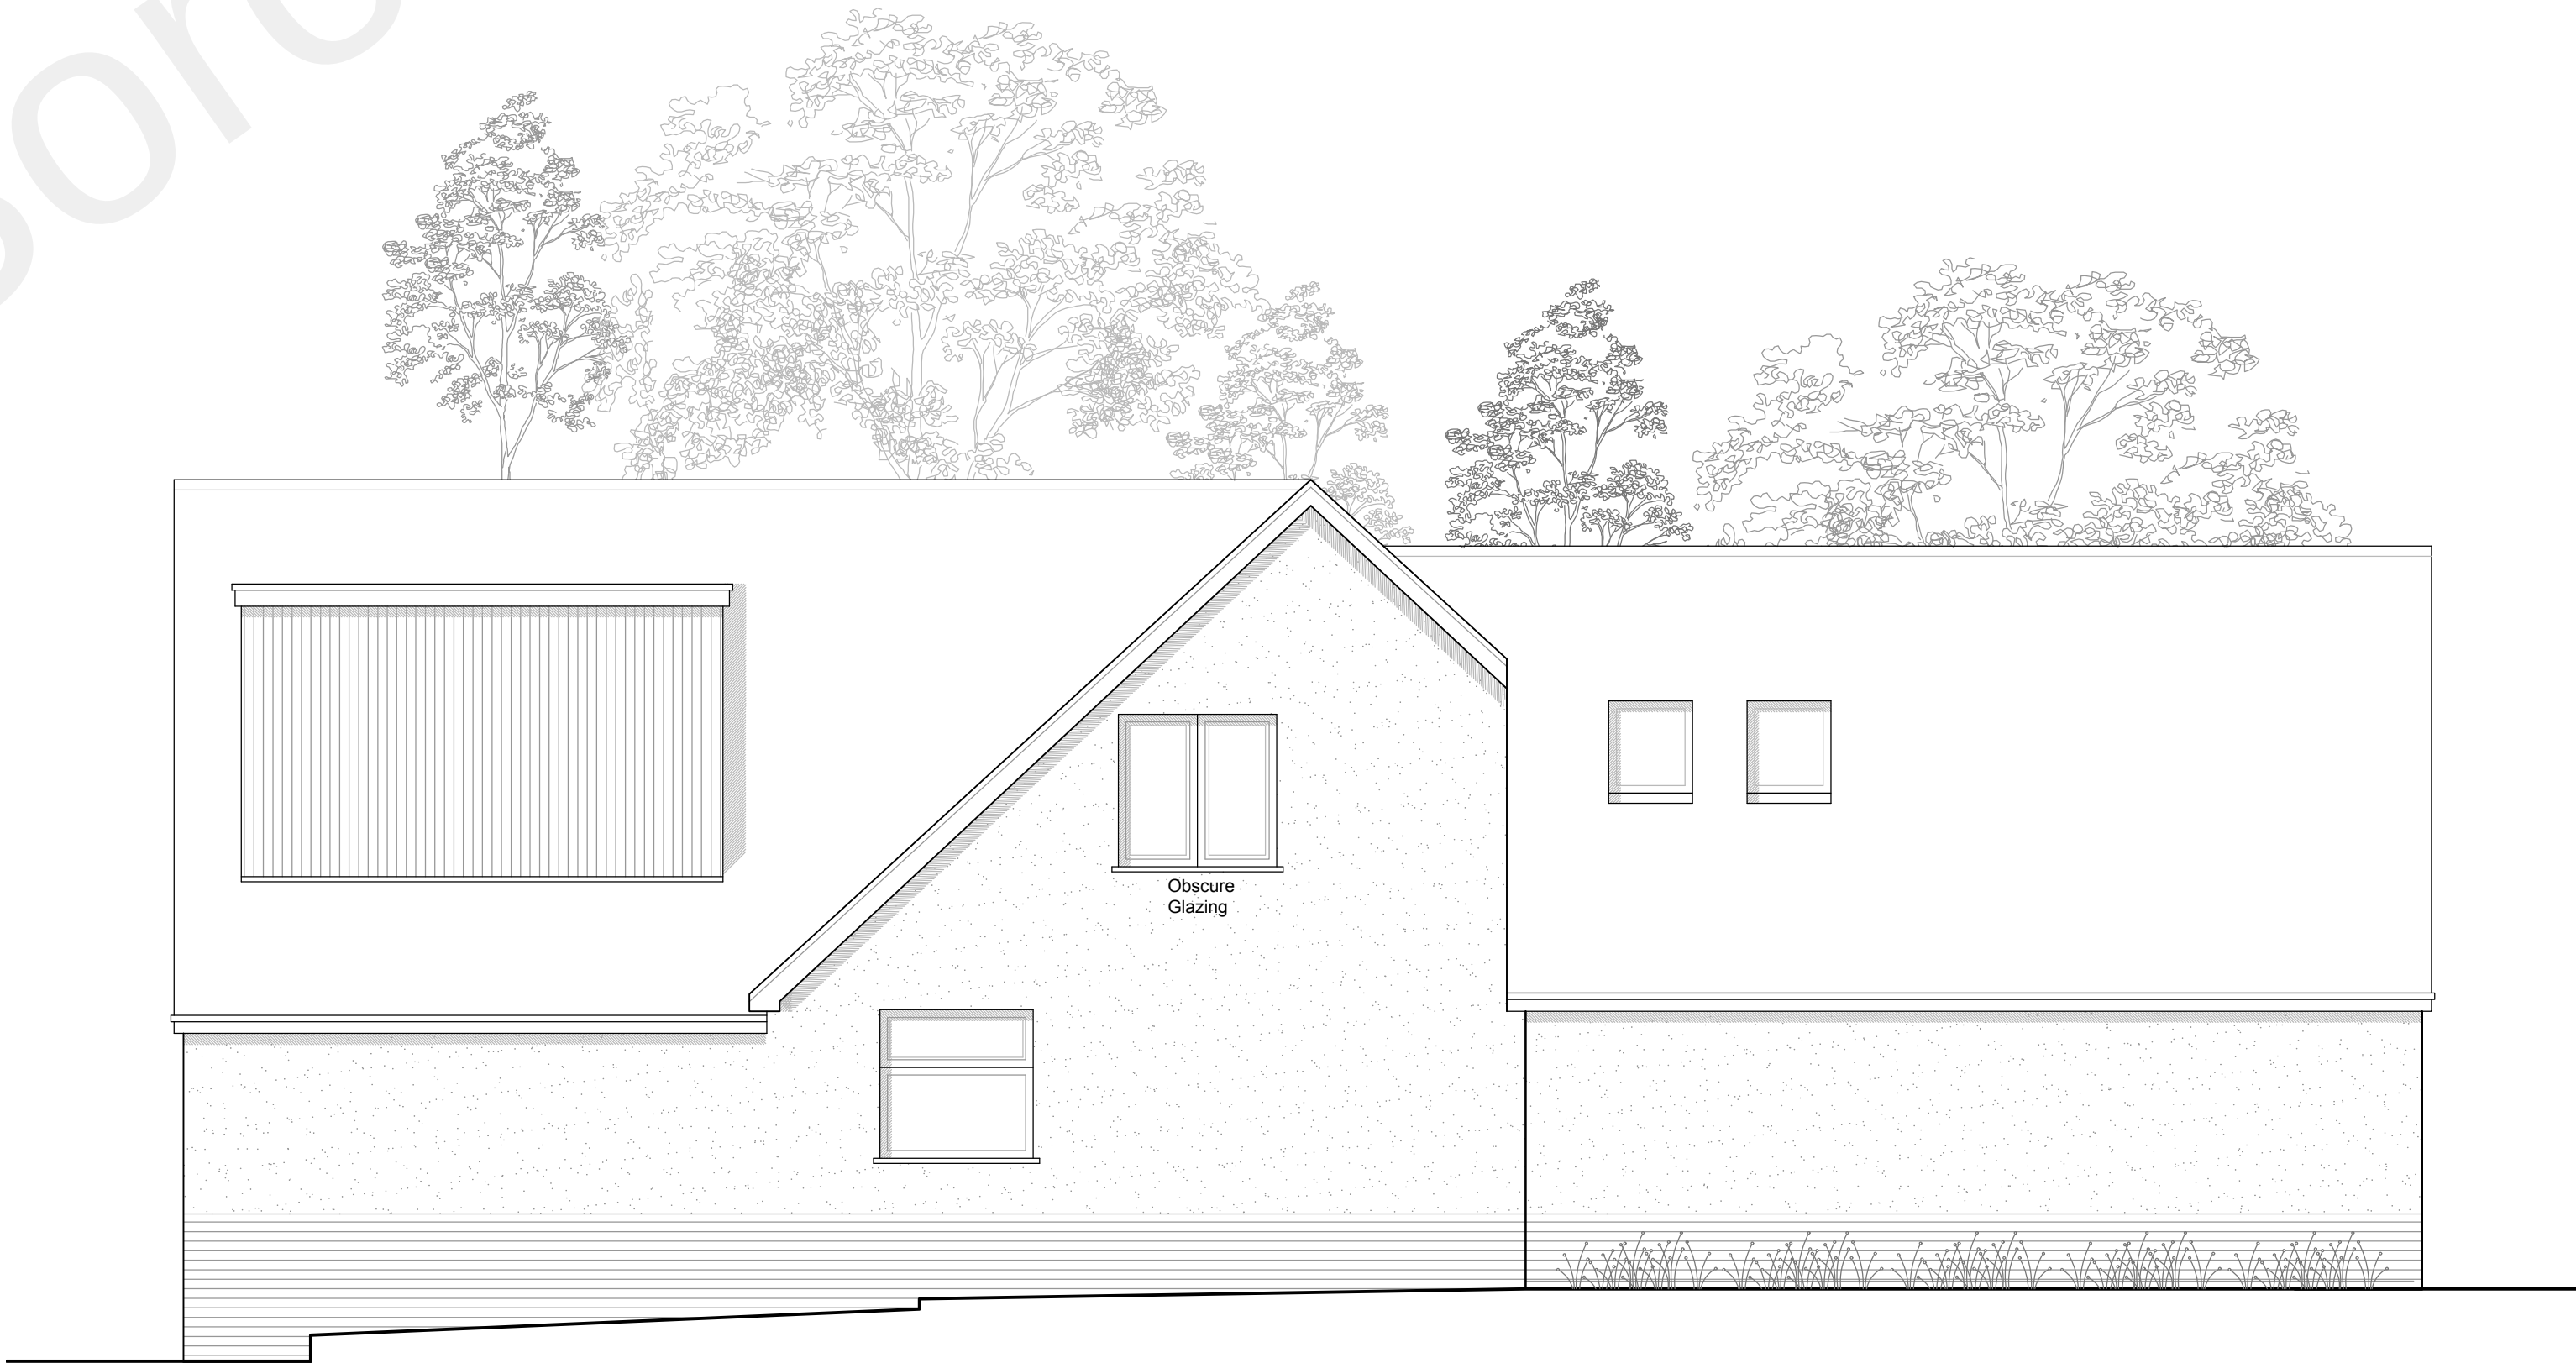

Proposed South-West Elevation
Scale 1:50

Notes	CDM 2015	Rev	Date	Description	
-------	----------	-----	------	-------------	--	--	