



Notes:
Do Not Scale. Use only figured dimensions.
All dimensions to be checked on site prior to construction.
Any discrepancies to be notified to the architect.
All Copyright Reserved to **Haskins Designs Ltd.**

LOCATION PLAN
SCALE 1:1250 @ A1



Woodhill House

SITE PLAN
SCALE 1:100 @ A1

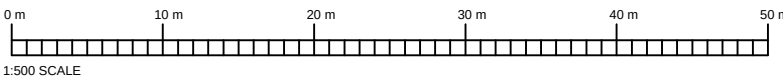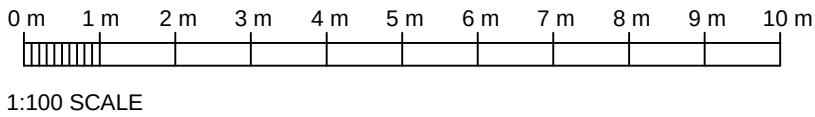

PLANNING

Client Mr Tomlinson	Project Woodhill House Meopham Gravesend DA13 0DJ	HD HASKINS DESIGNS LTD. The Civic Centre, St Mary's Road, Swanley, Kent, BR8 7BU. Phone: 01322 479561 Mobile: 07802 182202 info@haskinsdesigns.co.uk Website: haskinsdesigns.co.uk	
Title Proposed Site Plan Location Plan	Project No. 209	Scale As shown @ A1	Drawn mh
	Drawing No. 109PD-03	Revision A	Check JH
		Date APRIL 22	

Rev	Date	Comments	Rev	Date	Comments
			A	14.10.22	Reduced building