


Site plan Amazon and Tiger DA13 0DE

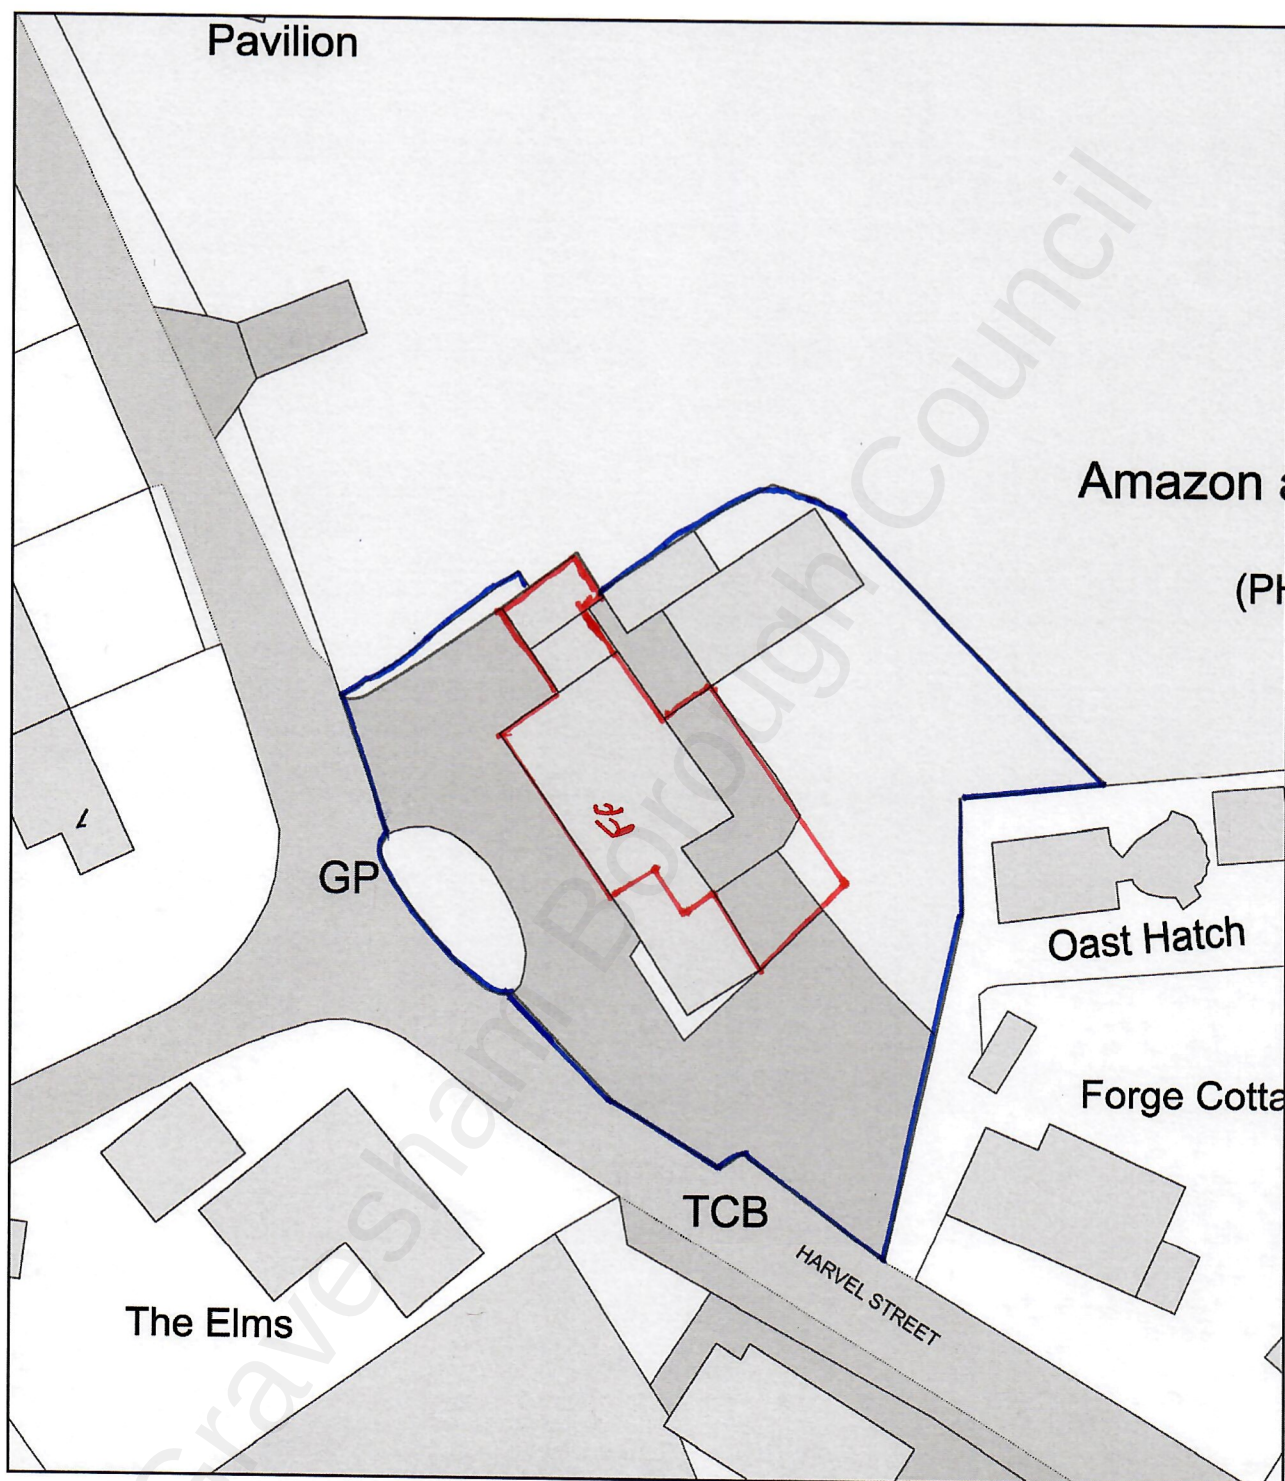

0 20
Metres



Plan Produced for: WH01821

Date Produced: 10 May 2022

Plan Reference Number: TQRQM22130072121408

Scale: 1:500 @ A4