






EXISTING SIDE ELEVATION
SCALE 1:50

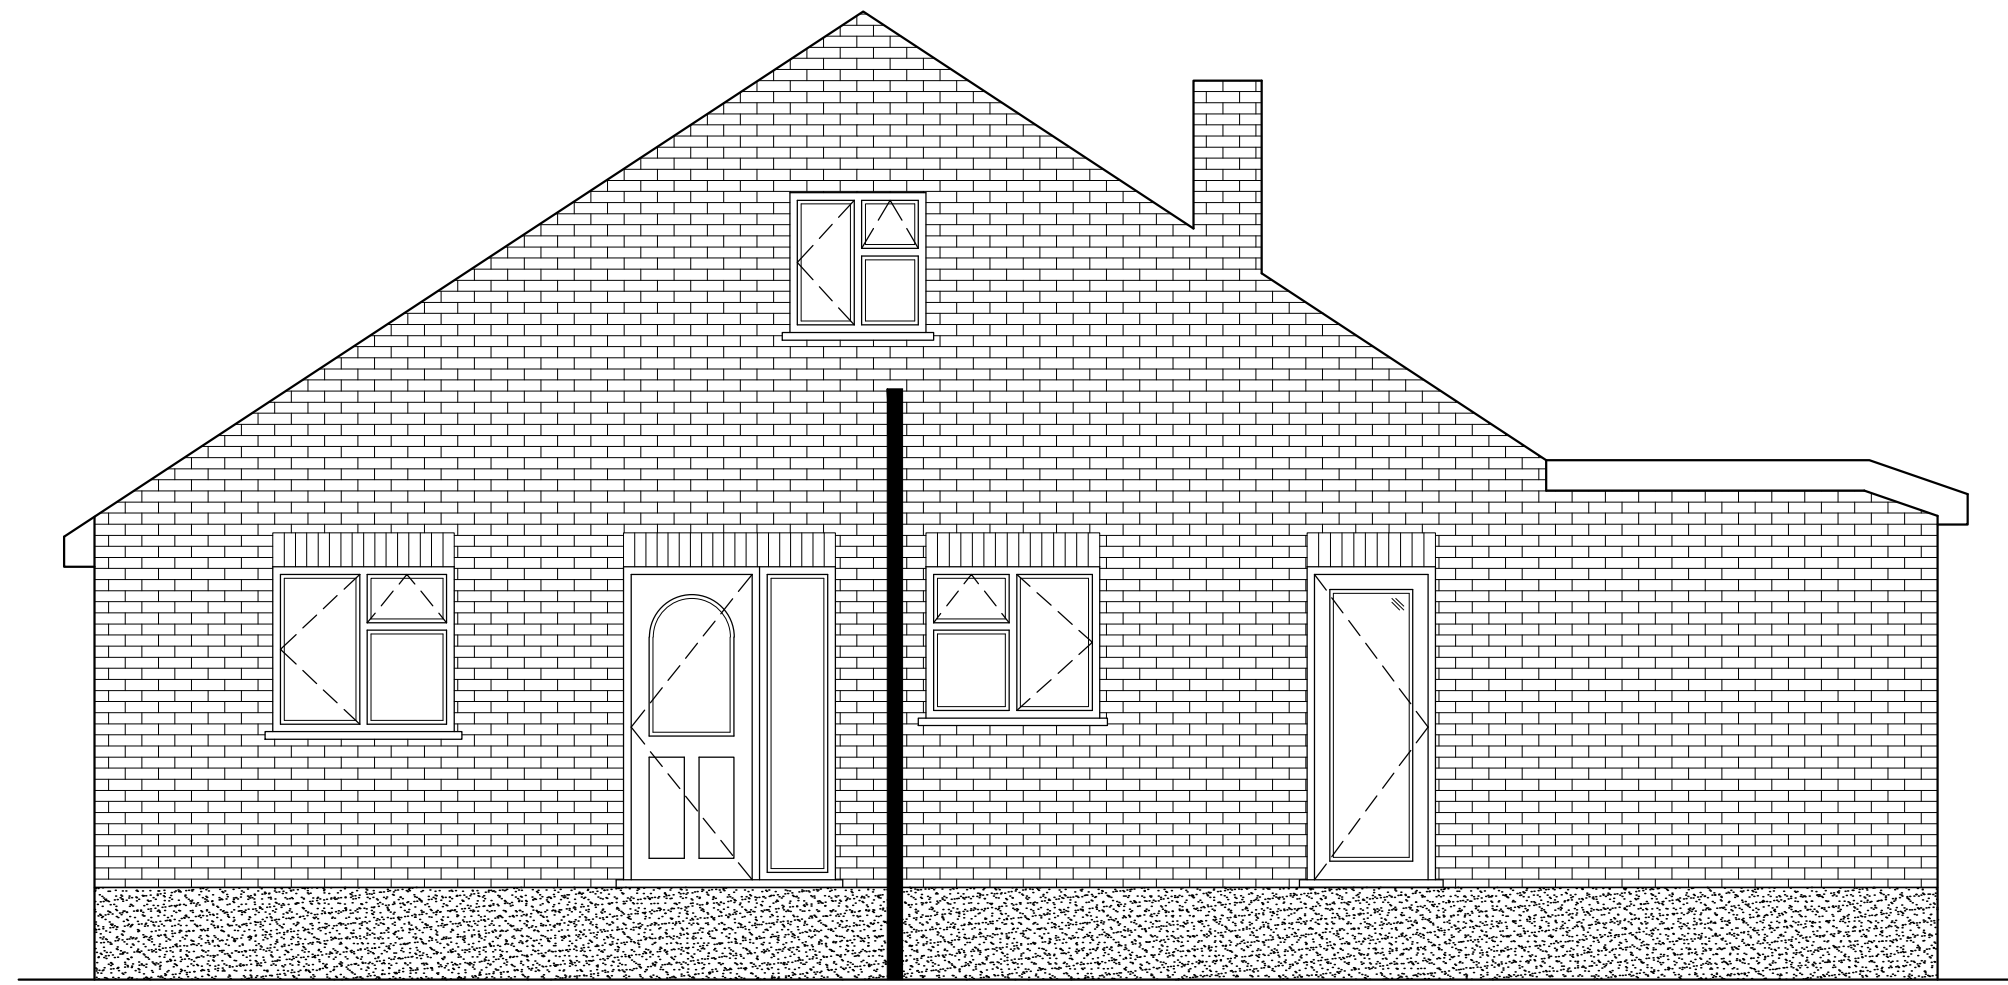


EXISTING REAR ELEVATION
SCALE 1:50

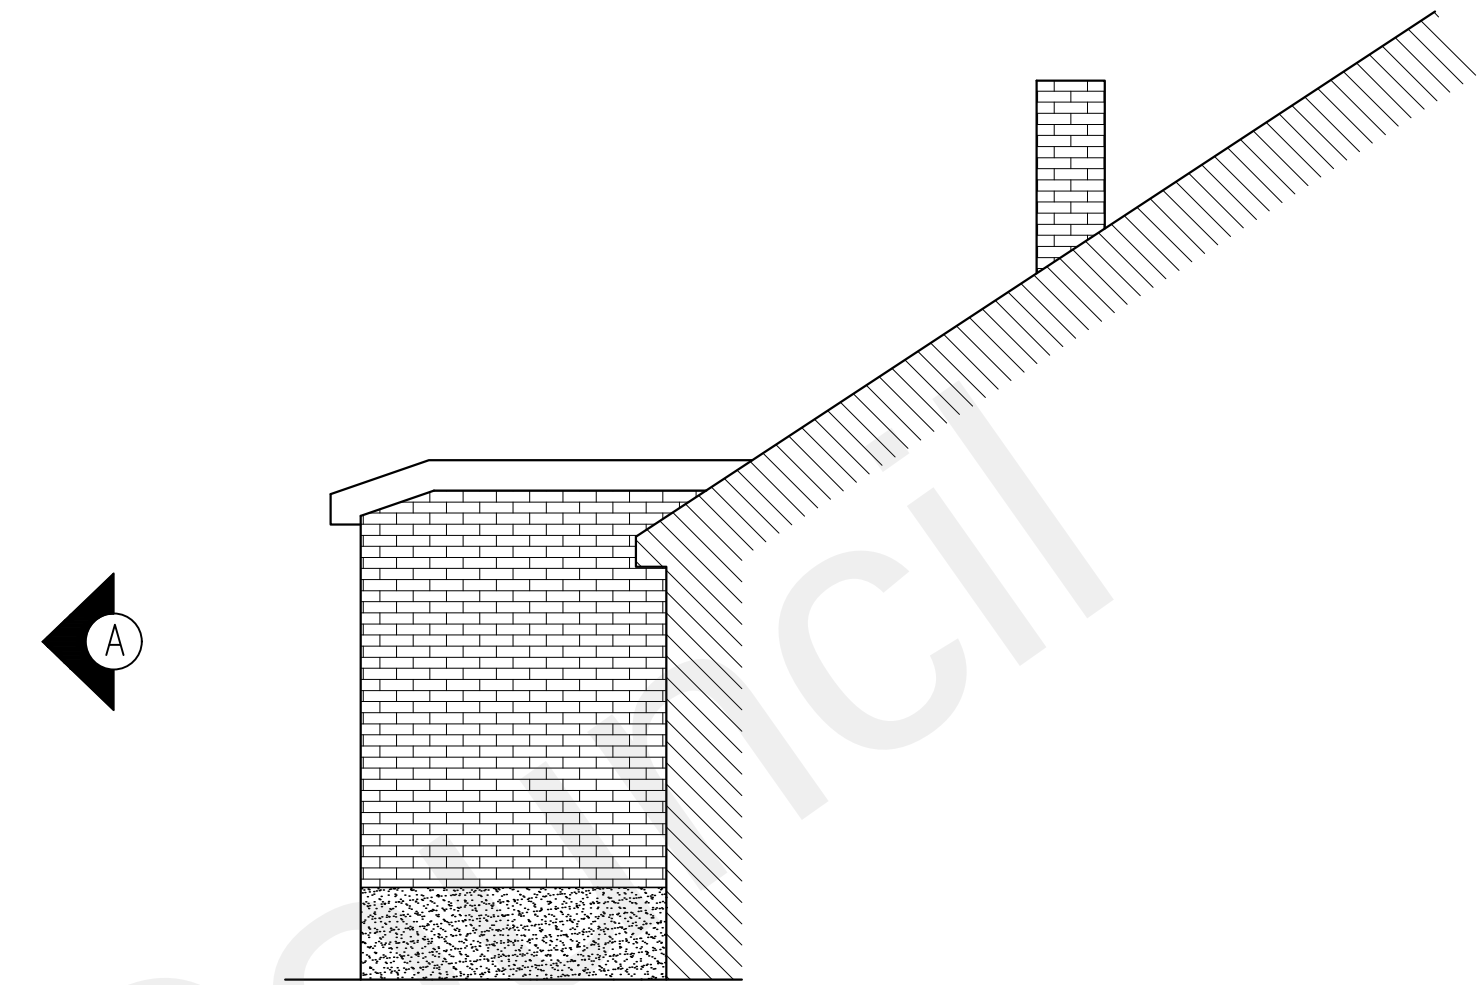


EXISTING SIDE ELEVATION A
SCALE 1:50

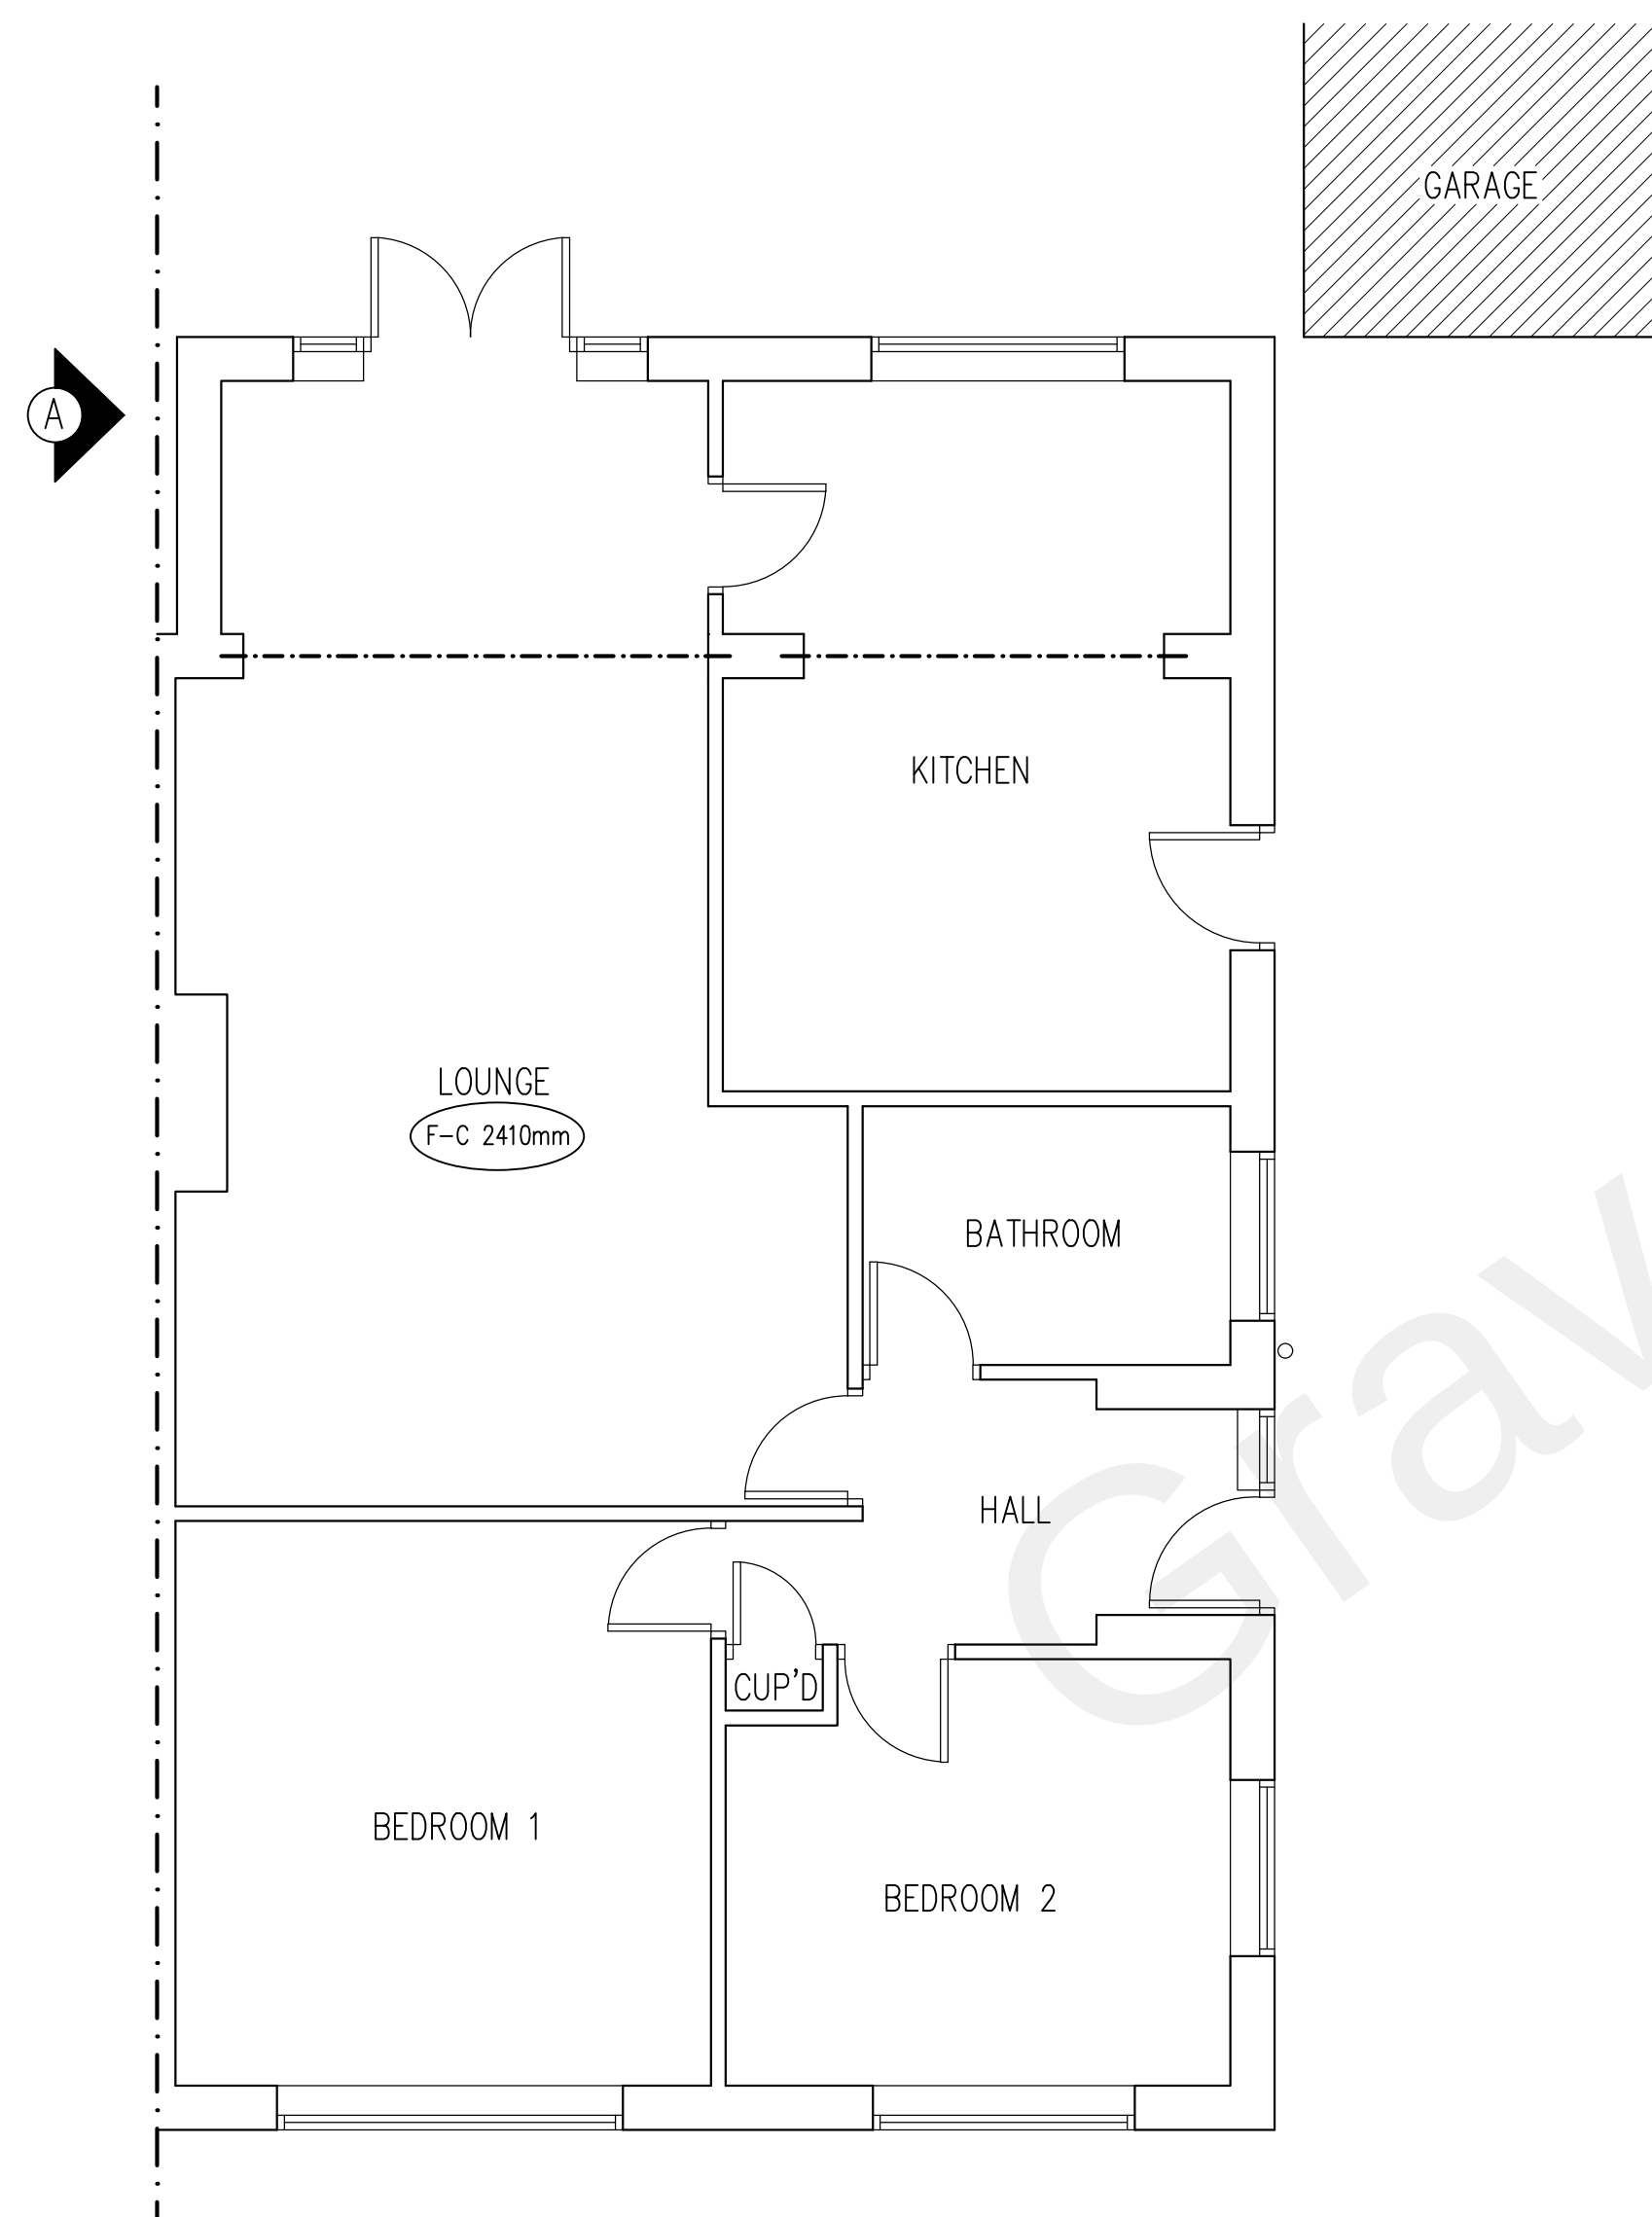


EXISTING GROUND FLOOR PLAN
SCALE 1:50

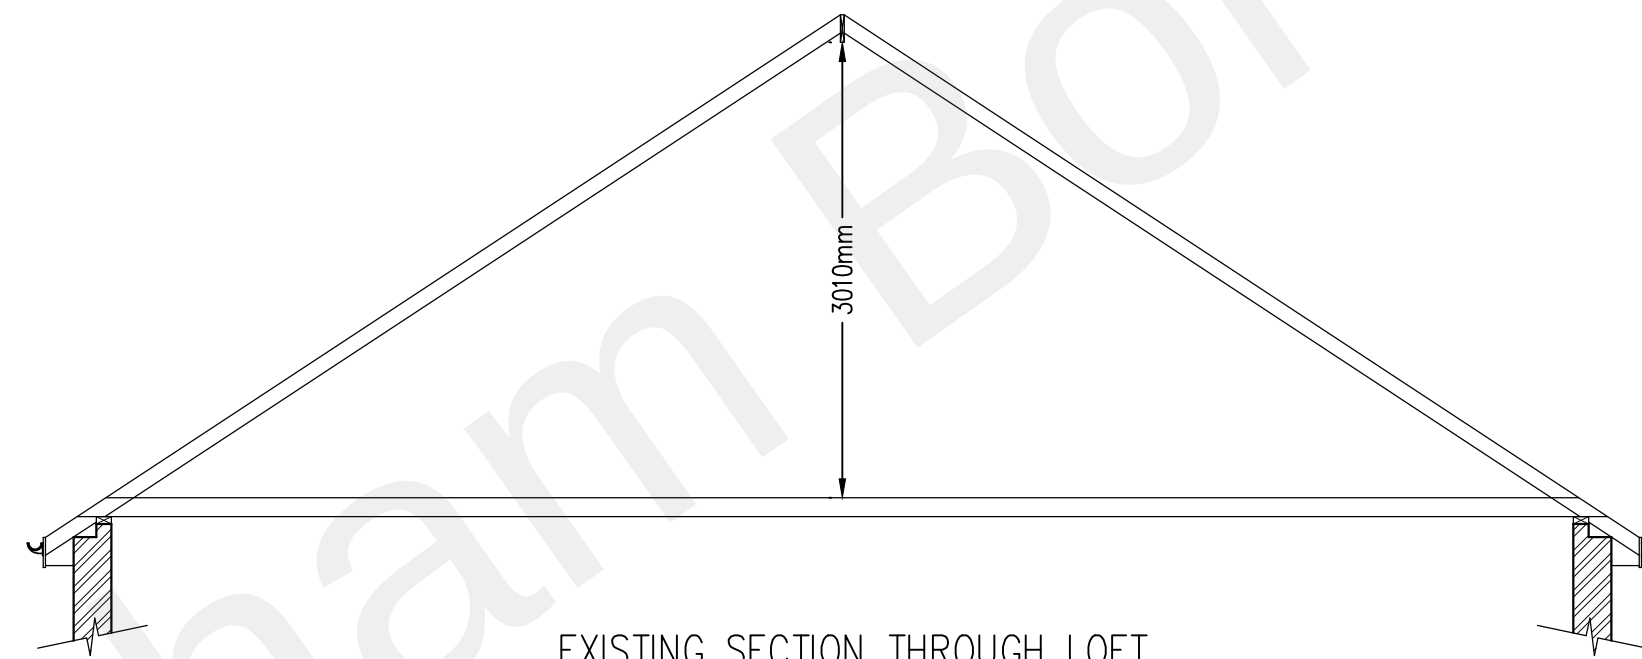


EXISTING SECTION THROUGH LOFT
SCALE 1:50

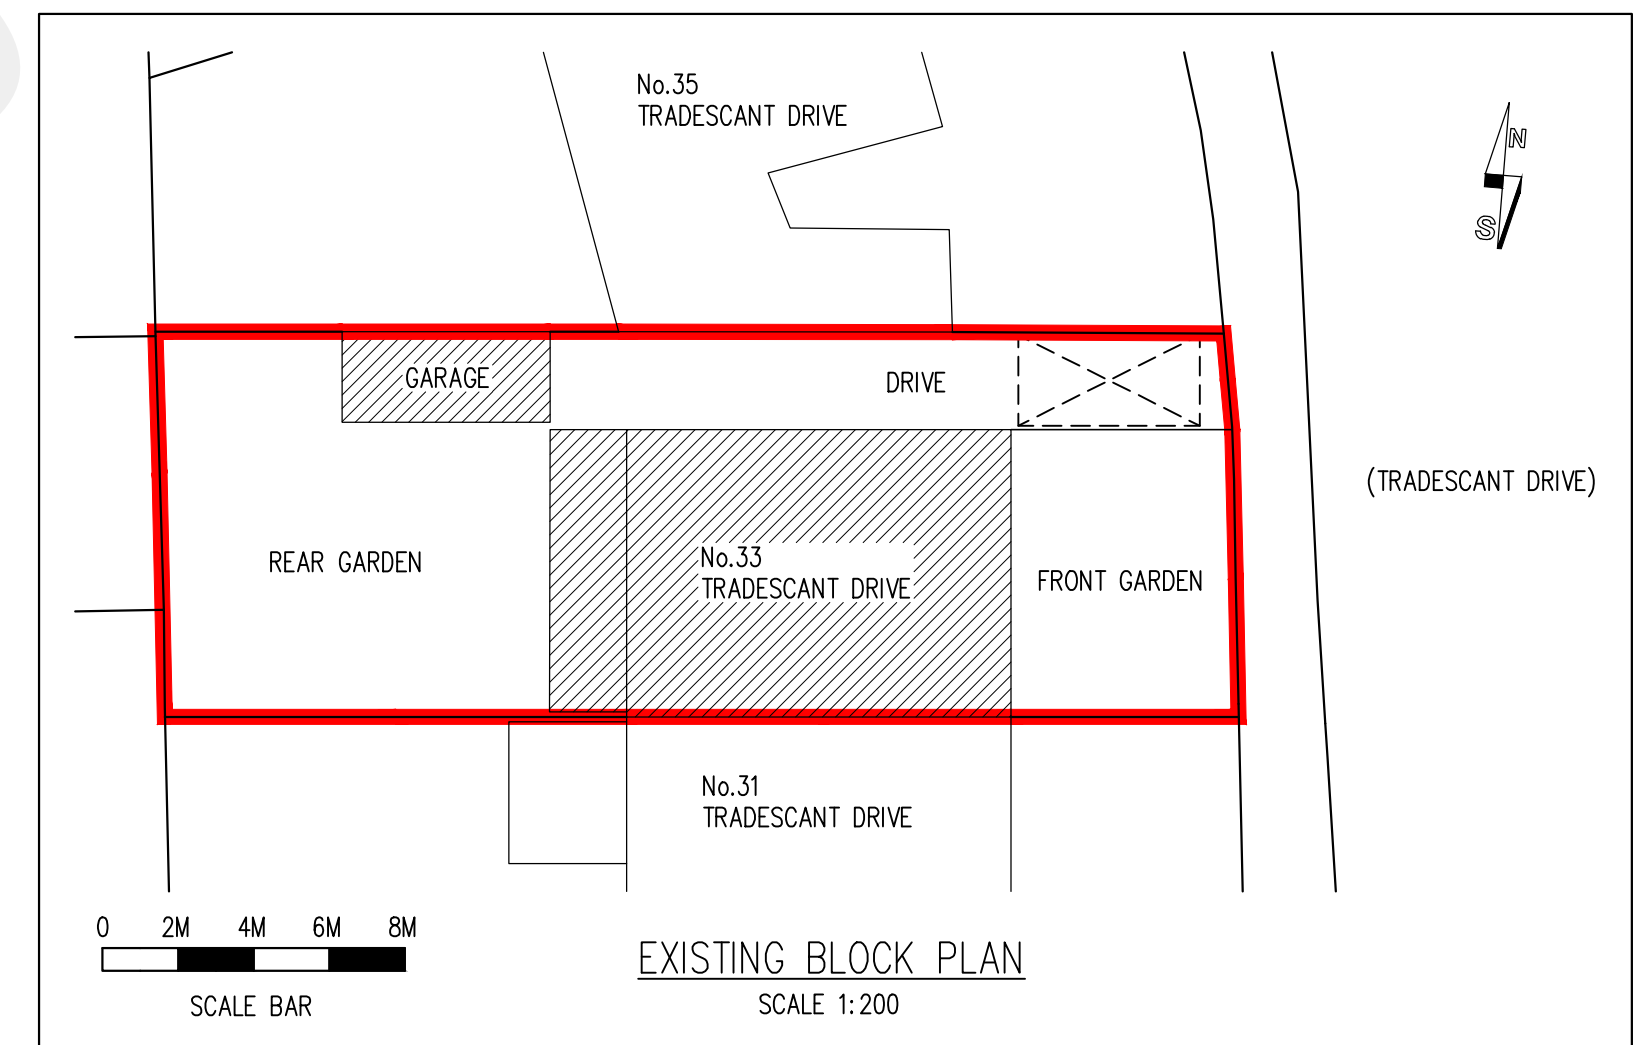

EXISTING BLOCK PLAN
SCALE 1:200

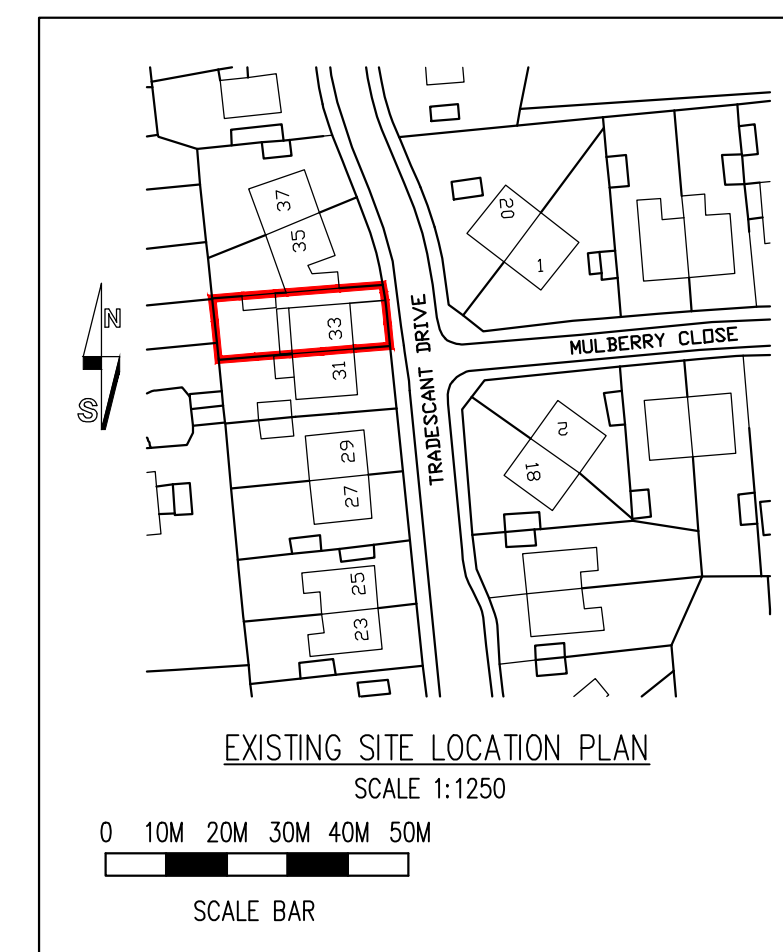

EXISTING SITE LOCATION PLAN
SCALE 1:1250

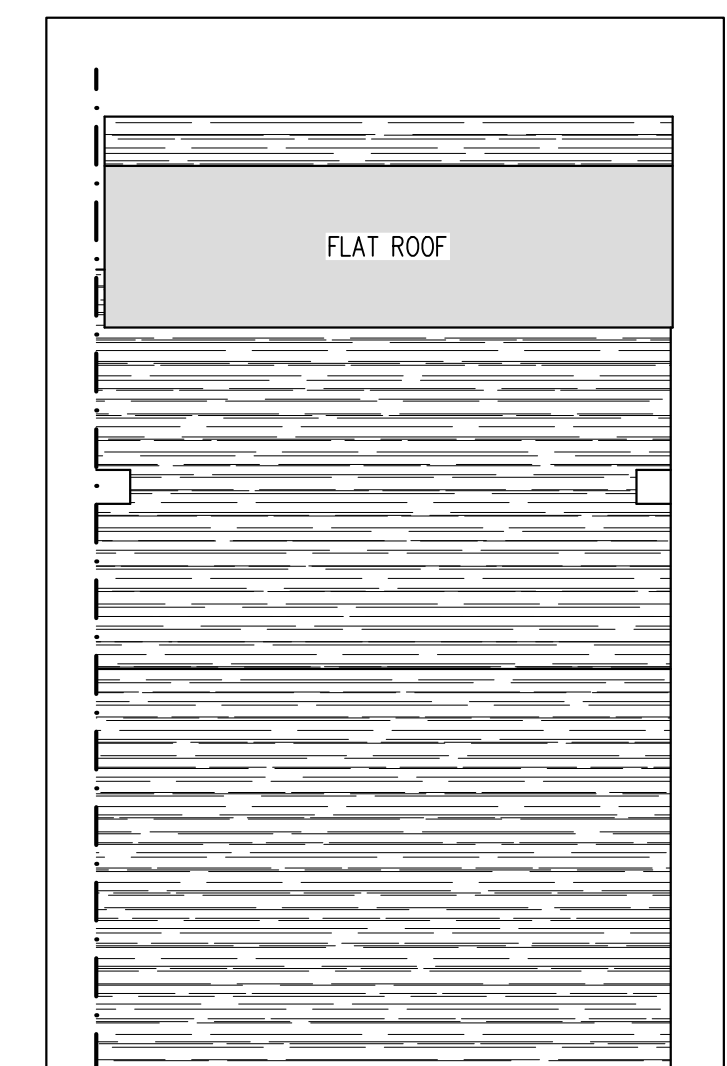

EXISTING ROOF PLAN
SCALE 1:100

--	--	