




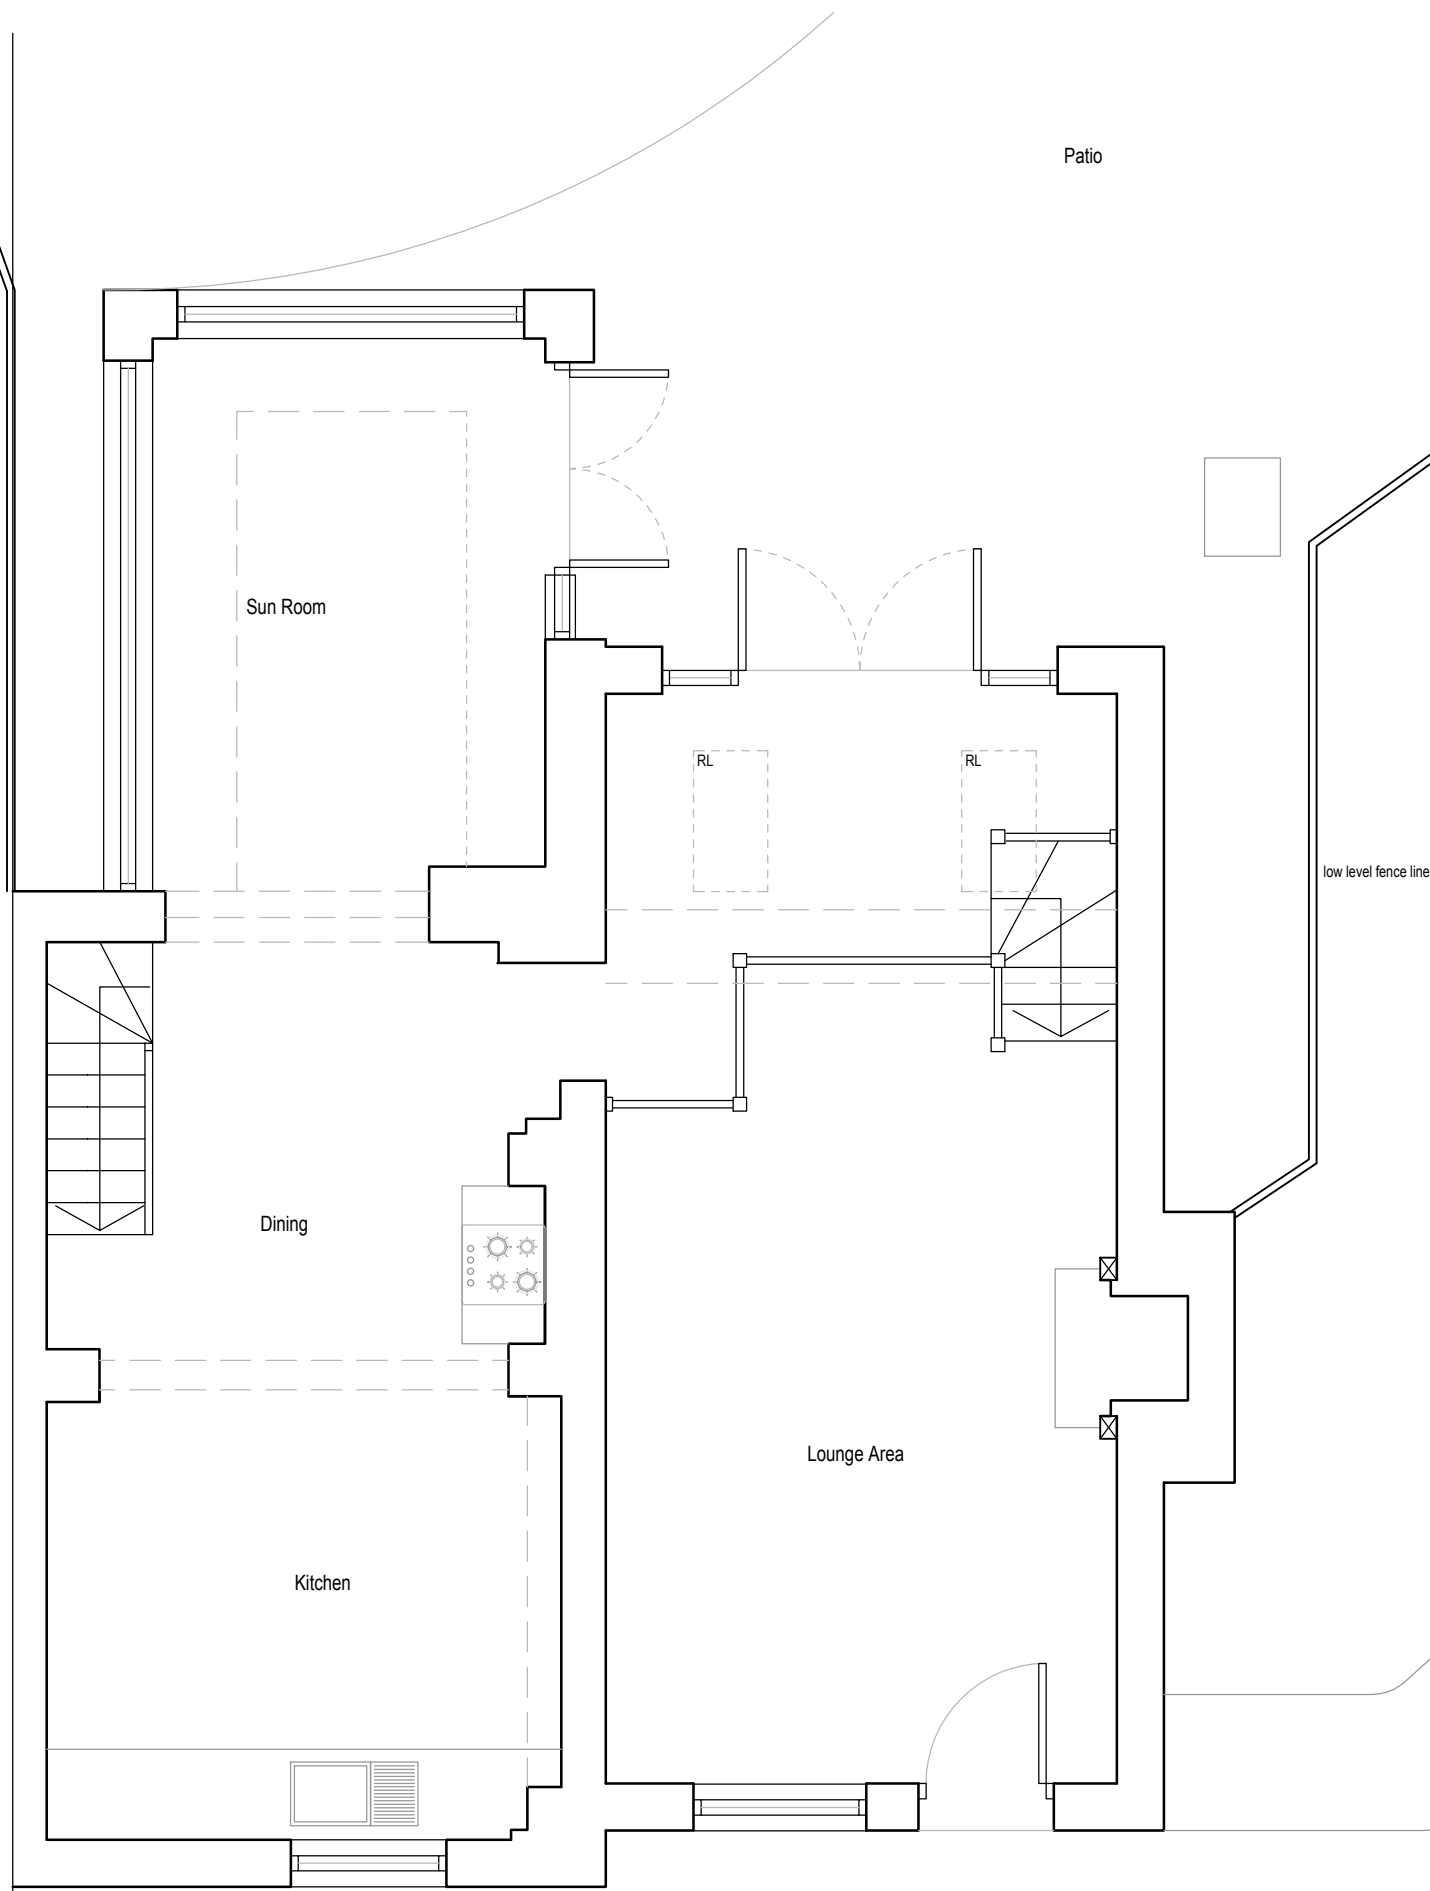


Existing Lower Level
Scale 1:50

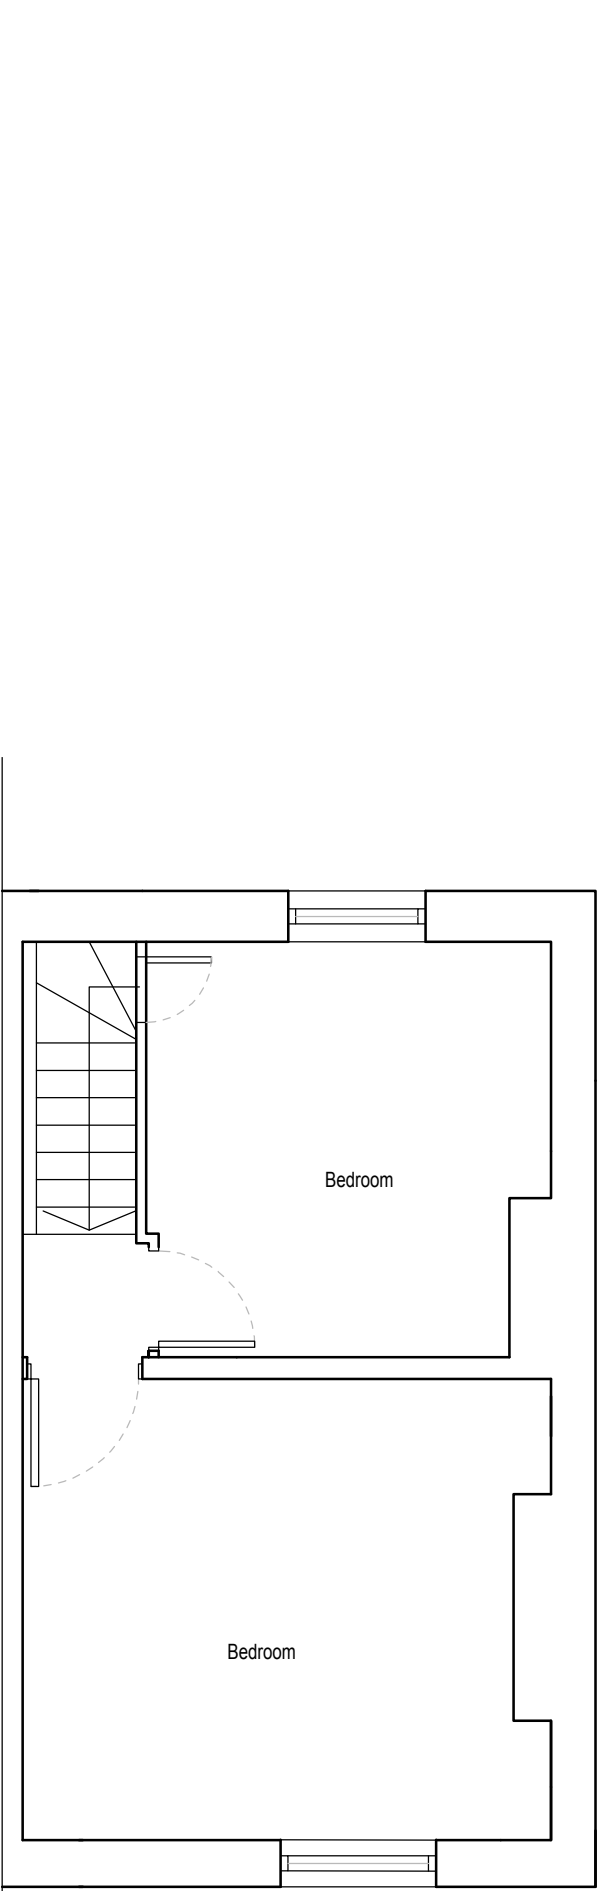


Existing Second Floor
Scale 1:50

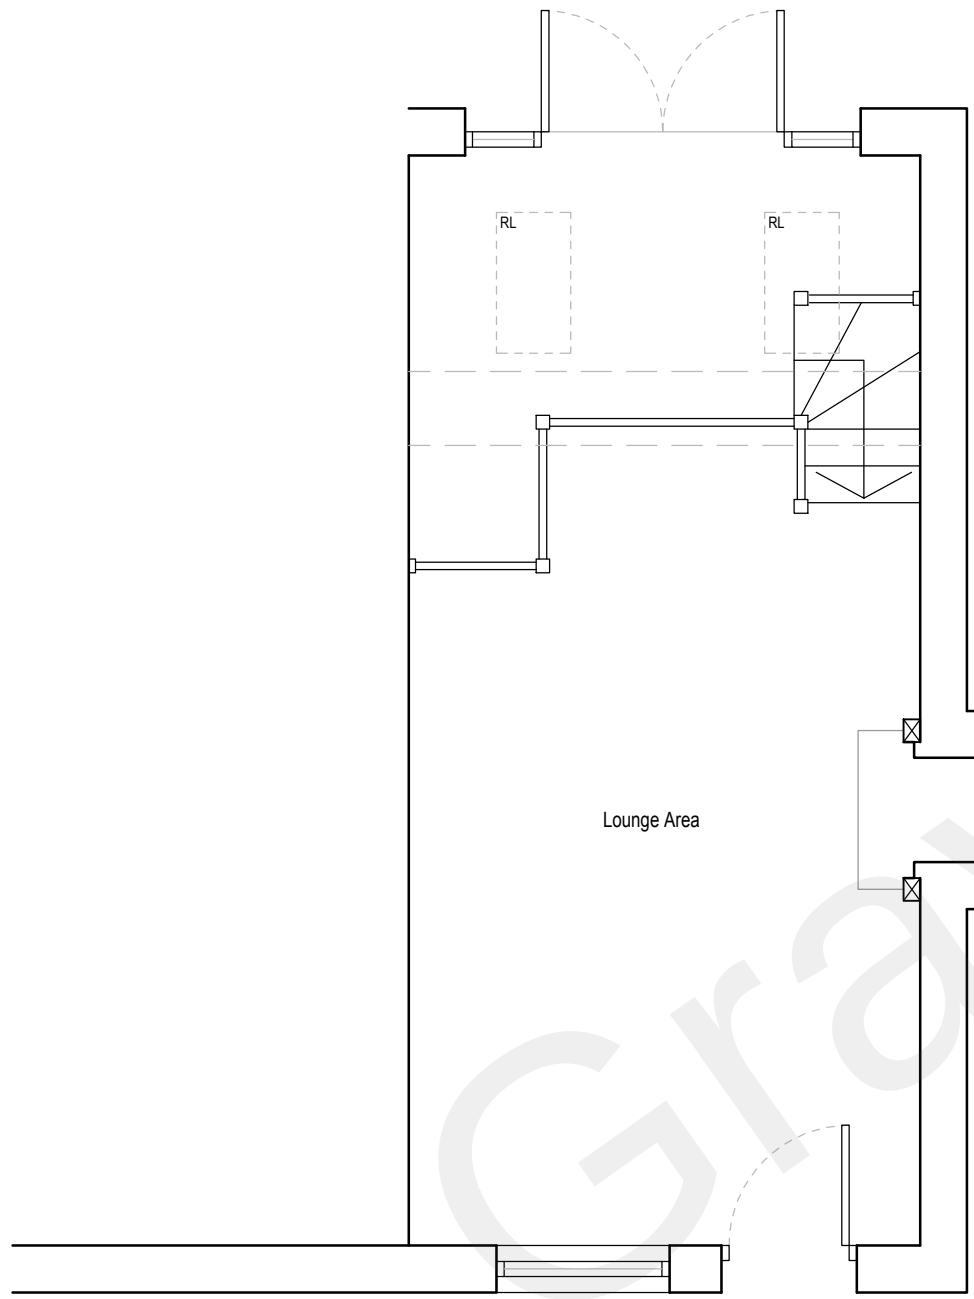

Existing Entrance Level
Scale 1:50

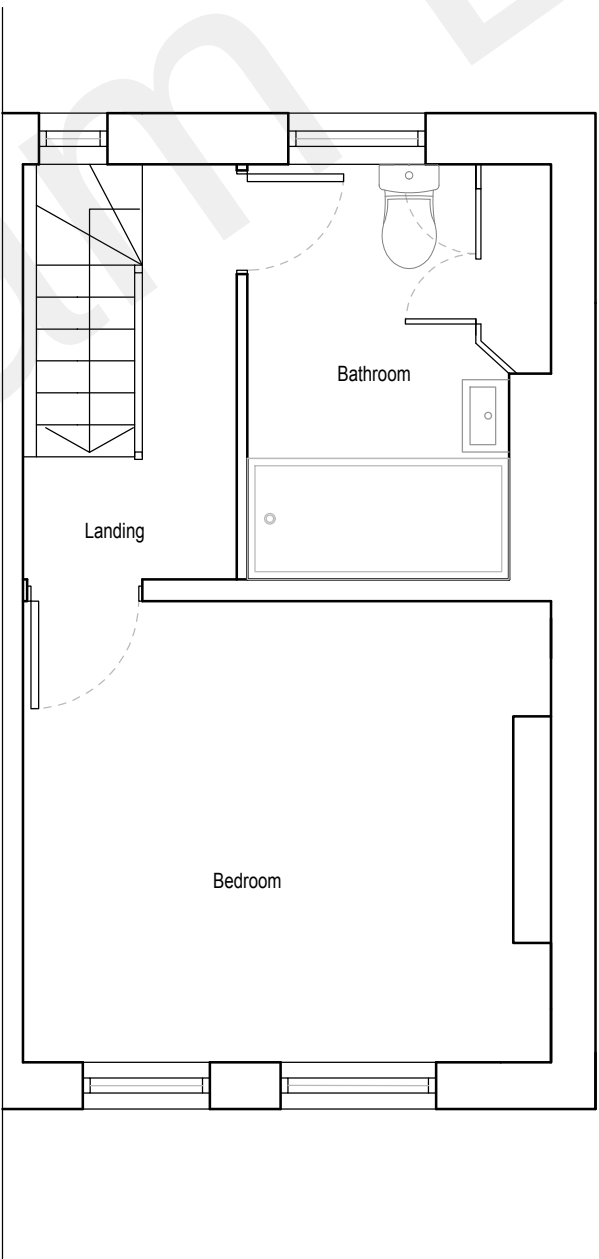

Existing First Floor
Scale 1:50

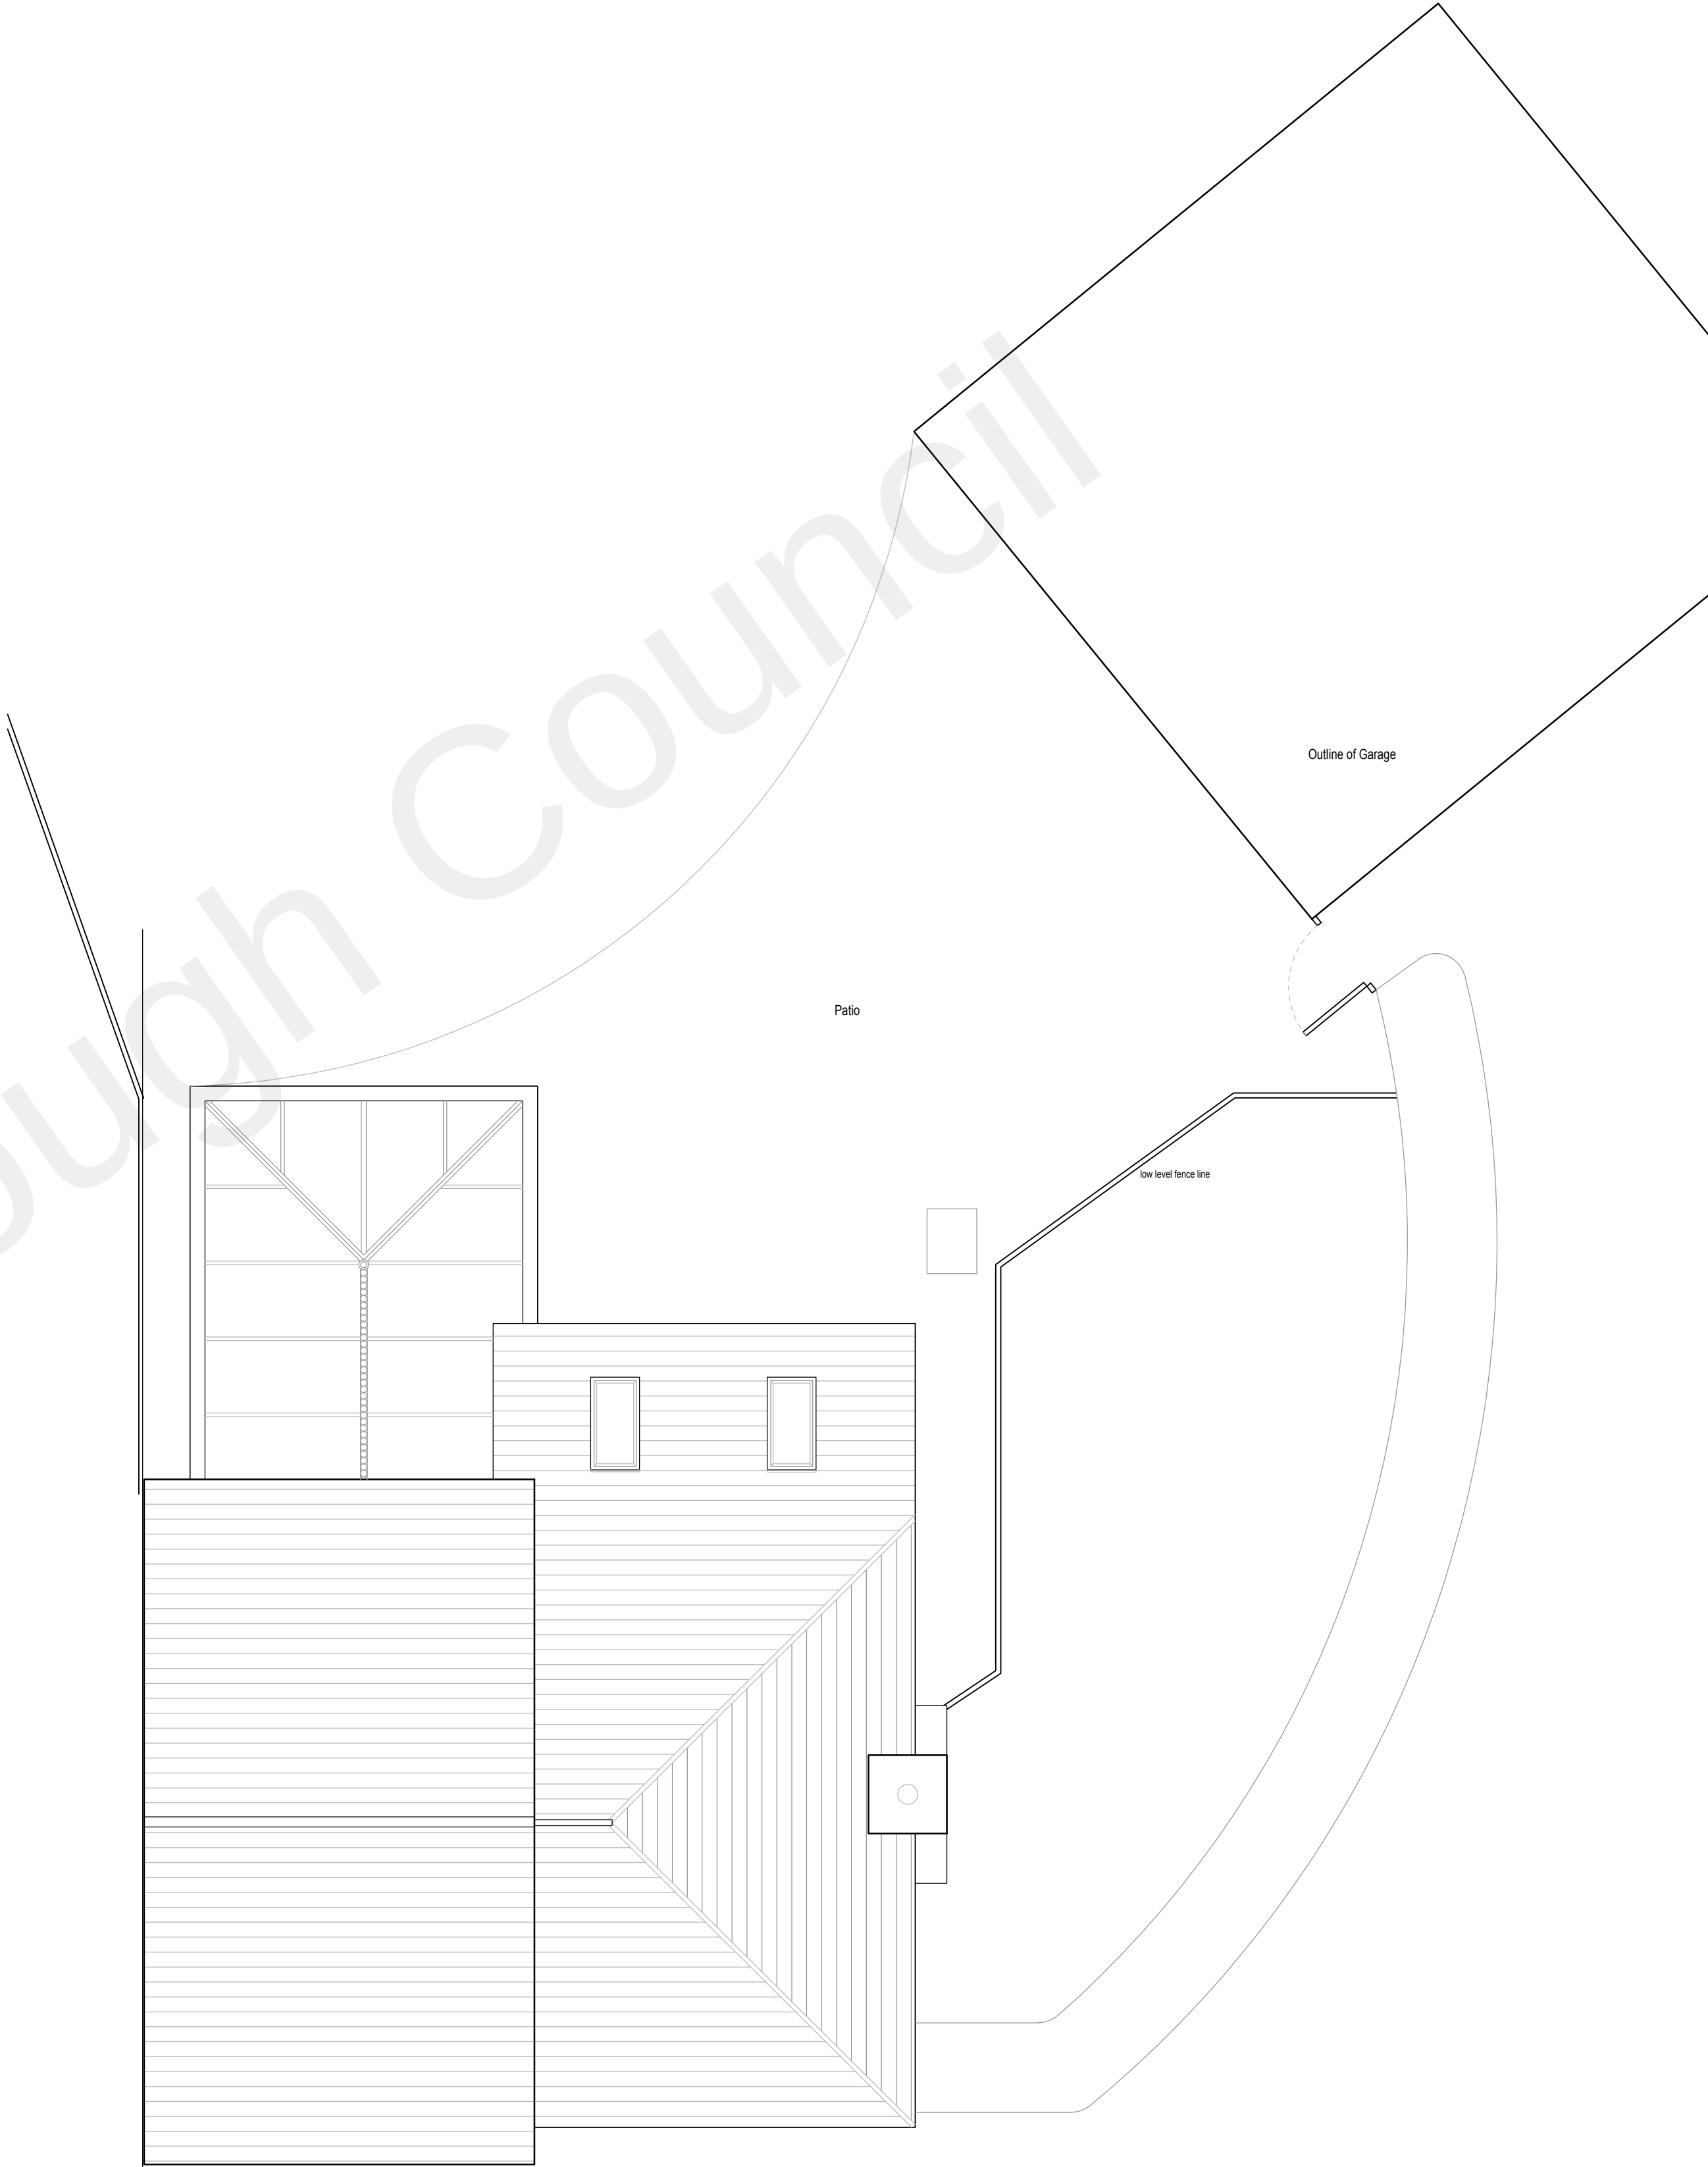

Existing Roof Plan
Scale 1:50

Notes	CDM 2015	Rev	Date	Description	
-------	----------	-----	------	-------------	---