




PROPOSED FRONT ELEVATION



PROPOSED REAR ELEVATION

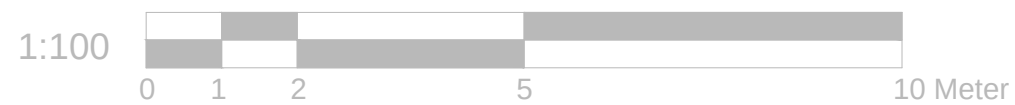

REFERENCE DRAWINGS

|  |  |
|--|--|
|  |  |
|  |  |
|  |  |

GENERAL NOTES

This drawing is for planning use only do not use this drawing for any purpose other than that for which it was issued.  
Structural Design and Building Control Approval is required before construction commences.  
This drawing is subject to copyright do not reproduce this drawing without prior permission.

| No | DATE | REVISION | BY | CHK |
|----|------|----------|----|-----|
|    |      |          |    |     |
|    |      |          |    |     |
|    |      |          |    |     |

CONSULTANT



CIVIL ENGINEERS  
STRUCTURAL ENGINEERS  
ARCHITECTURAL DESIGNERS  
Contact: 07947249323

DRAWN  
MK  
CHECKED  
A.R  
PROJECT NO.

CLIENT/PROJECT

GAILES DILLYWOOD LANE

TITLE

PROPOSED ELEVATIONS

DRAWING No.

D10

SCALE: 1:100 @A3

DATE: 21-05-2022