




EXISTING FRONT ELEVATION



EXISTING REAR ELEVATION

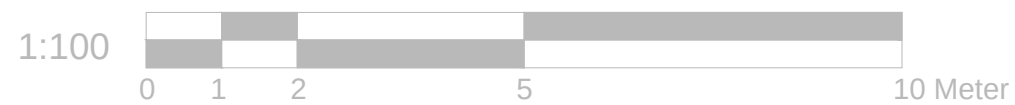

REFERENCE DRAWINGS

GENERAL NOTES

This drawing is for planning use only do not use this drawing for any purpose other than that for which it was issued.
Structural Design and Building Control Approval is required before construction commences.
This drawing is subject to copyright do not reproduce this drawing without prior permission.

No	DATE	REVISION	BY	CHK

CONSULTANT



CIVIL ENGINEERS
STRUCTURAL ENGINEERS
ARCHITECTURAL DESIGNERS
Contact: 07947249323

DRAWN MK
CHECKED A.R
PROJECT NO.

CLIENT/PROJECT

GAILES DILLYWOOD LANE
TITLE
EXISTING ELEVATIONS

DRAWING No.

D08
SCALE: 1:100 @A3
DATE: 21-05-2022