




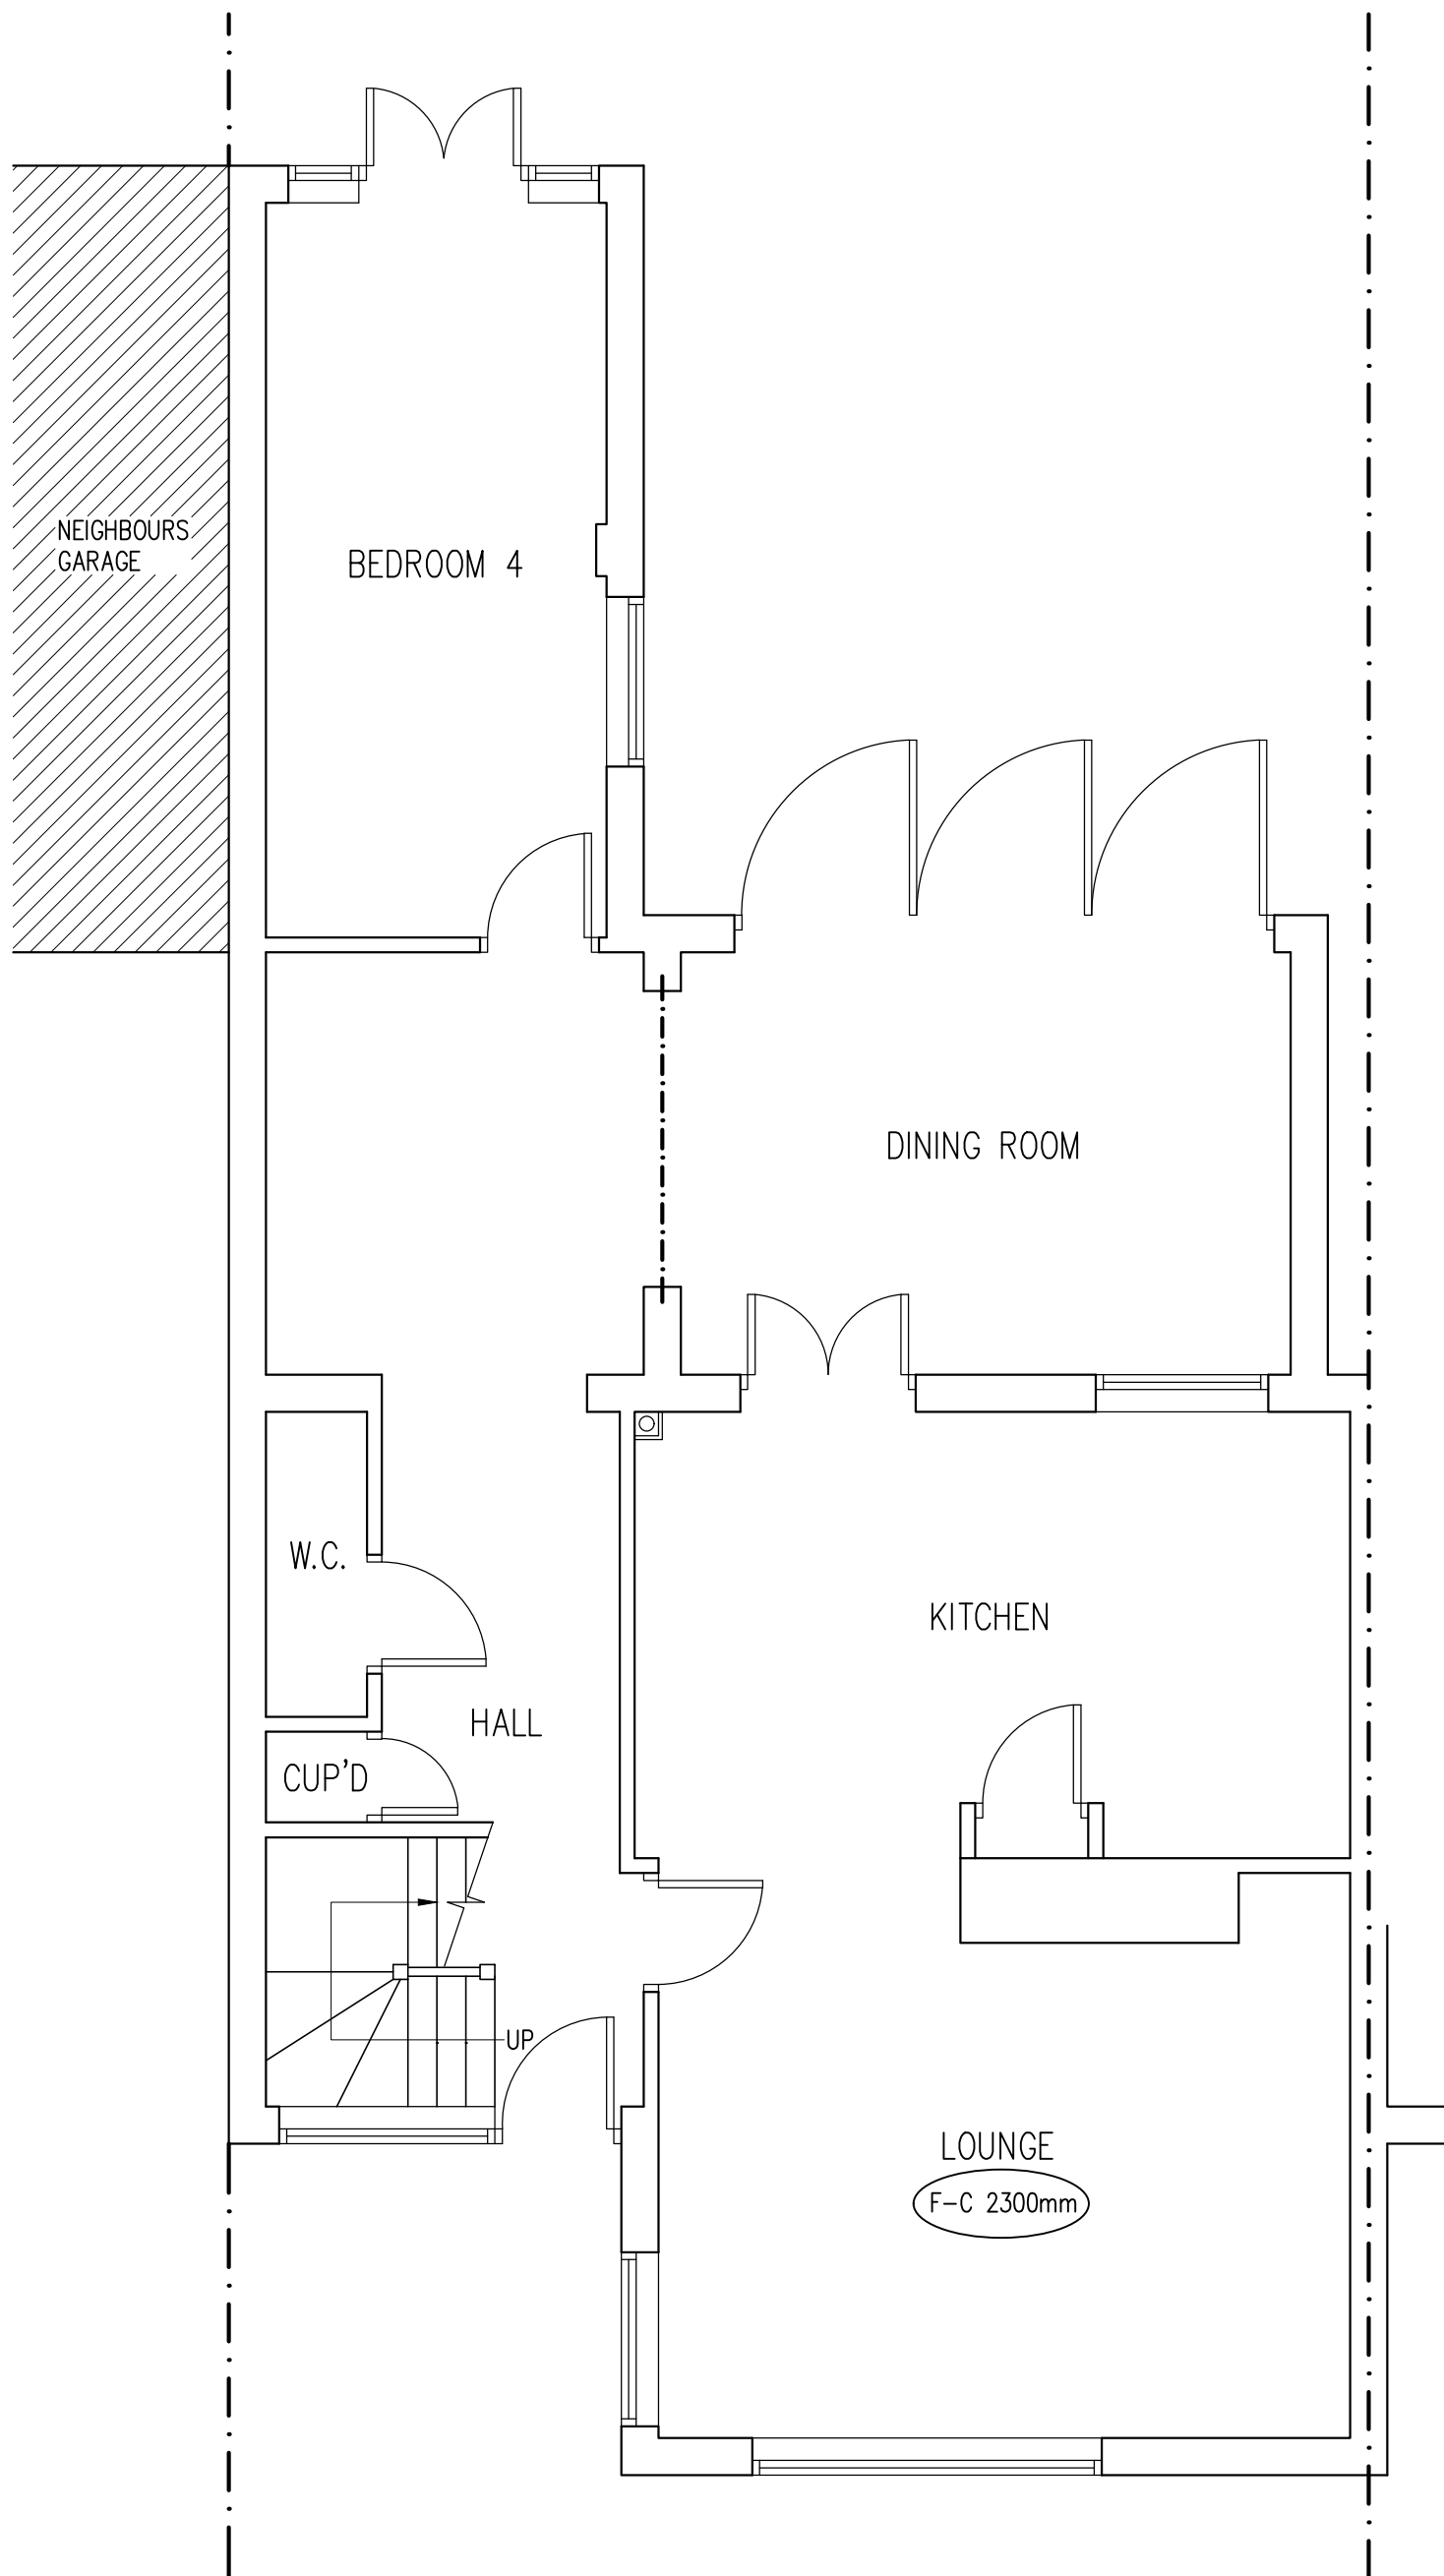

EXISTING GROUND FLOOR PLAN  
SCALE 1:50

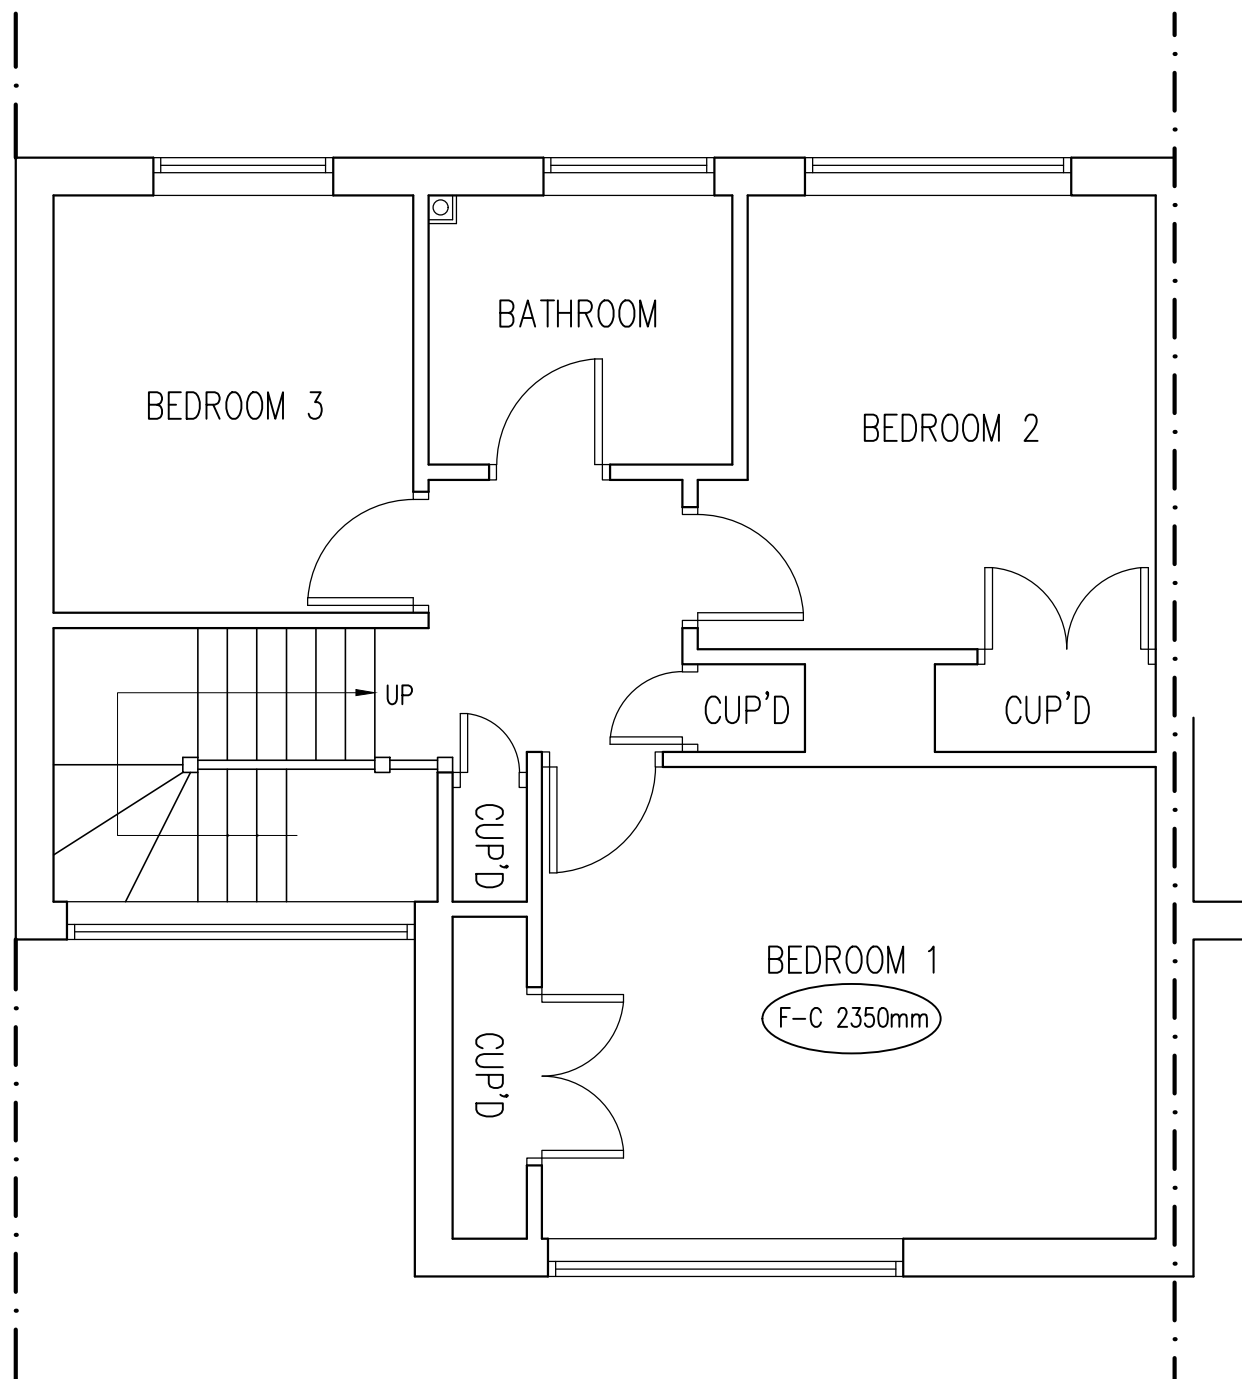


EXISTING FIRST FLOOR PLAN  
SCALE 1:50

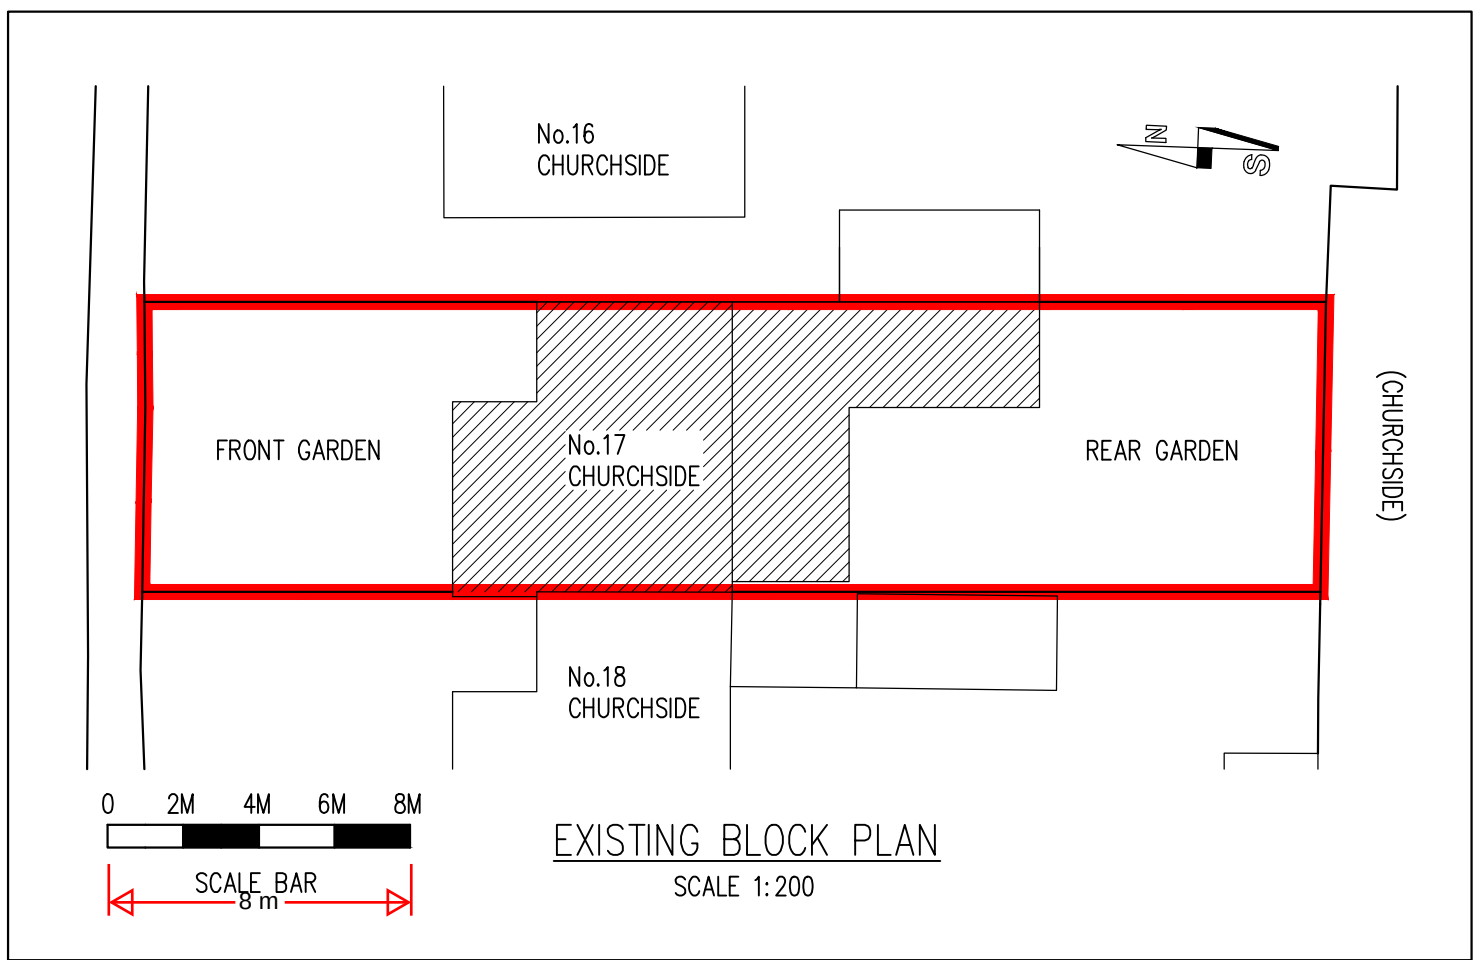


EXISTING BLOCK PLAN  
SCALE 1:200



EXISTING SITE LOCATION PLAN  
SCALE 1:1250

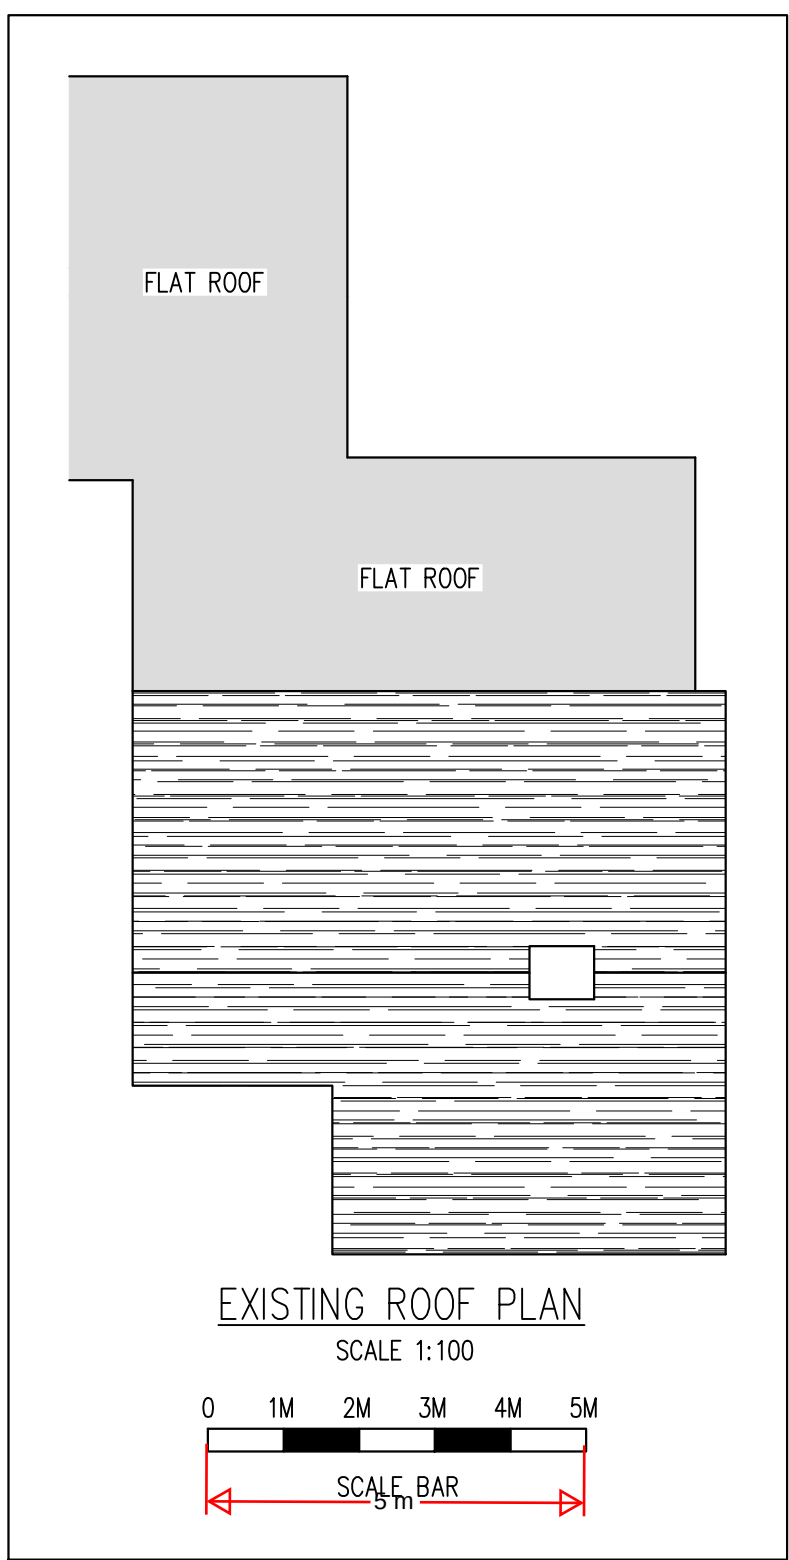


EXISTING ROOF PLAN  
SCALE 1:100

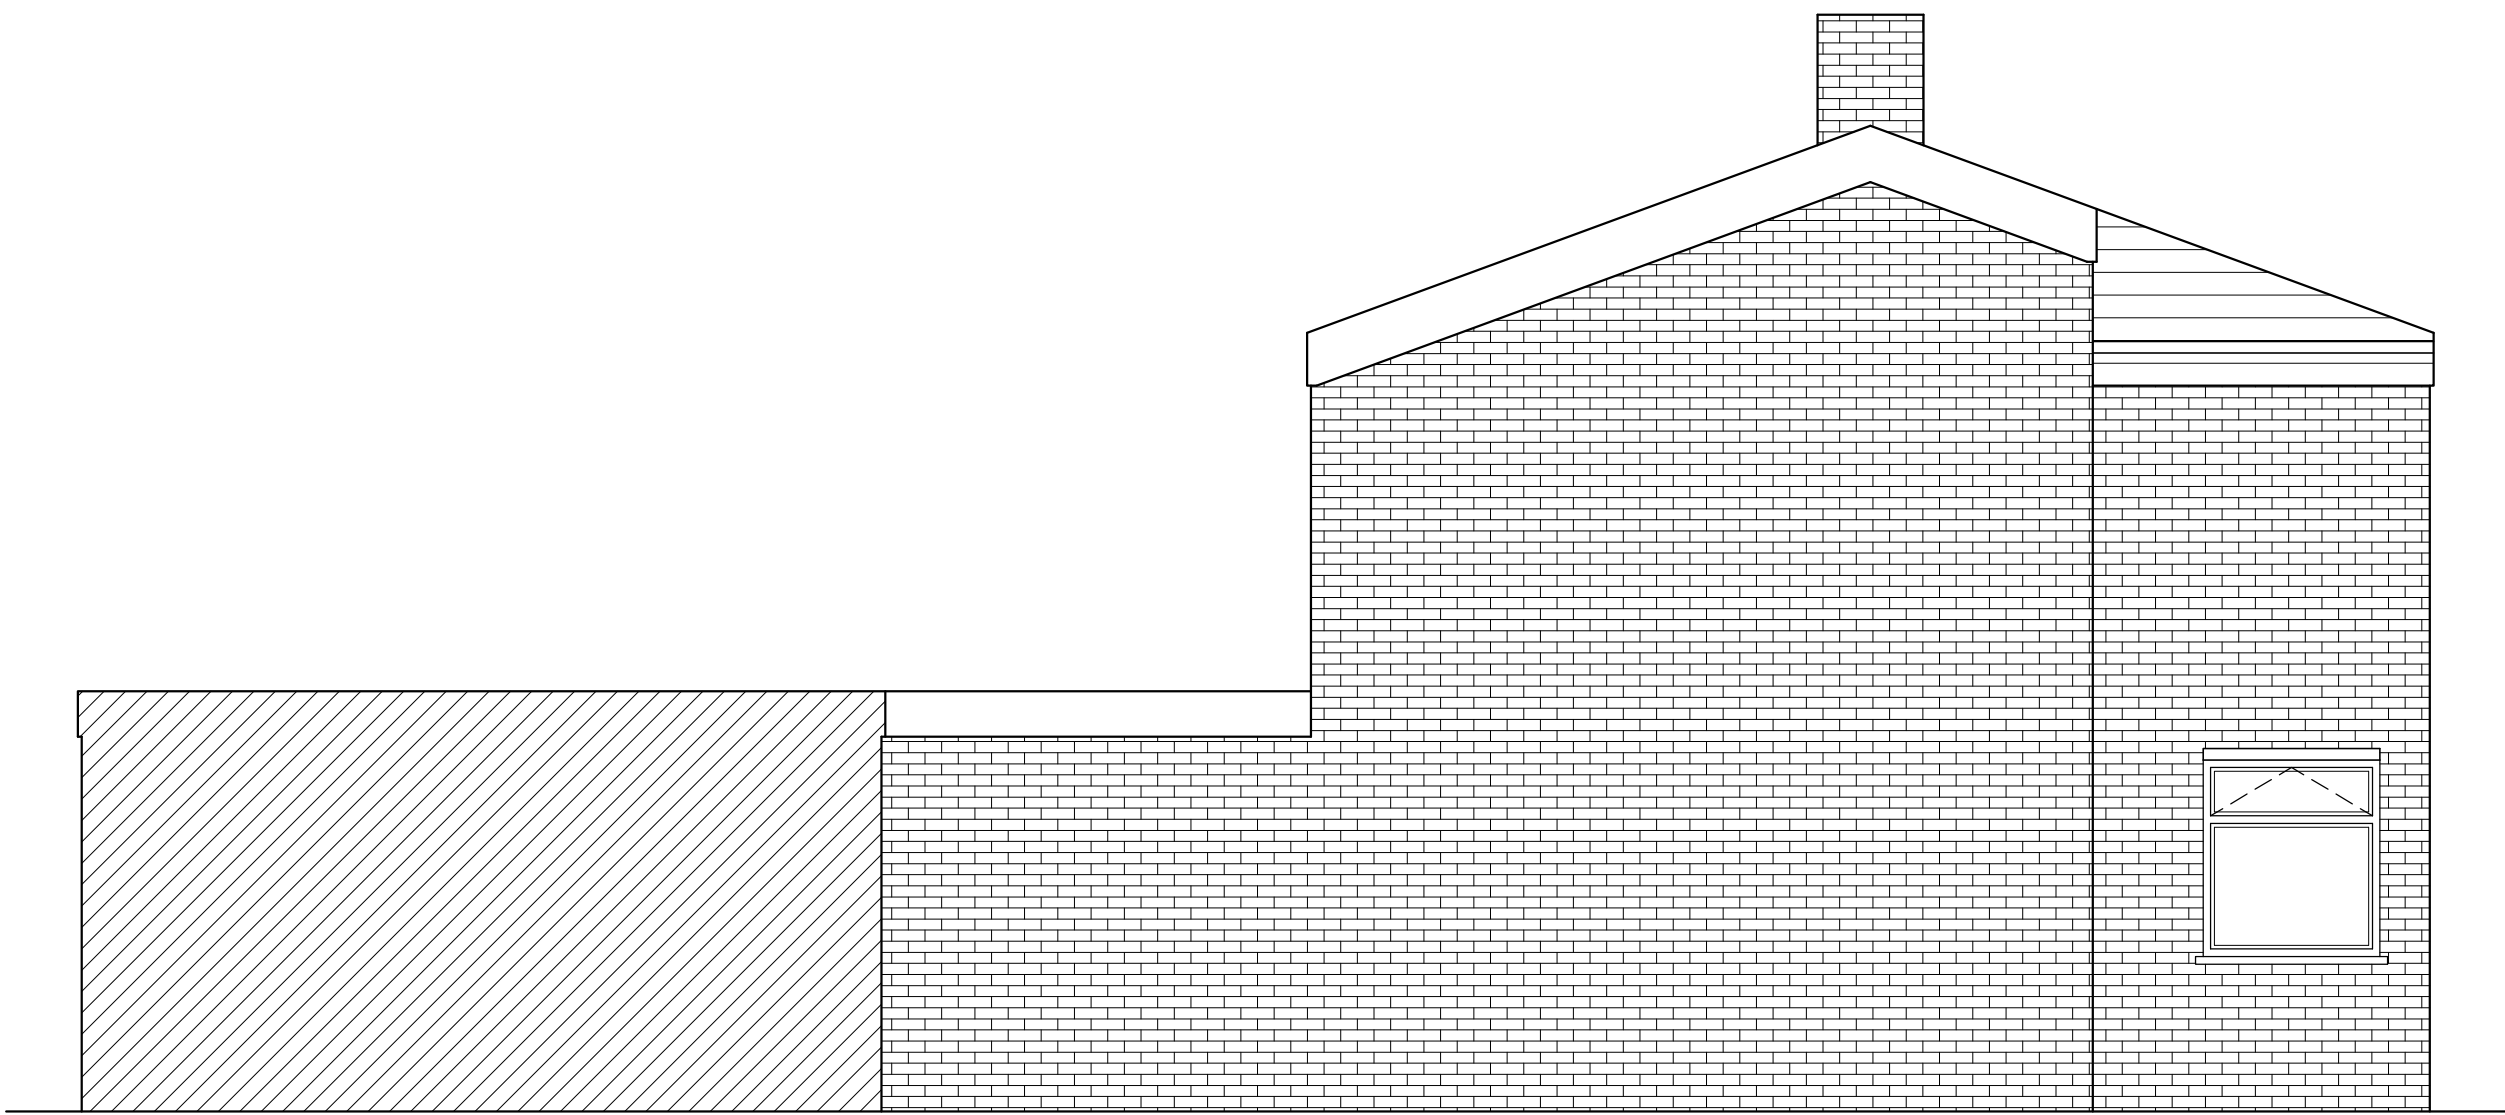

EXISTING SIDE ELEVATION  
SCALE 1:50



EXISTING FRONT ELEVATION  
SCALE 1:50

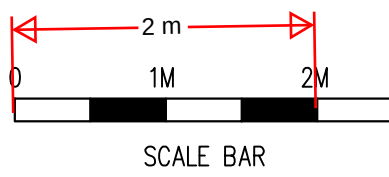

SCALE BAR

| |
|---|
| |
|---|