



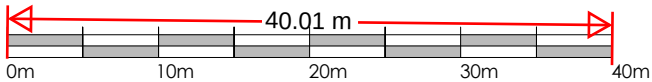

PROPOSED
SITE PLAN
SCALE: 1:500

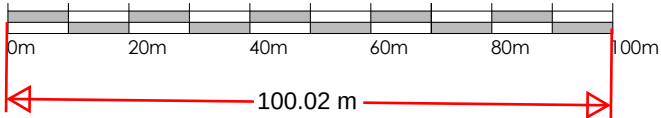

PROPOSED
LOCATION PLAN
SCALE: 1:1250



SITE BOUNDARY

Project Title	GARAGE CONVERSION		
	ST MARGARETS PEAR TREE LANE SHORNE DA123JX		
Client	KEITH GIRDHAM		
Status	PLANNING		
Scale	1:500, 1:1250	Drawing Size	A3
Date	14/03/24	Drawn By	LDH
		Checked	

Rev	Date	Description	Rev By	Chk'd By
-	dd-mm-yy	-----	---	---

Drawing Title	PROPOSED SITE LOCATION PLAN		
Job-Dwg No	LHA(01/24)-007	Rev	-

LH Architectural
Architectural Design Services

69 Highgrove Road
Chatham, ME57SF
t. 07753323062
e. lewisharding2009@hotmail.co.uk

