



Application: 20240859

**TOWN AND COUNTRY PLANNING ACT 1990: SECTION 192 TOWN AND COUNTRY
PLANNING (DEVELOPMENT MANAGEMENT PROCEDURE) (ENGLAND) ORDER 2015 (AS
AMENDED)**

To: **Mr W Blyde
C/O Mr Ben Kilgore, BDK Consulting Ltd
11 Manor Park
Eglinton
BT4 73DL**

CERTIFICATE OF PROPOSED LAWFUL USE OR DEVELOPMENT

GRAVESHAM BOROUGH COUNCIL hereby certify that on 20th September 2024 the use, operation or matter described in the First Schedule hereto in respect of the land specified in the Second Schedule hereto and edged red on the plan attached to this certificate, **WOULD HAVE BEEN LAWFUL** within the meaning of Section 192 of the Town and Country Planning Act 1990 (as amended), for the following reason(s):-

1. The proposed erection of an outbuilding falls within Schedule 2, Part 1, Class E of The Town and Country Planning (General Permitted Development) (England) Order 2015 (as amended). A Lawful Development Certificate can be granted.

First Schedule

Proposed erection of outbuilding to rear garden for use as gym.

Second Schedule

**367 Singlewell Road
Gravesend
Kent
DA11 7RL**

INFORMATIVES:-

1 WORKS OF CONSTRUCTION

Hours of work of construction site plant, equipment and machinery, should be restricted to not earlier than 7.00 a.m. and not later than 6.00 p.m. weekdays and Saturday working should be restricted to not earlier than 8.00a.m. and not later than 1.00 p.m. No work shall be carried out on Sundays, Bank or Public Holidays.

i. Suitable sound attenuation shall be used at all times in respect of all plant, machinery and equipment in operation on site in order to aid prevention of noise nuisance. Compliance with BS 5228: Part 1: 1984 and subsequent amendments regarding the use of equipment on site will be required in appropriate cases.

ii. A suitable method of control shall be used in order to aid prevention of dust nuisance arising from work activities on site.

- iii. Burning of waste materials shall not be carried out on site. Such materials are to be stored in a suitable receptacle, as far from residential accommodation as reasonably practicable, pending disposal off site.
- iv. Adequate arrangements shall be made to remove all waste material from the site on a regular basis and to dispose of it at a suitably licensed waste disposal site.

2 **DECISION PLANS**

For the avoidance of doubt, the forms, plans and documents upon which this decision is made comprise:

- Application Form
- Drawing No: 86-PL-10 (Existing and Proposed Site Plan)
- Drawing No: 86-PL-11 (Proposed Plans and Elevations)
- Drawing No: 86-PL-1000 (Site Location Plan).

3 **BUILDING REGULATIONS CONSENT**

The granting of planning permission is independent from the granting of Building Regulations consent (which may, or may not, be required). In the event of a change to the scheme granted planning permission being required to satisfy the Building Regulations, applicants are advised to seek advice from the Local Planning Authority [as proceeding without the necessary permissions could nullify this permission].

Dated: 7 November 2024

Civic Centre
Windmill Street
Gravesend
Kent
DA12 1AU

Shazad Ghani
MPhil, MA, BA (Hons)
Head of Planning
Planning Service

NOTES

This certificate is issued solely for the purpose of Section 192 of the Town and Country Planning Act 1990 (as amended).

It certifies that the use, operation or matter specified in the First Schedule taking place on the land described in the Second Schedule would have been lawful, on the specified date and, thus, was would not have been liable to enforcement action under Section 172 of the 1990 Act on that date.


This certificate applies only to the use, operation or matter described in the First Schedule and identified on the attached plan. Any use, operation or matter which is materially different from that described or which relates to other land may render the owner or occupier liable to enforcement action.

The effect of the certificate is also qualified by the proviso in Section 192(4) of the 1990 Act, as amended, which states that the lawfulness of a described use, operation or matter is only conclusively presumed where there has been no material change, before the use is instituted or the operation begun, in any of the other matters relevant to determining such lawfulness.

Gravesham Borough Council

Application	20240859
Site Address	367 Singlewell Road Gravesend Kent DA11 7RL
Date	7 November 2024
PMSA Number	0100019166

OS Map – Scale 1:1250

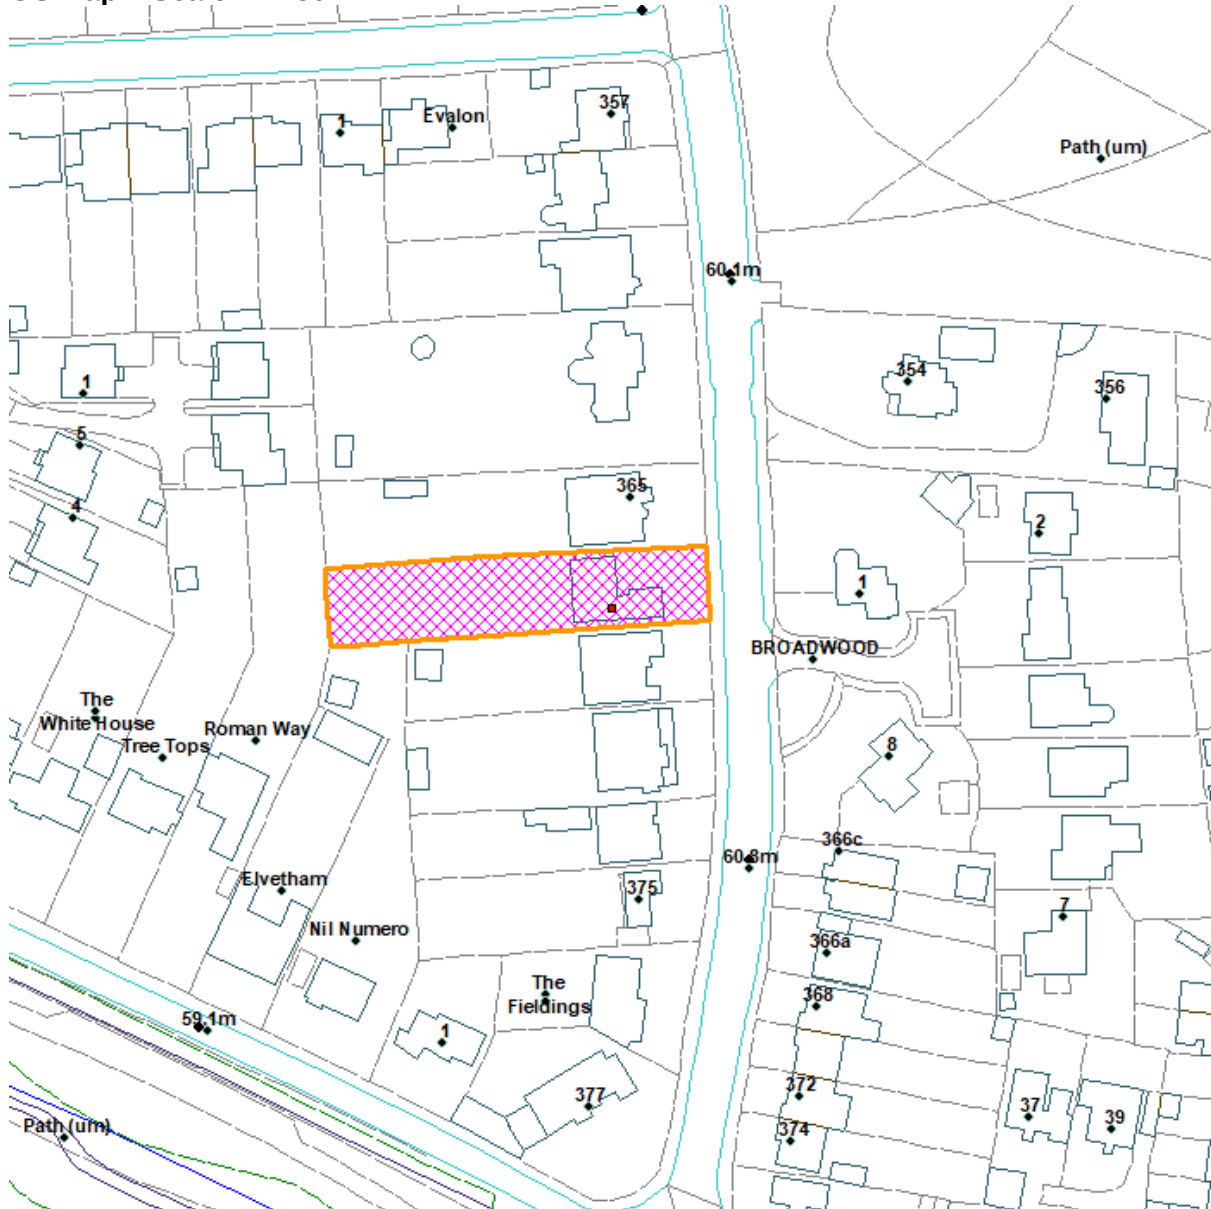

Reproduced from the Ordnance Survey map with permission of the Controller of Her Majesty's Stationery Office © Crown Copyright 2012.

Unauthorised reproduction infringes Crown Copyright and may lead to prosecution or civil proceedings.