



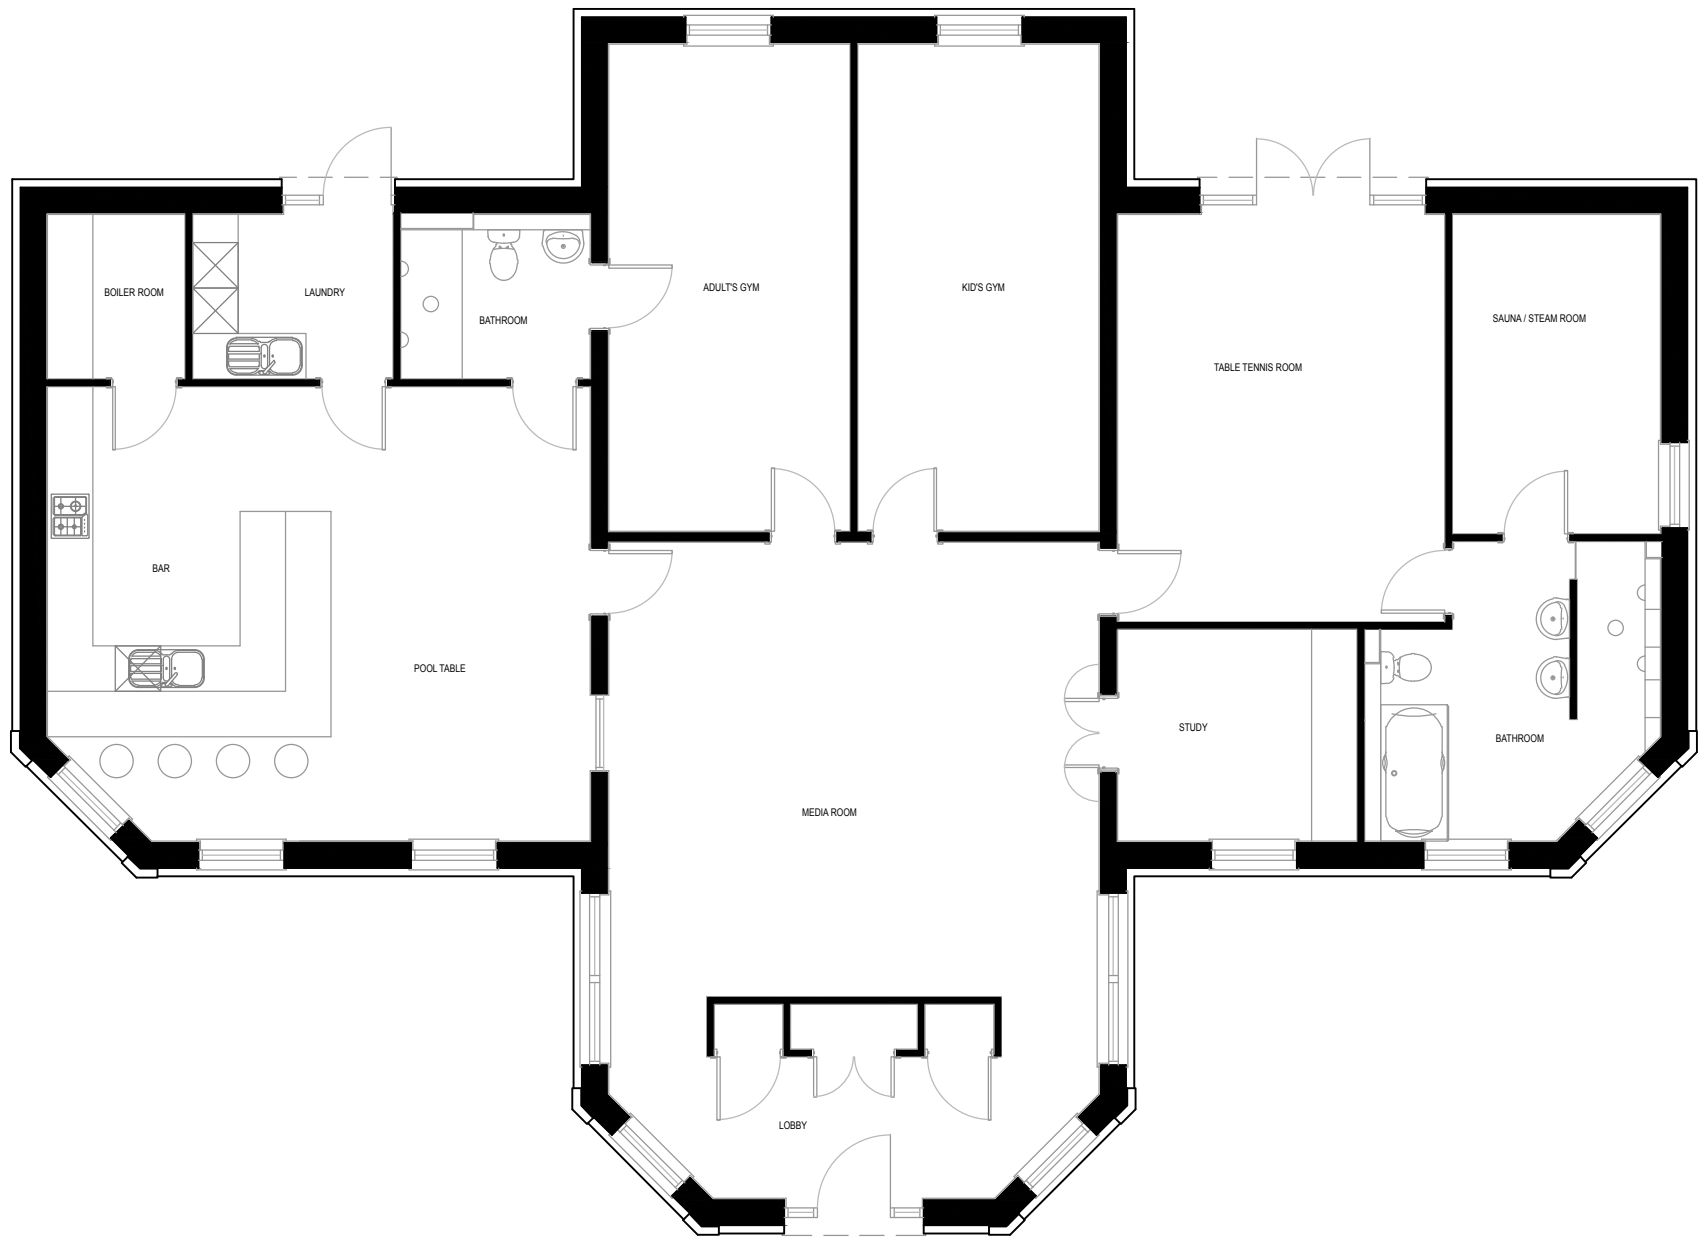


EXISTING FLOOR PLAN (SUMMER HOUSE)
Scale 1:100

TOTAL FOOTPRINT: 243 m²
GIA: 220 m²
VOLUME: 505.08 m³

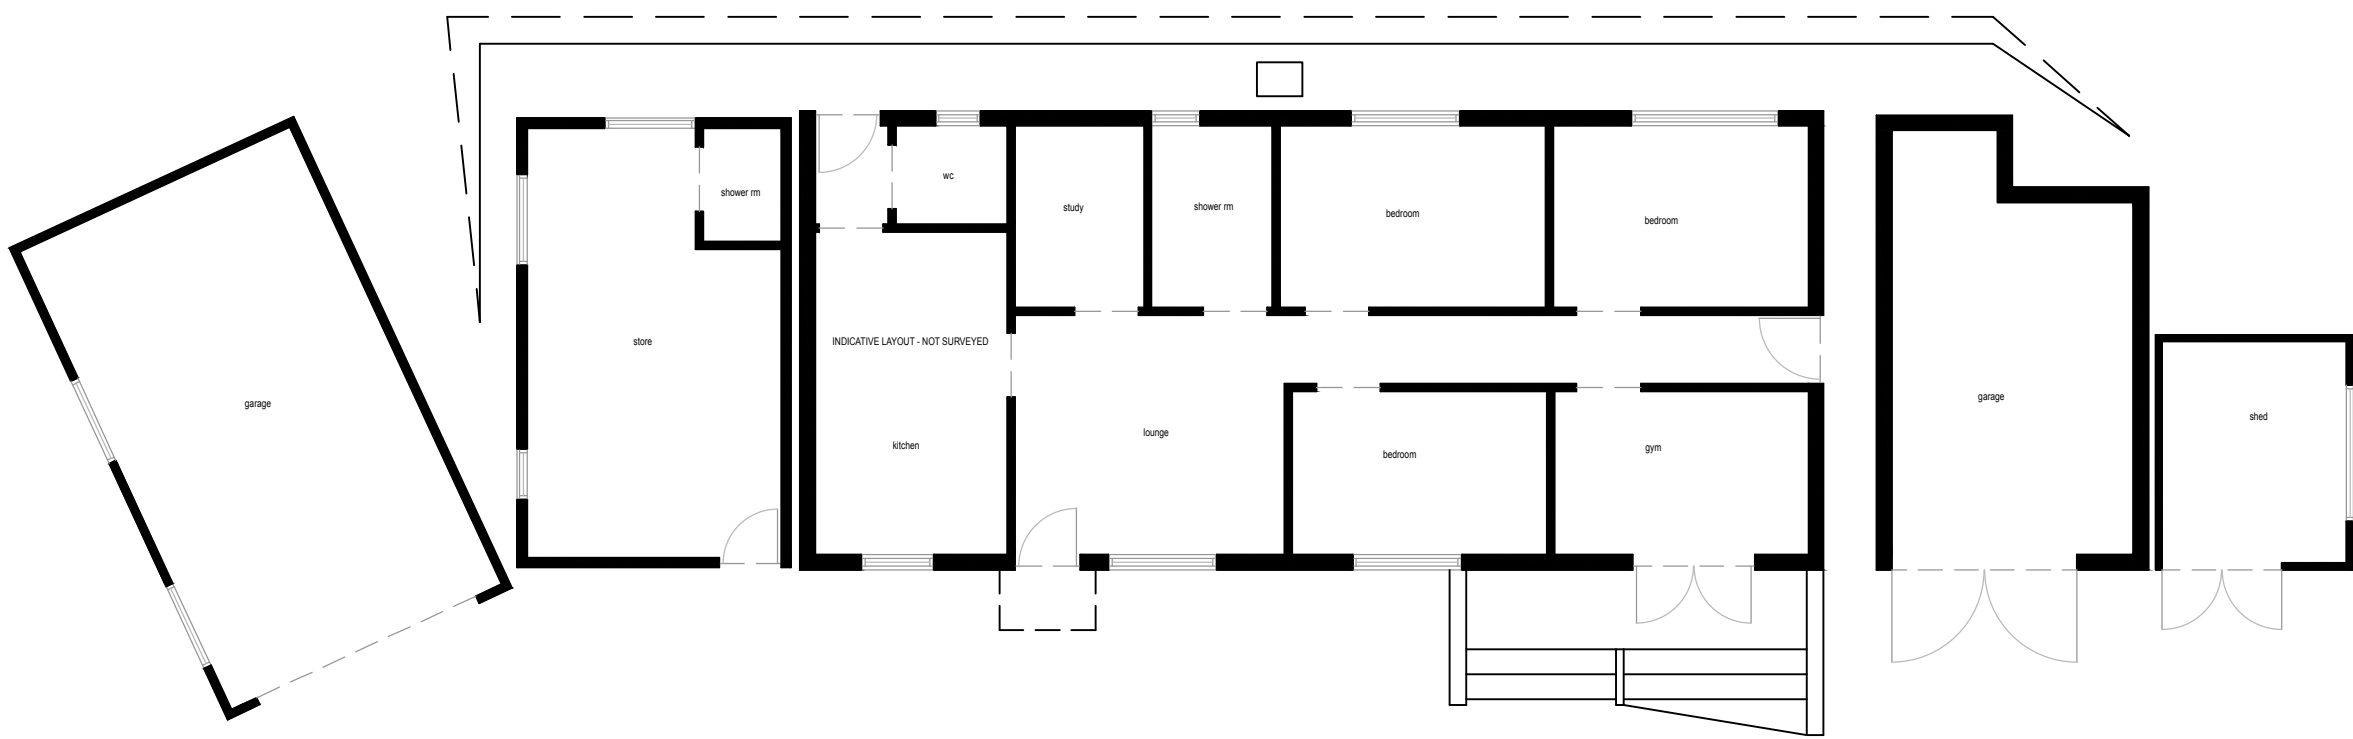


EXISTING FLOOR PLAN (ROSE COTTAGE)
Scale 1:100


TOTAL FOOTPRINT: 160 m²
GIA: 142 m²
VOLUME: 445 m³

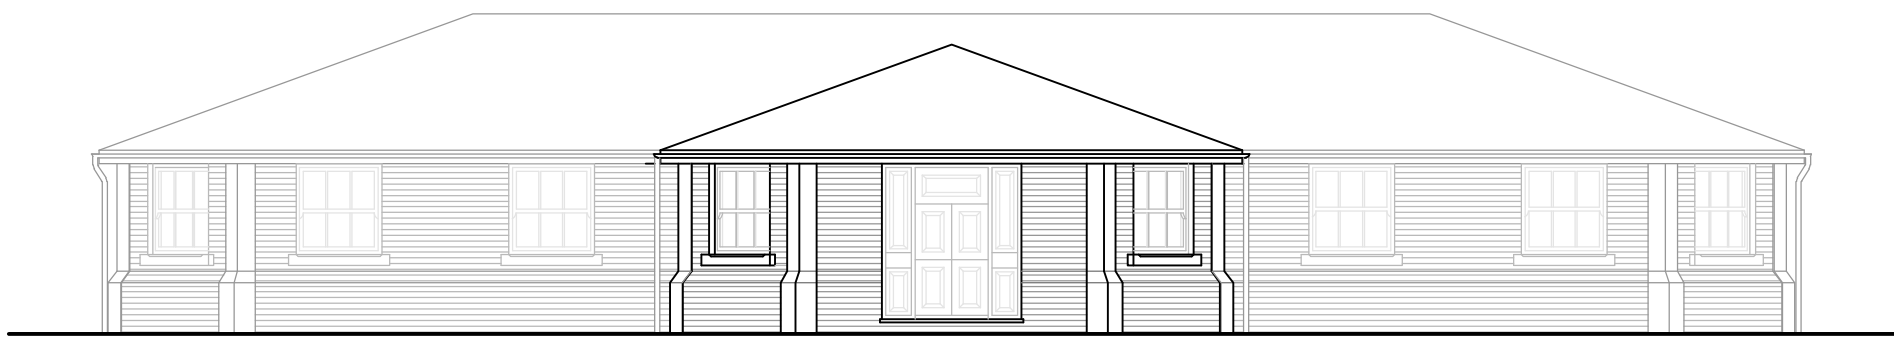

EXISTING NORTH ELEVATION
Scale 1:100

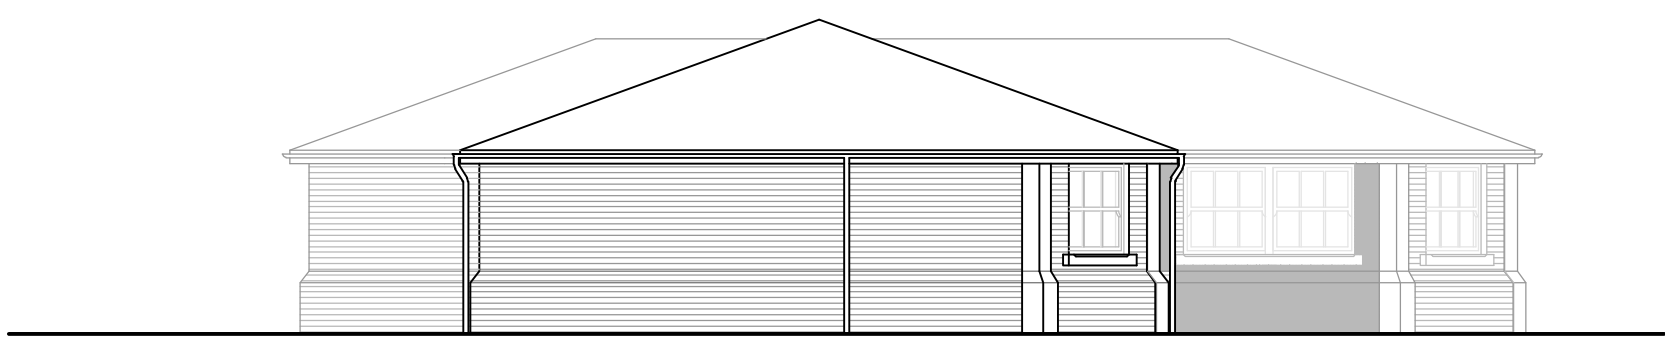


EXISTING EAST ELEVATION
Scale 1:100

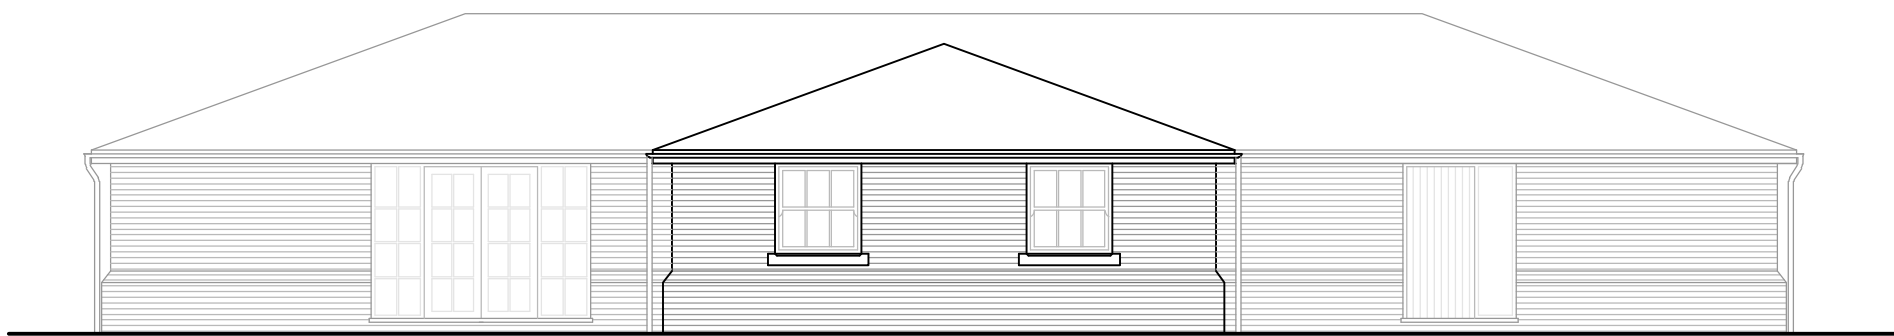


EXISTING SOUTH ELEVATION
Scale 1:100




EXISTING WEST ELEVATION
Scale 1:100

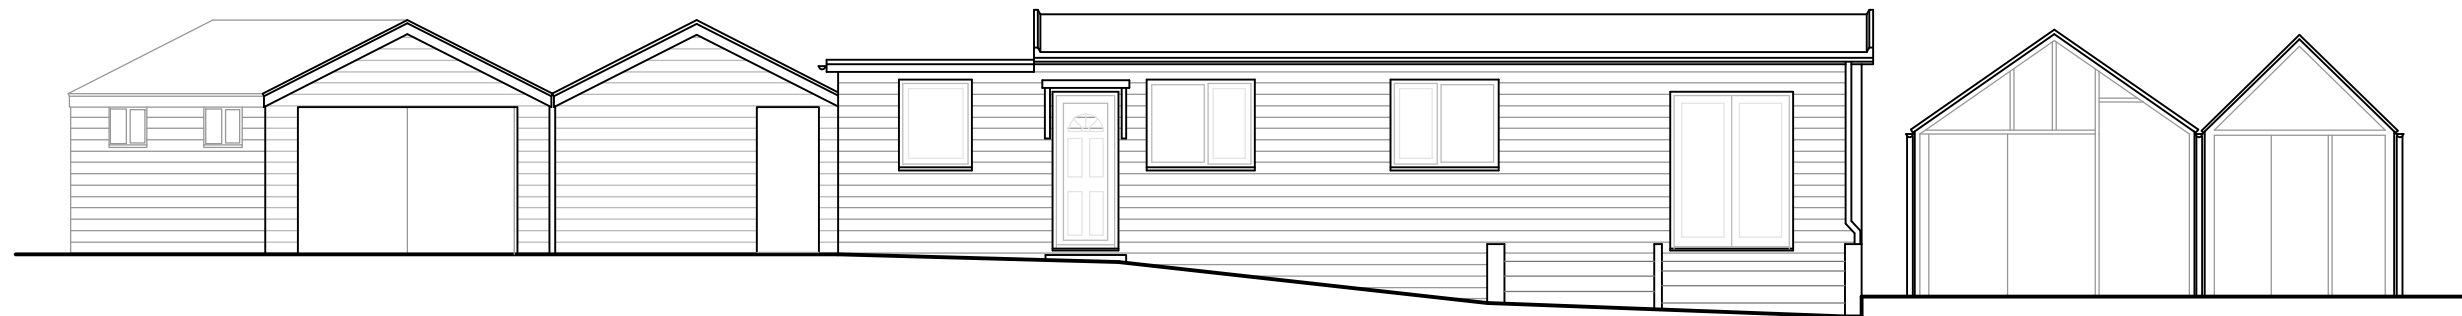


EXISTING SOUTH ELEVATION
Scale 1:100

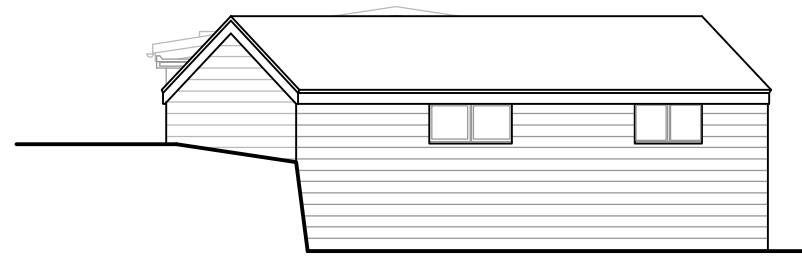


EXISTING WEST ELEVATION
Scale 1:100

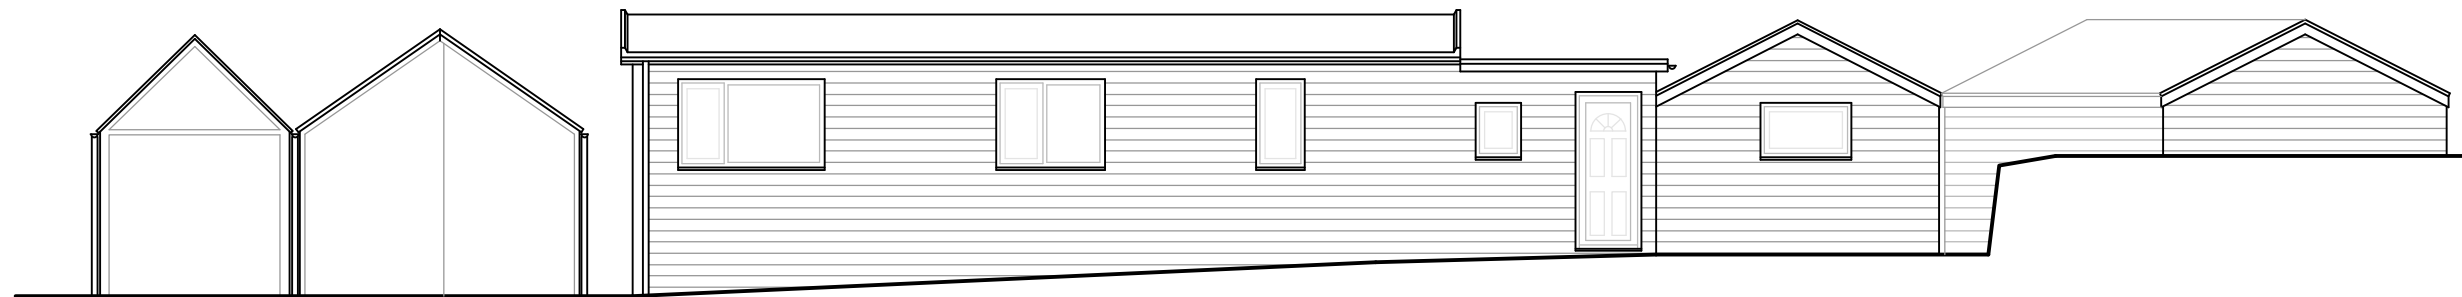

EXISTING NORTH ELEVATION
Scale 1:100

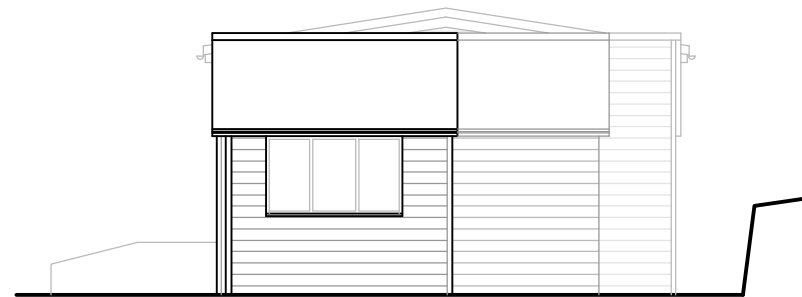

EXISTING EAST ELEVATION
Scale 1:100

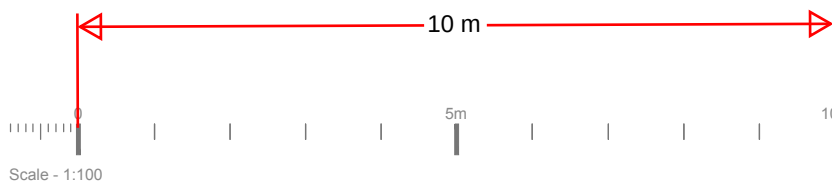

Notes	CDM 2015	Rev	Date	Description	KENT DESIGN STUDIO KDSDS web - www.kentdesignstudio.co.uk tel - 01580 230413 Scale 1:100 @ A1 Date DEC 2022 EXISTING		Project Title EXISTING DWELLING SUMMER HOUSE/ ROSE COTTAGE BRIMSTONE HILL MEOPHAM GRAVESEND KENT DA13 0BN	Description EXISTING PLANS AND ELEVATIONS <
-------	----------	-----	------	-------------	--	--	---	--