



Front Elevation

As Proposed

Scale 1:100



Side Elevation

As Proposed

Scale 1:100

KEY TO MATERIALS


- ① Concrete interlocking tiles
- ② Facing brickwork
- ③ White uPVC double glazed window / door



Rear Elevation

As Proposed

Scale 1:100

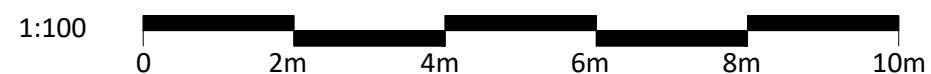

F O R A P P R O V A L

CLIENT Mr D Turner	PROJECT 19 Hermitage Rd Higham Rochester ME3 7DD	DRAWN SP	DATE Aug 2022	SCALE 1:100	DWG SIZE. A3
WORK STAGE Planning	DRAWING Elevations - As Proposed	DRAWING NO. SP-493-P-201	REVISION.		