



Site Plan

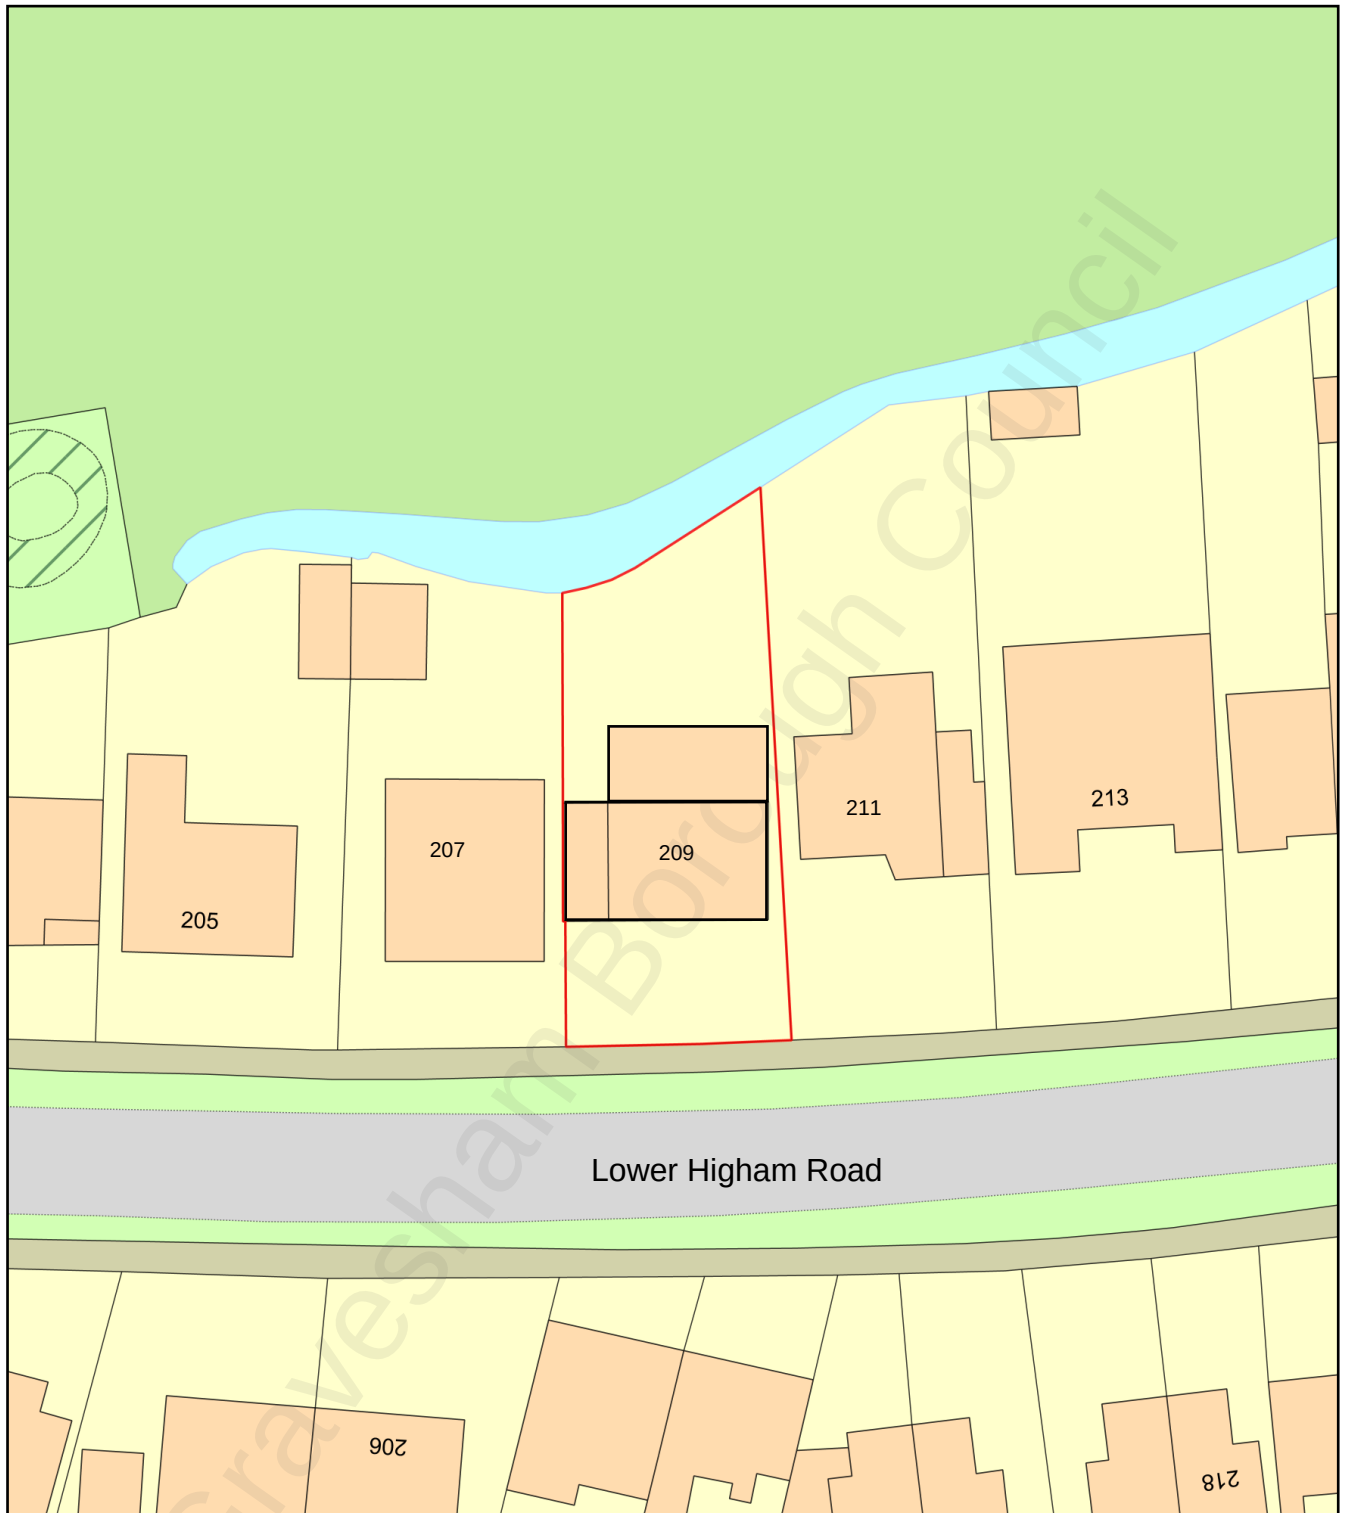

0 20
Metres

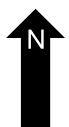

Plan Produced for: Planning Application Team

Date Produced: 28 Jul 2021

Plan Reference Number: TQRQM21209180338514

Scale: 1:500 @ A4