



Location Plan Amazon and Tiger DA13 0DE

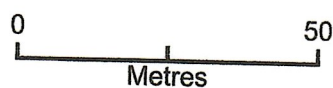


-  B+B PARKING
-  RESIDENTIAL PARKING
-  CYCLE RACKS
-  PROPERTY OWNED BY MR. WHITEHOUSE

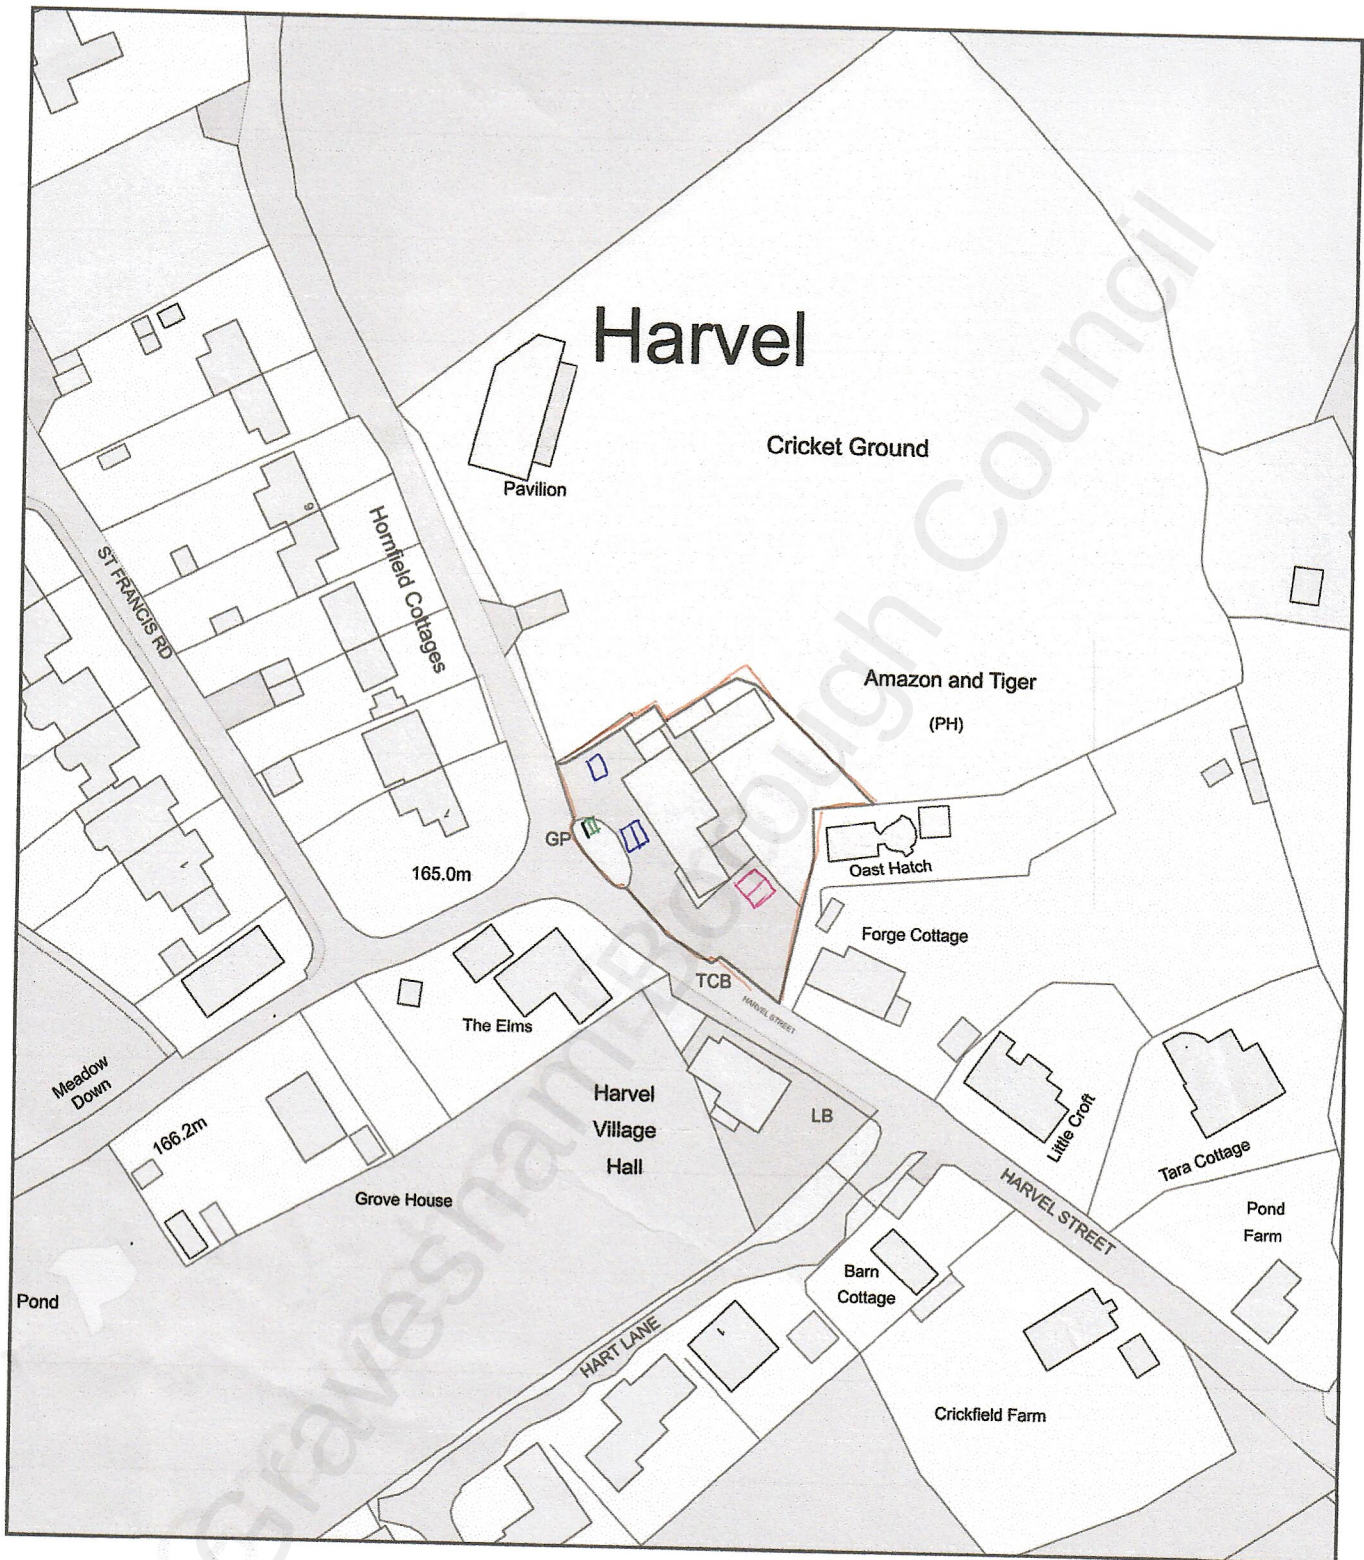

Plan Produced for: WH01821
 Date Produced: 10 May 2022
 Plan Reference Number: TQRQM22130072501154
 Scale: 1:1250 @ A4

Site plan Amazon and Tiger DA13 0DE

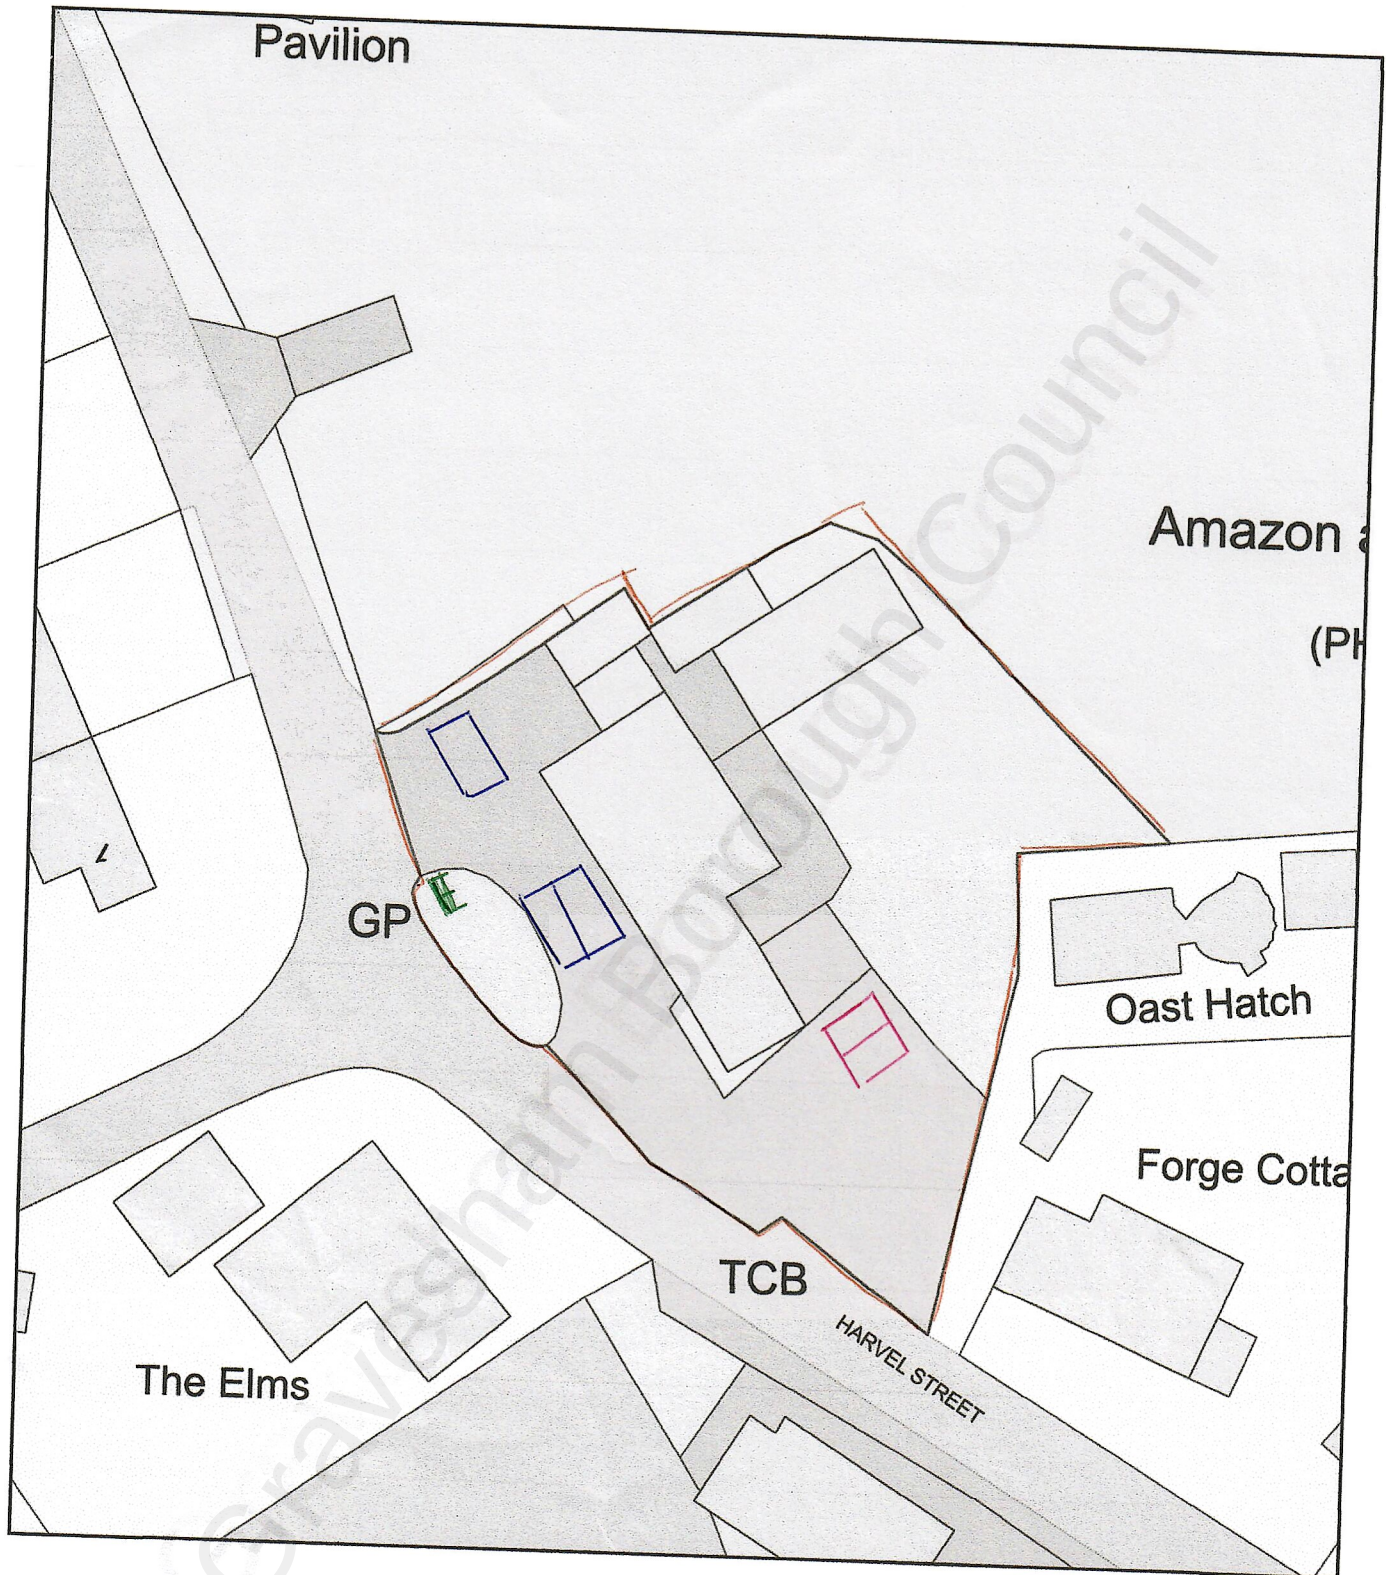

0 20
Metres

Plan Produced for: WH01821

Date Produced: 10 May 2022

Plan Reference Number: TQRQM22130072121408

Scale: 1:500 @ A4

B+B PARKING

RESIDENTIAL PARKING

CYCLE RACKS

PROPERTY OWNED
134 MR. WHITEHOUSE

