

NOTES

All dimensions are in millimetres unless stated otherwise.

Drawings are not to be scaled for Construction purposes.

This drawing is to be read in conjunction with all other relevant drawings and specifications.


The copyright of this drawing is vested in Harris Irwin Associates Ltd. and must not be copied or reproduced without the written consent of a Director.



North West Elevation from
New House Lane



SW Elevation from
Coldharbour Road

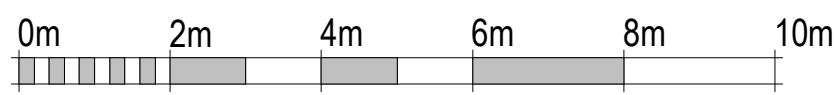

SCALE 1:100 @ A1

P3	15/11/22	Planning Issue	SL	AP	
P2	30/05/22	Second Draft Issue	SL	AP	
P1	29/04/22	Issued for 1st Draft	SL	BO	
Rev	Date	Description	Drawn	Checked	By
HARRIS IRWIN architects					
Aske Stables, Aske, Richmond, North Yorkshire, DL10 5HG t: 01748 826675 e: enquiries@harrisirwin.com w: www.harrisirwin.com					
Project: 65 Bed Care home Former Battle of Britain Site, Coldharbour Road, Northfleet, DA11 8NT Client: Frontier Estates					
Drawing Title: Proposed Elevations					
For Planning Submission					
1/10 Project Number	3172	Scale of plot	1:100	Sheet No	D0
Project	Originator	Volume	Level	Type	Rev
3172	HIA	01	XX	DR	A - 0301