
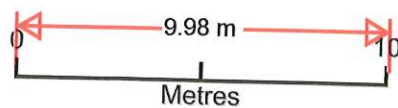


5 St Marks Avenue - Site Plan

RECEIVED

13 JAN 2026

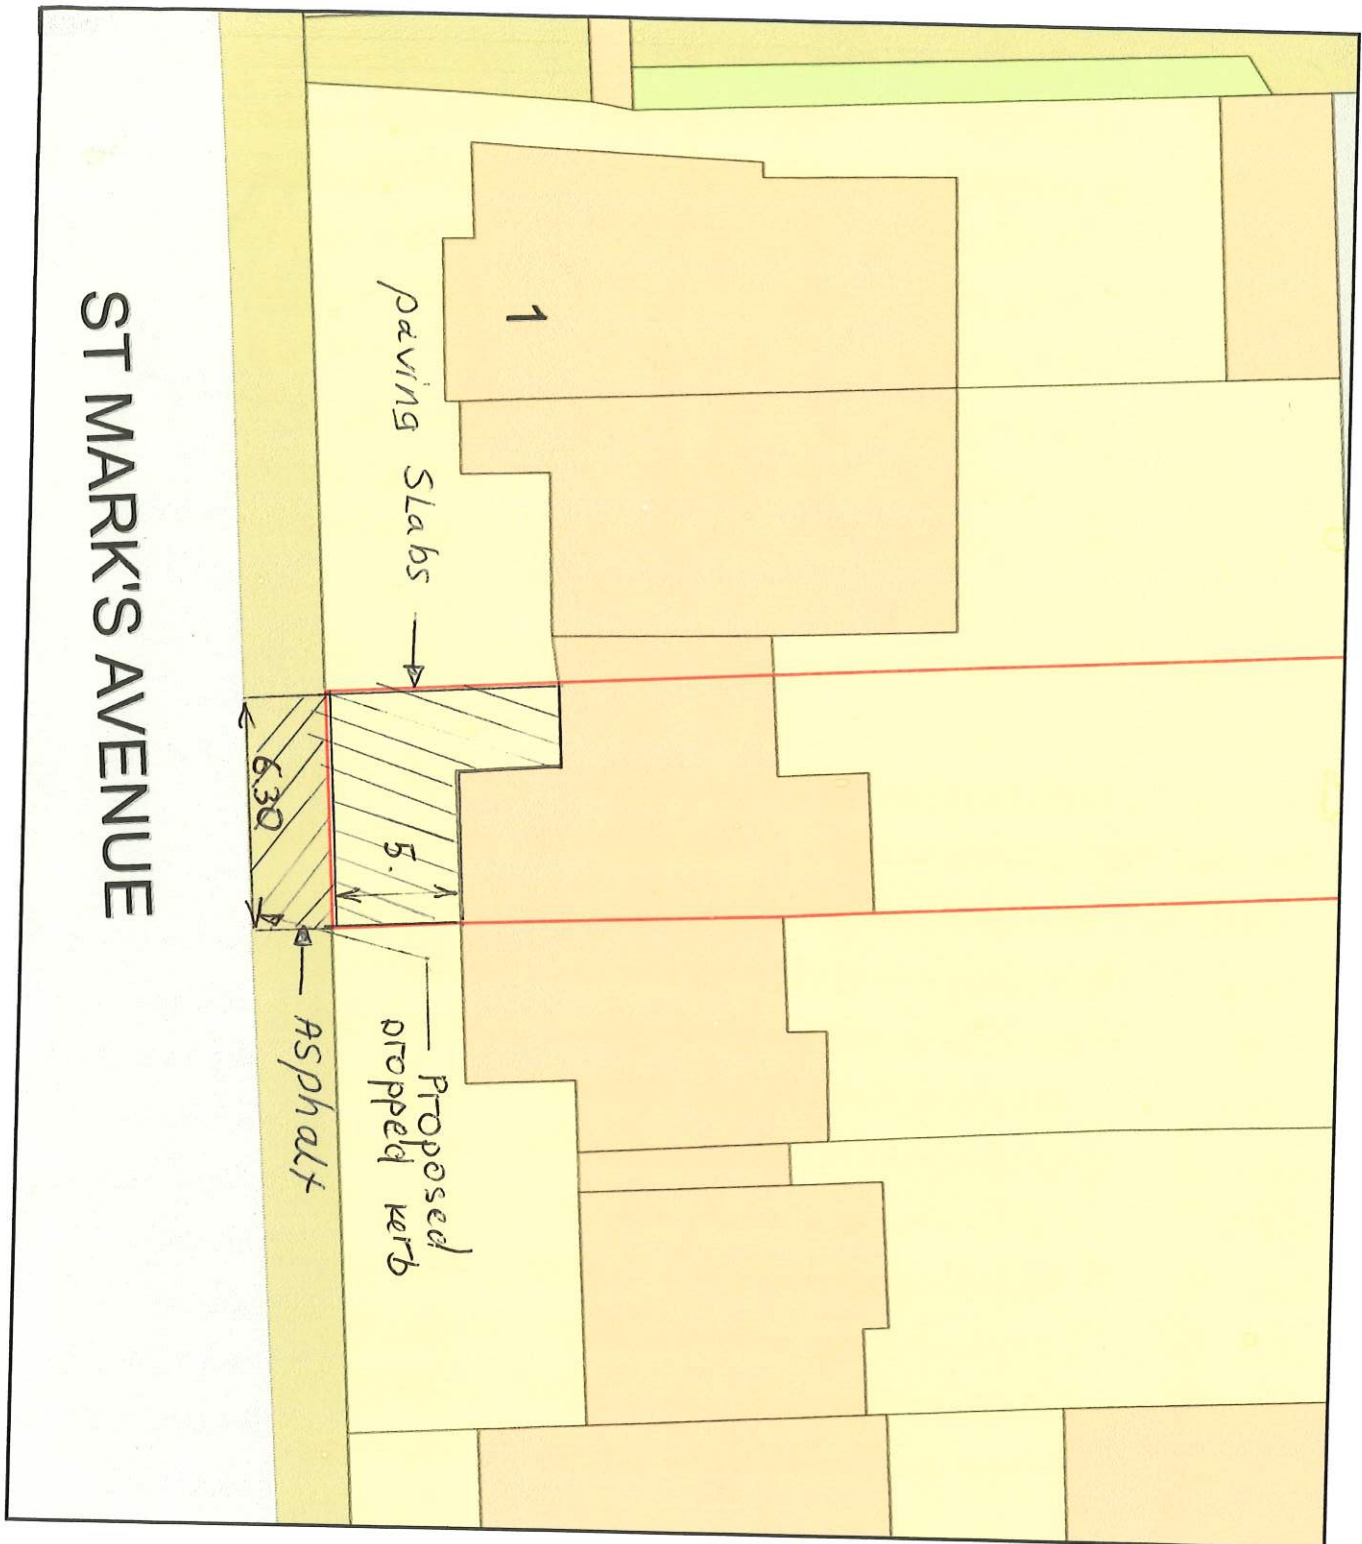

Plan Produced for: Oleg Gorbarenko

Date Produced: 01 Nov 2025

Plan Reference Number: TQRQM25305224337802

Scale: 1:200 @ A4