

Units 1 - 5

Kevin Wise
Town Planning

The Old Estate Office, Ewell Manor Estate, Ewell Lane,
West Farleigh, Kent ME15 0NG
Email: info@kevinwiseplanning.co.uk



Address :-

Higham Station, Higham, Kent

Project :-


Proposed Light Industrial Site

Scale :- As Marked	Date :- July 2022	Drawing No. :- KWTP03
Paper Size :- A1	Drawn by :- JLRC	Revision :-


www.kevinwiseplanning.co.uk
01622 902902

Revision :-

The copyright in this plan shall be the absolute property of Kevin Wise Town Planning and shall not be reproduced either in whole or part without their expressed permission.
All measurements to be checked on site prior to any works undertaken. Room sizes can differ from plan to construction.

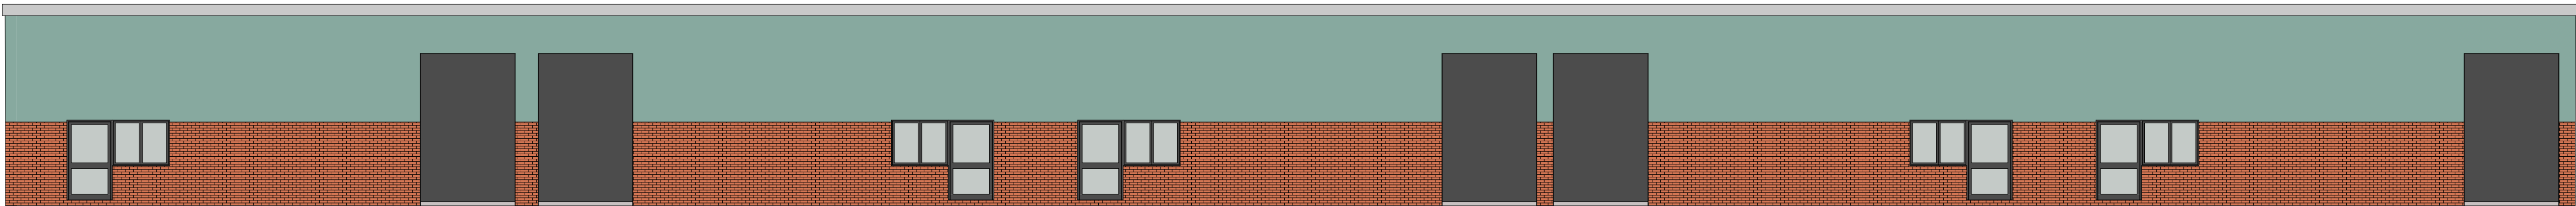


Front Elevation

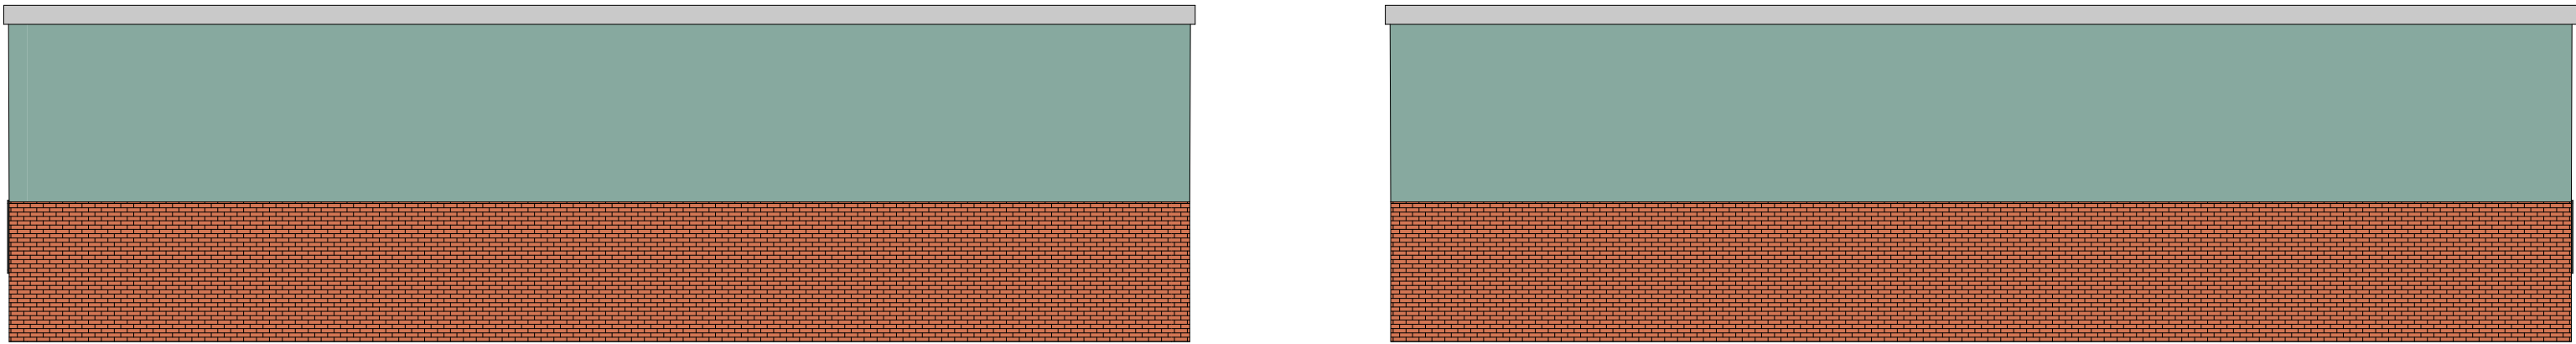


Side Elevation

Side Elevation

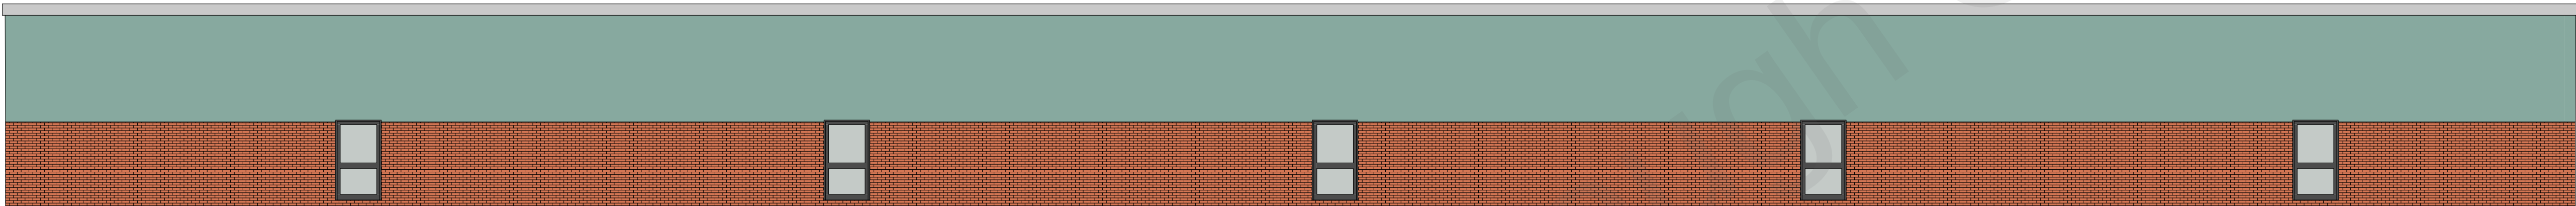

Rear Elevation

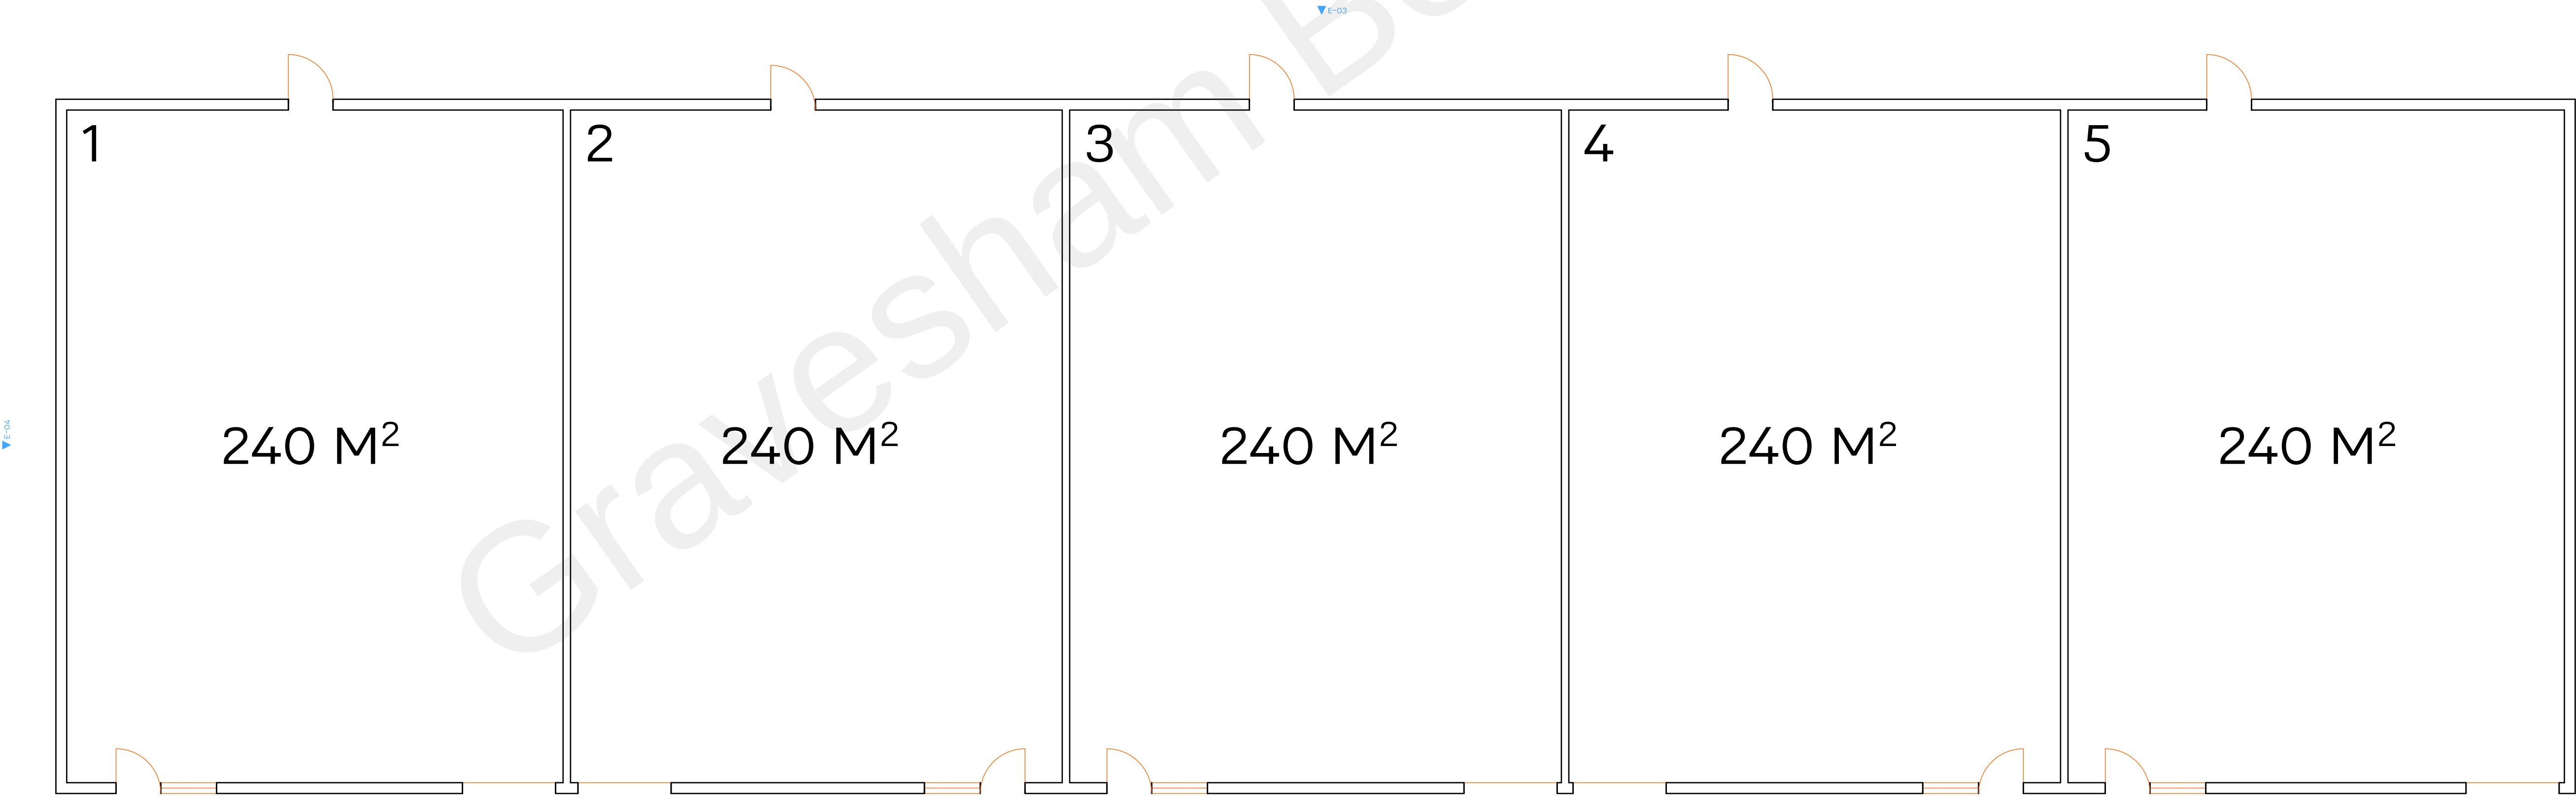

Ground Floor
1:100