





EXISTING FRONT ELEVATION
SCALE 1:50




EXISTING SIDE ELEVATION
SCALE 1:50

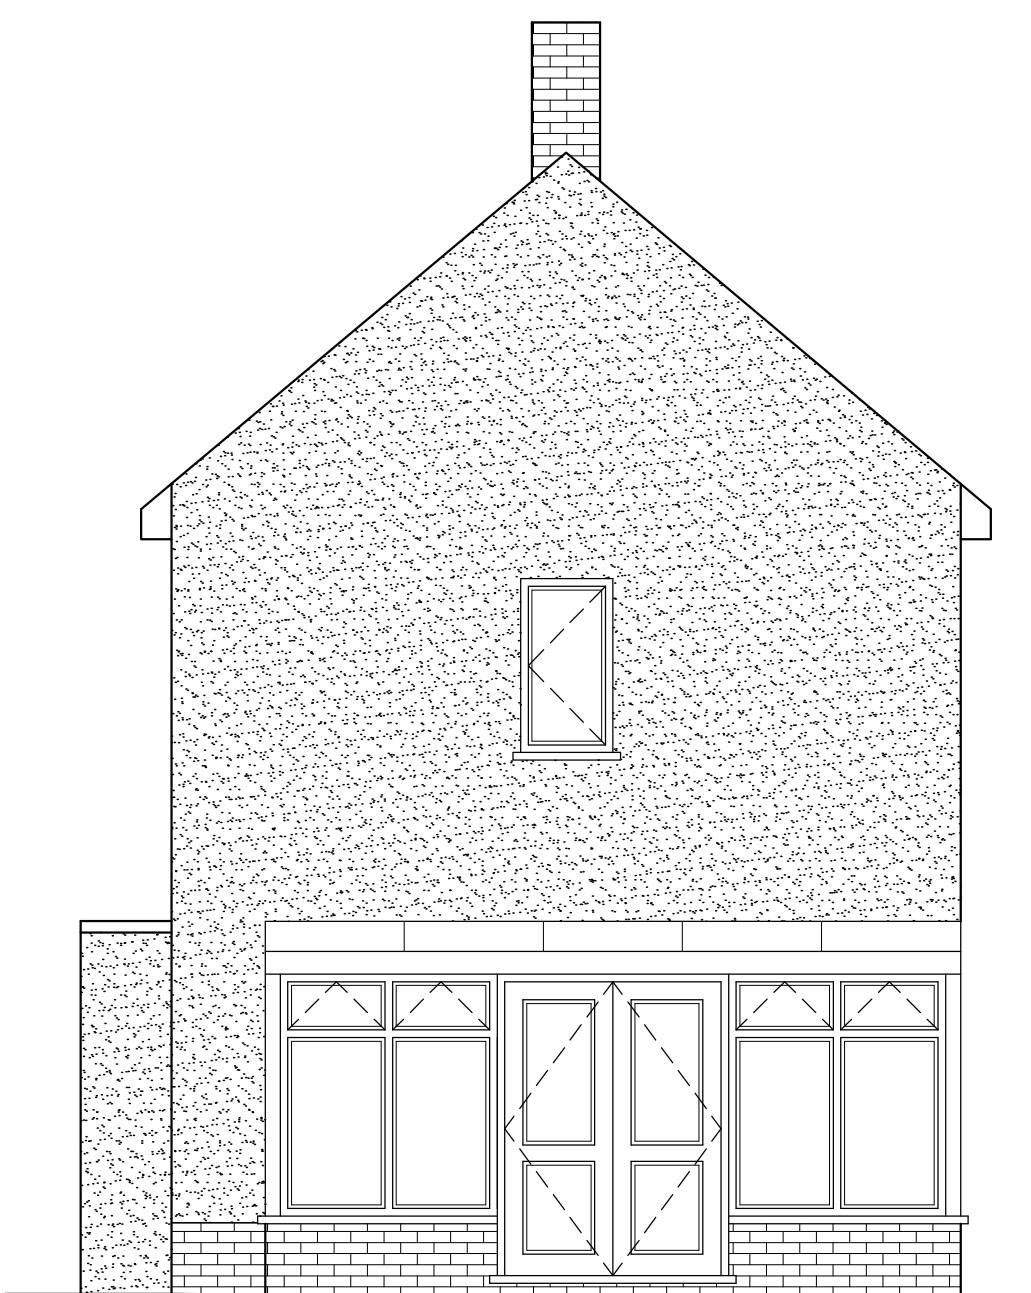


EXISTING REAR ELEVATION
SCALE 1:50

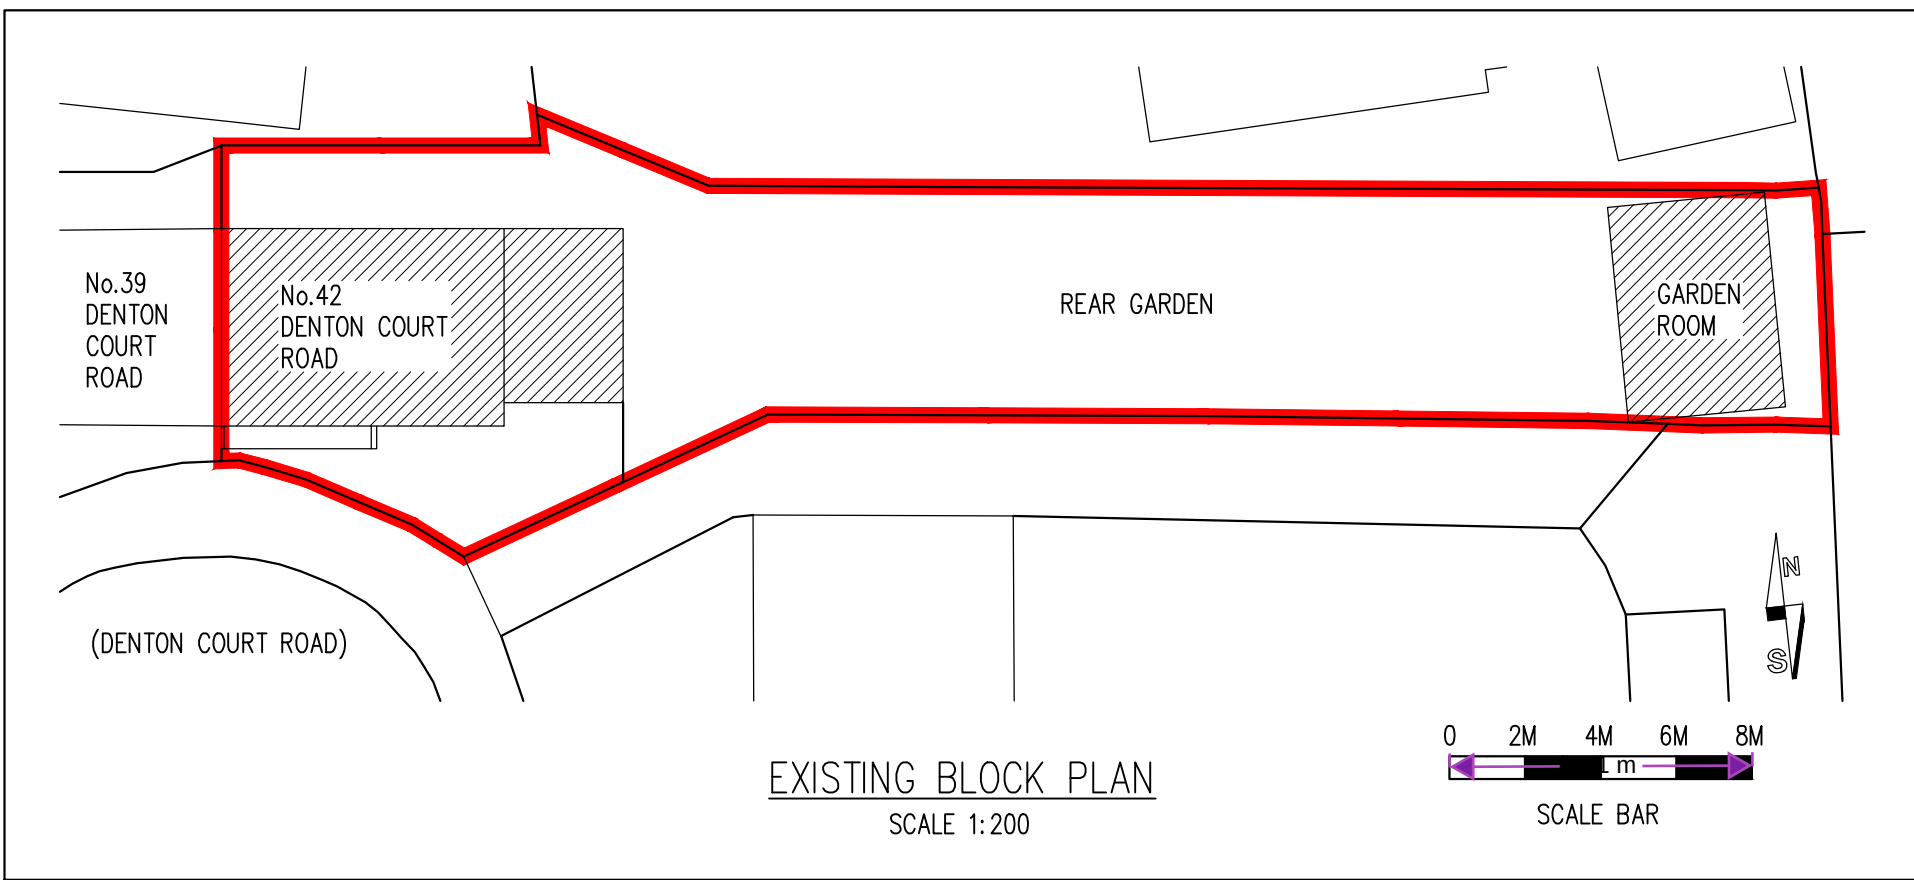


EXISTING BLOCK PLAN
SCALE 1:200

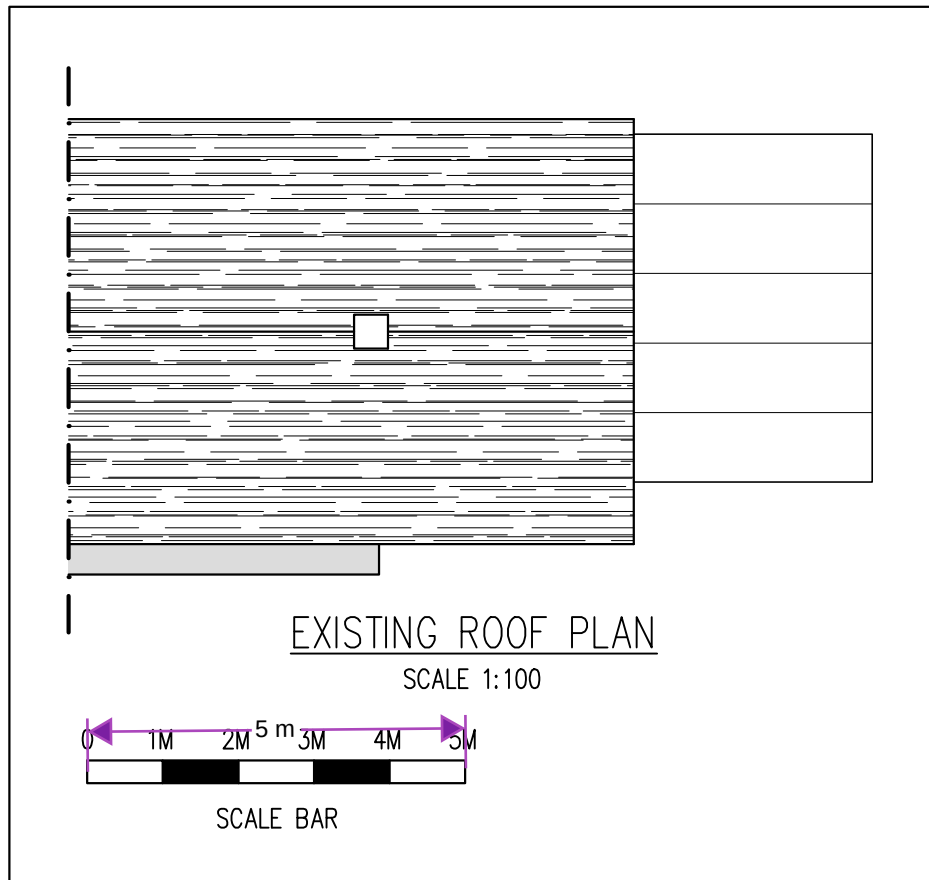


EXISTING ROOF PLAN
SCALE 1:100

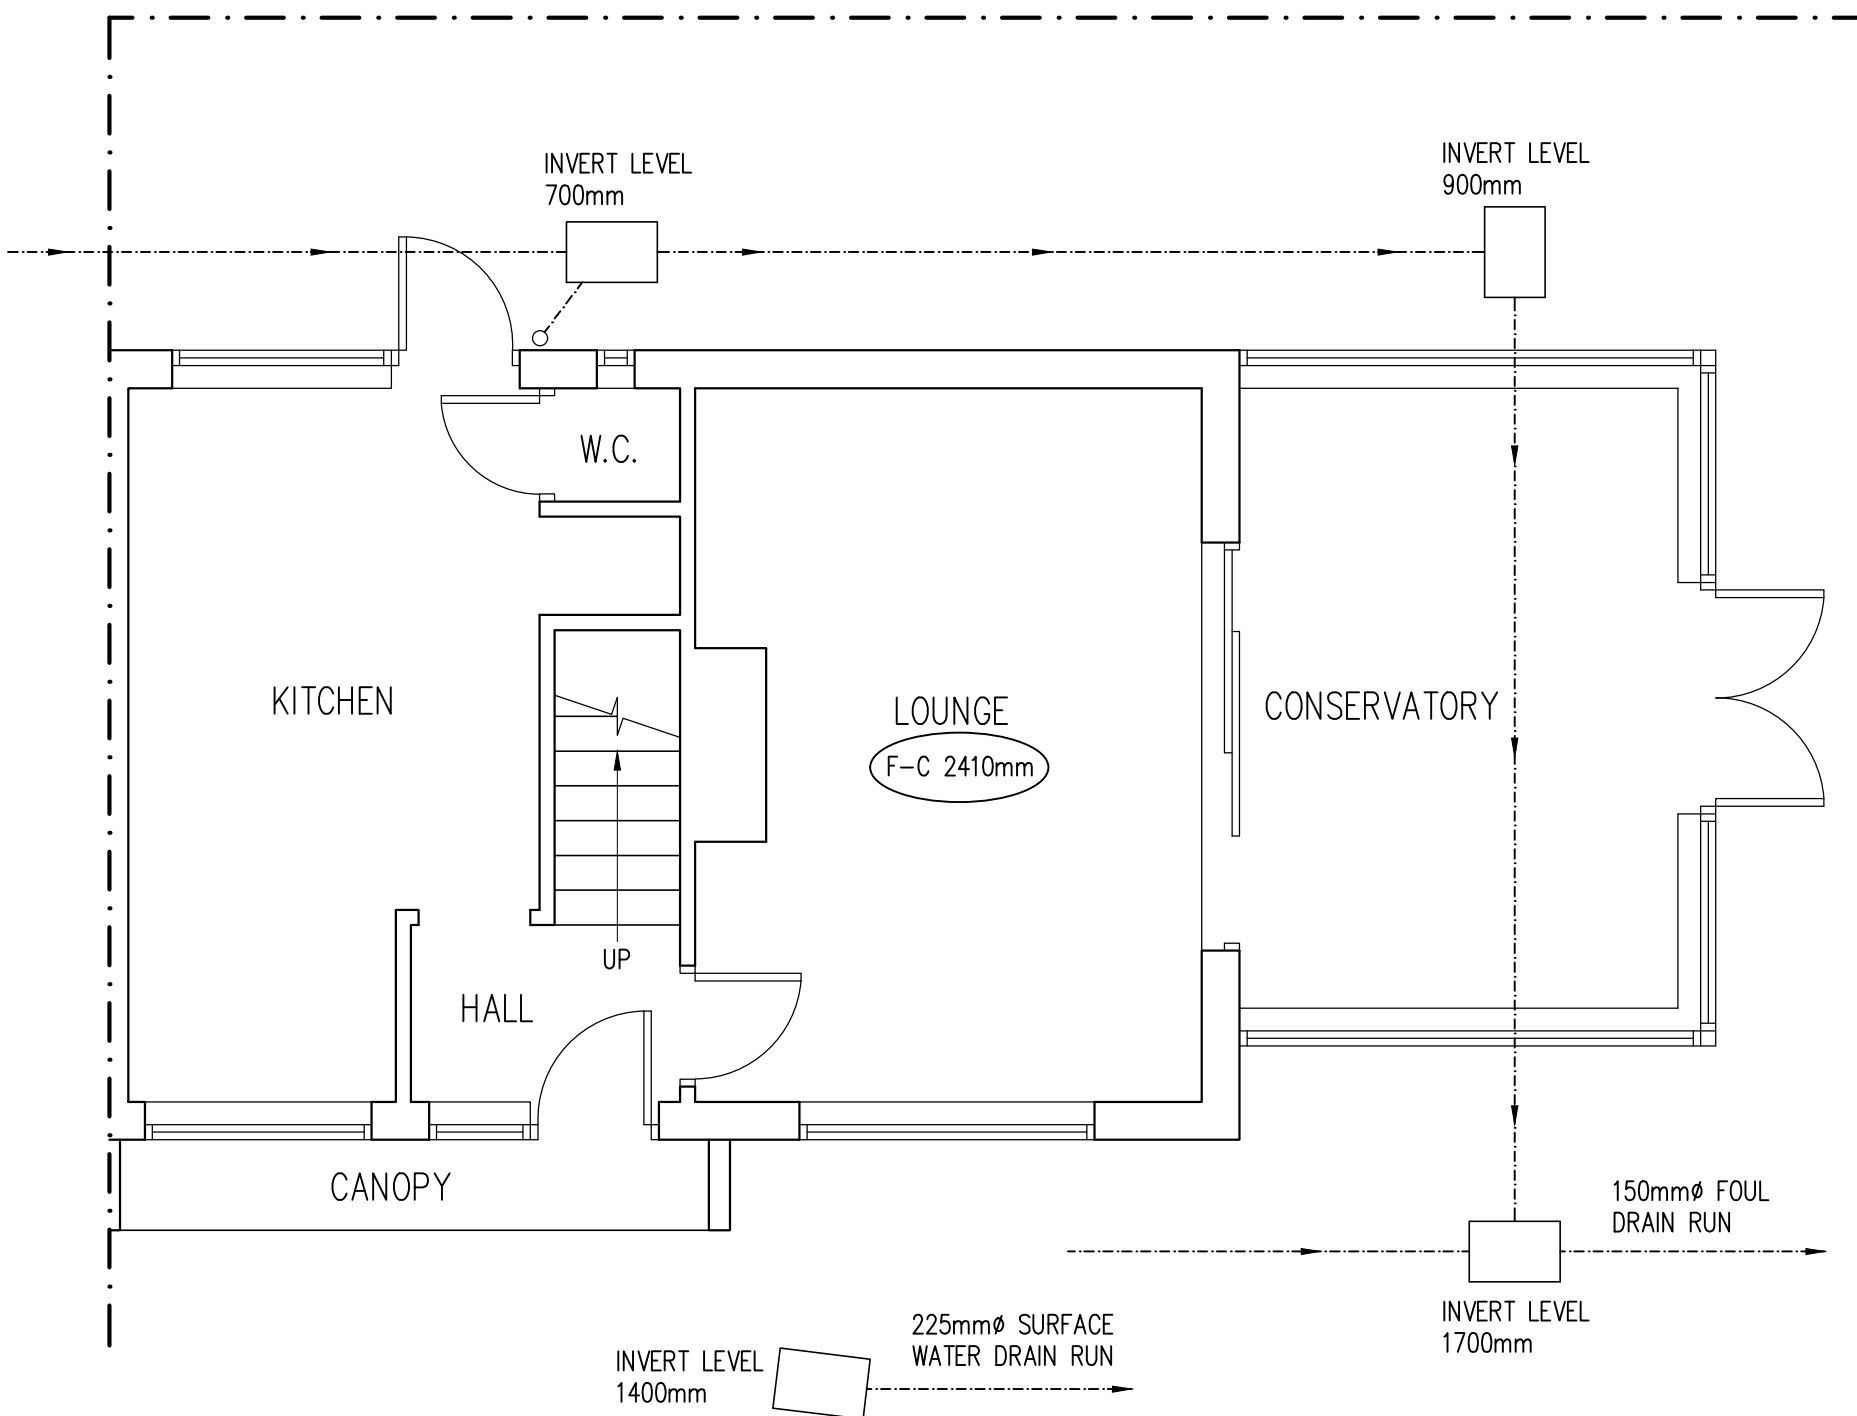

EXISTING GROUND FLOOR PLAN
SCALE 1:50

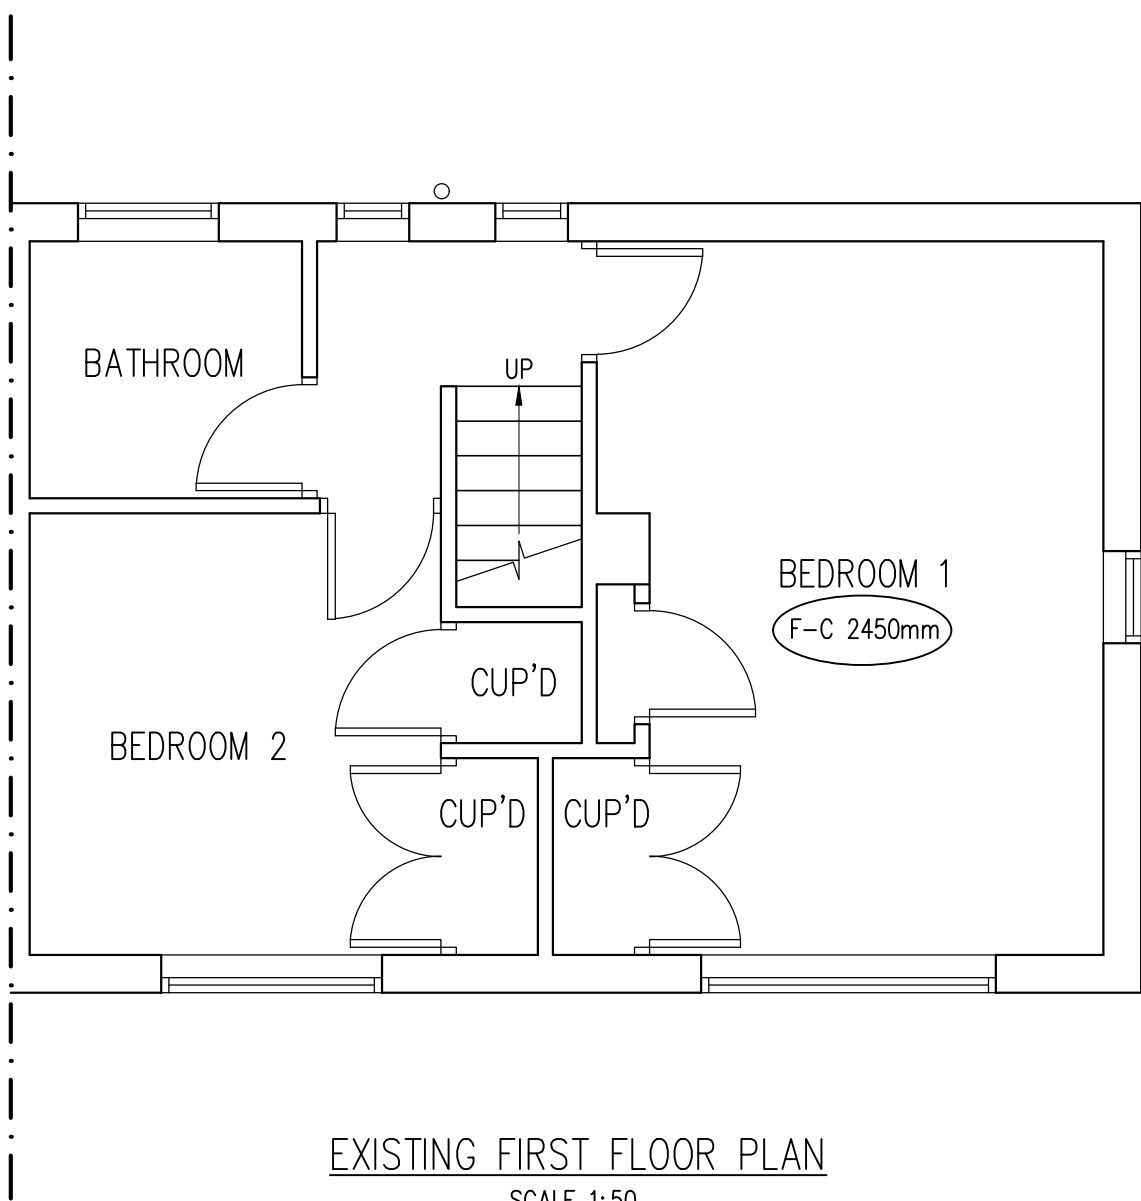

EXISTING FIRST FLOOR PLAN
SCALE 1:50

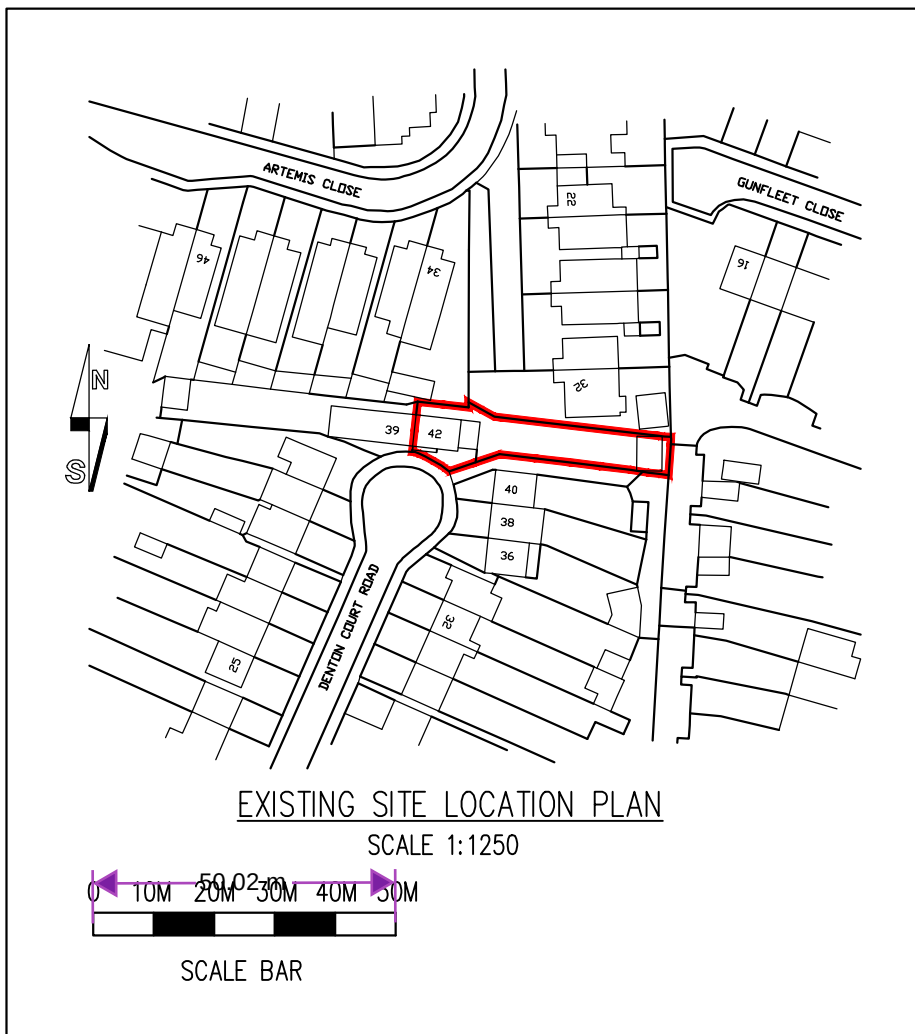

EXISTING SITE LOCATION PLAN
SCALE 1:1250

--	--	