


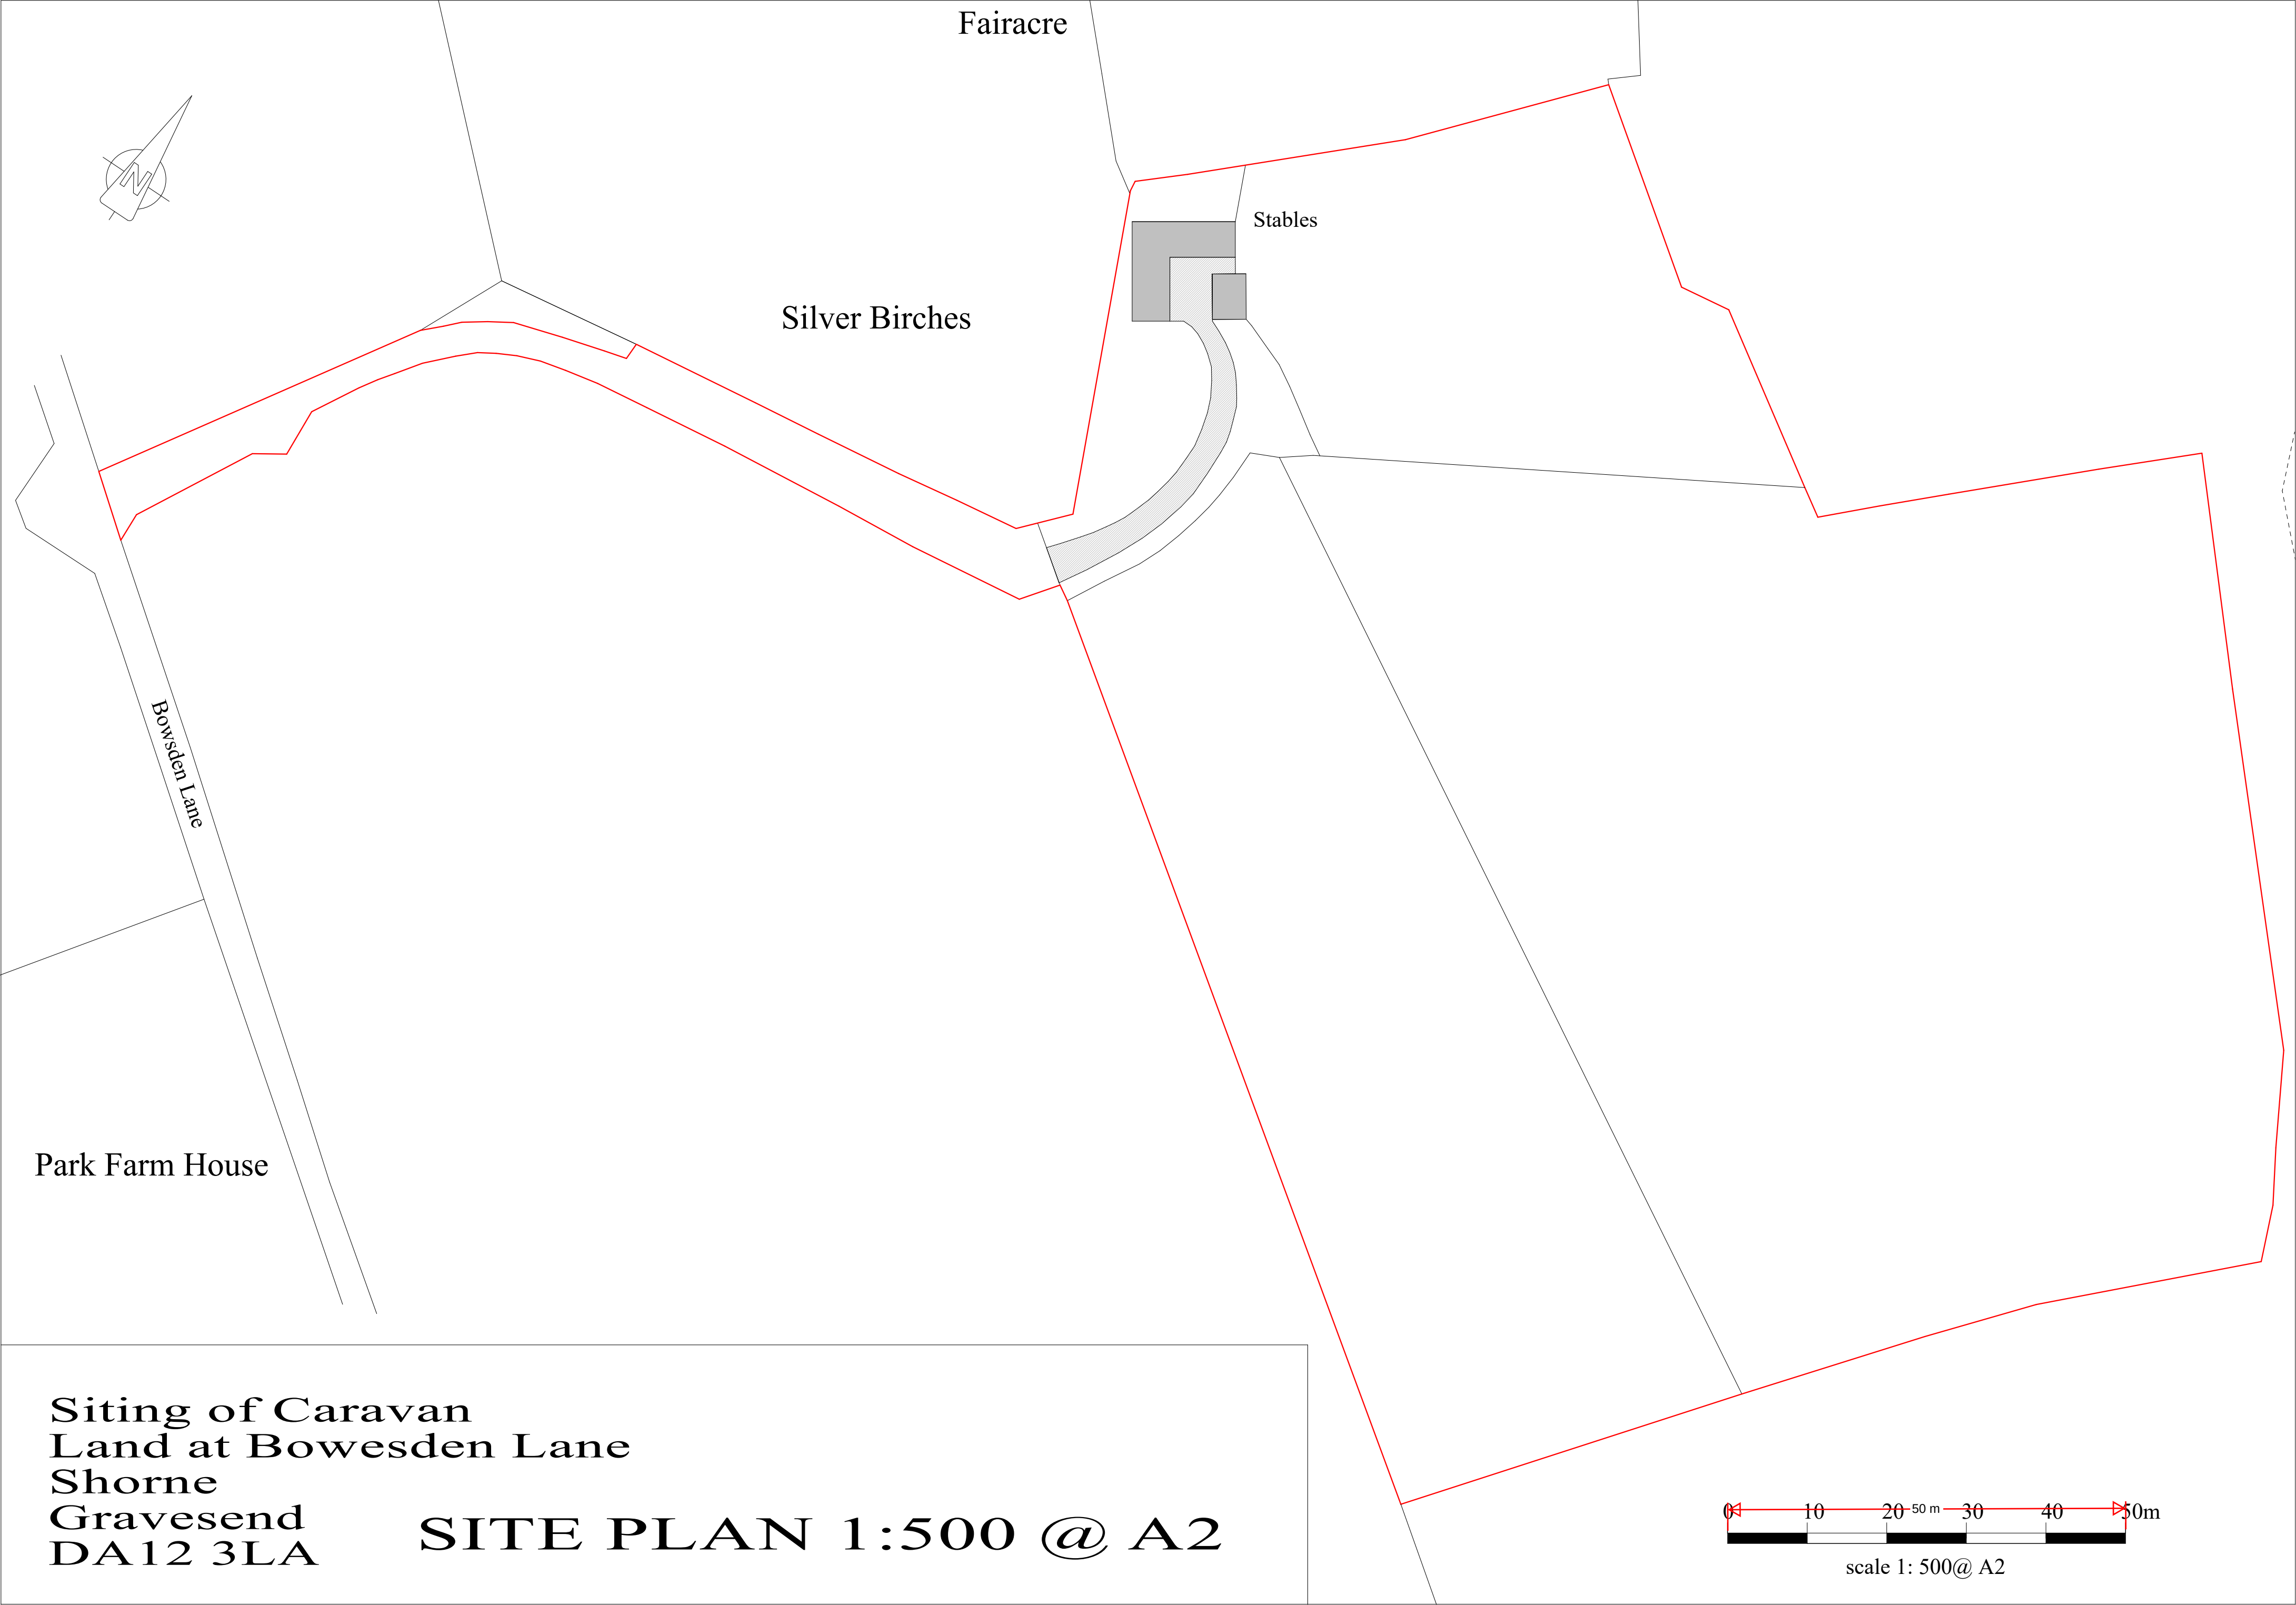

**Siting of Caravan
Land at Bowesden Lane
Shorne
Gravesend
DA12 3LA**

SITE PLAN 1:500 @ A2

0 10 20 30 40 50m
scale 1: 500@ A2