


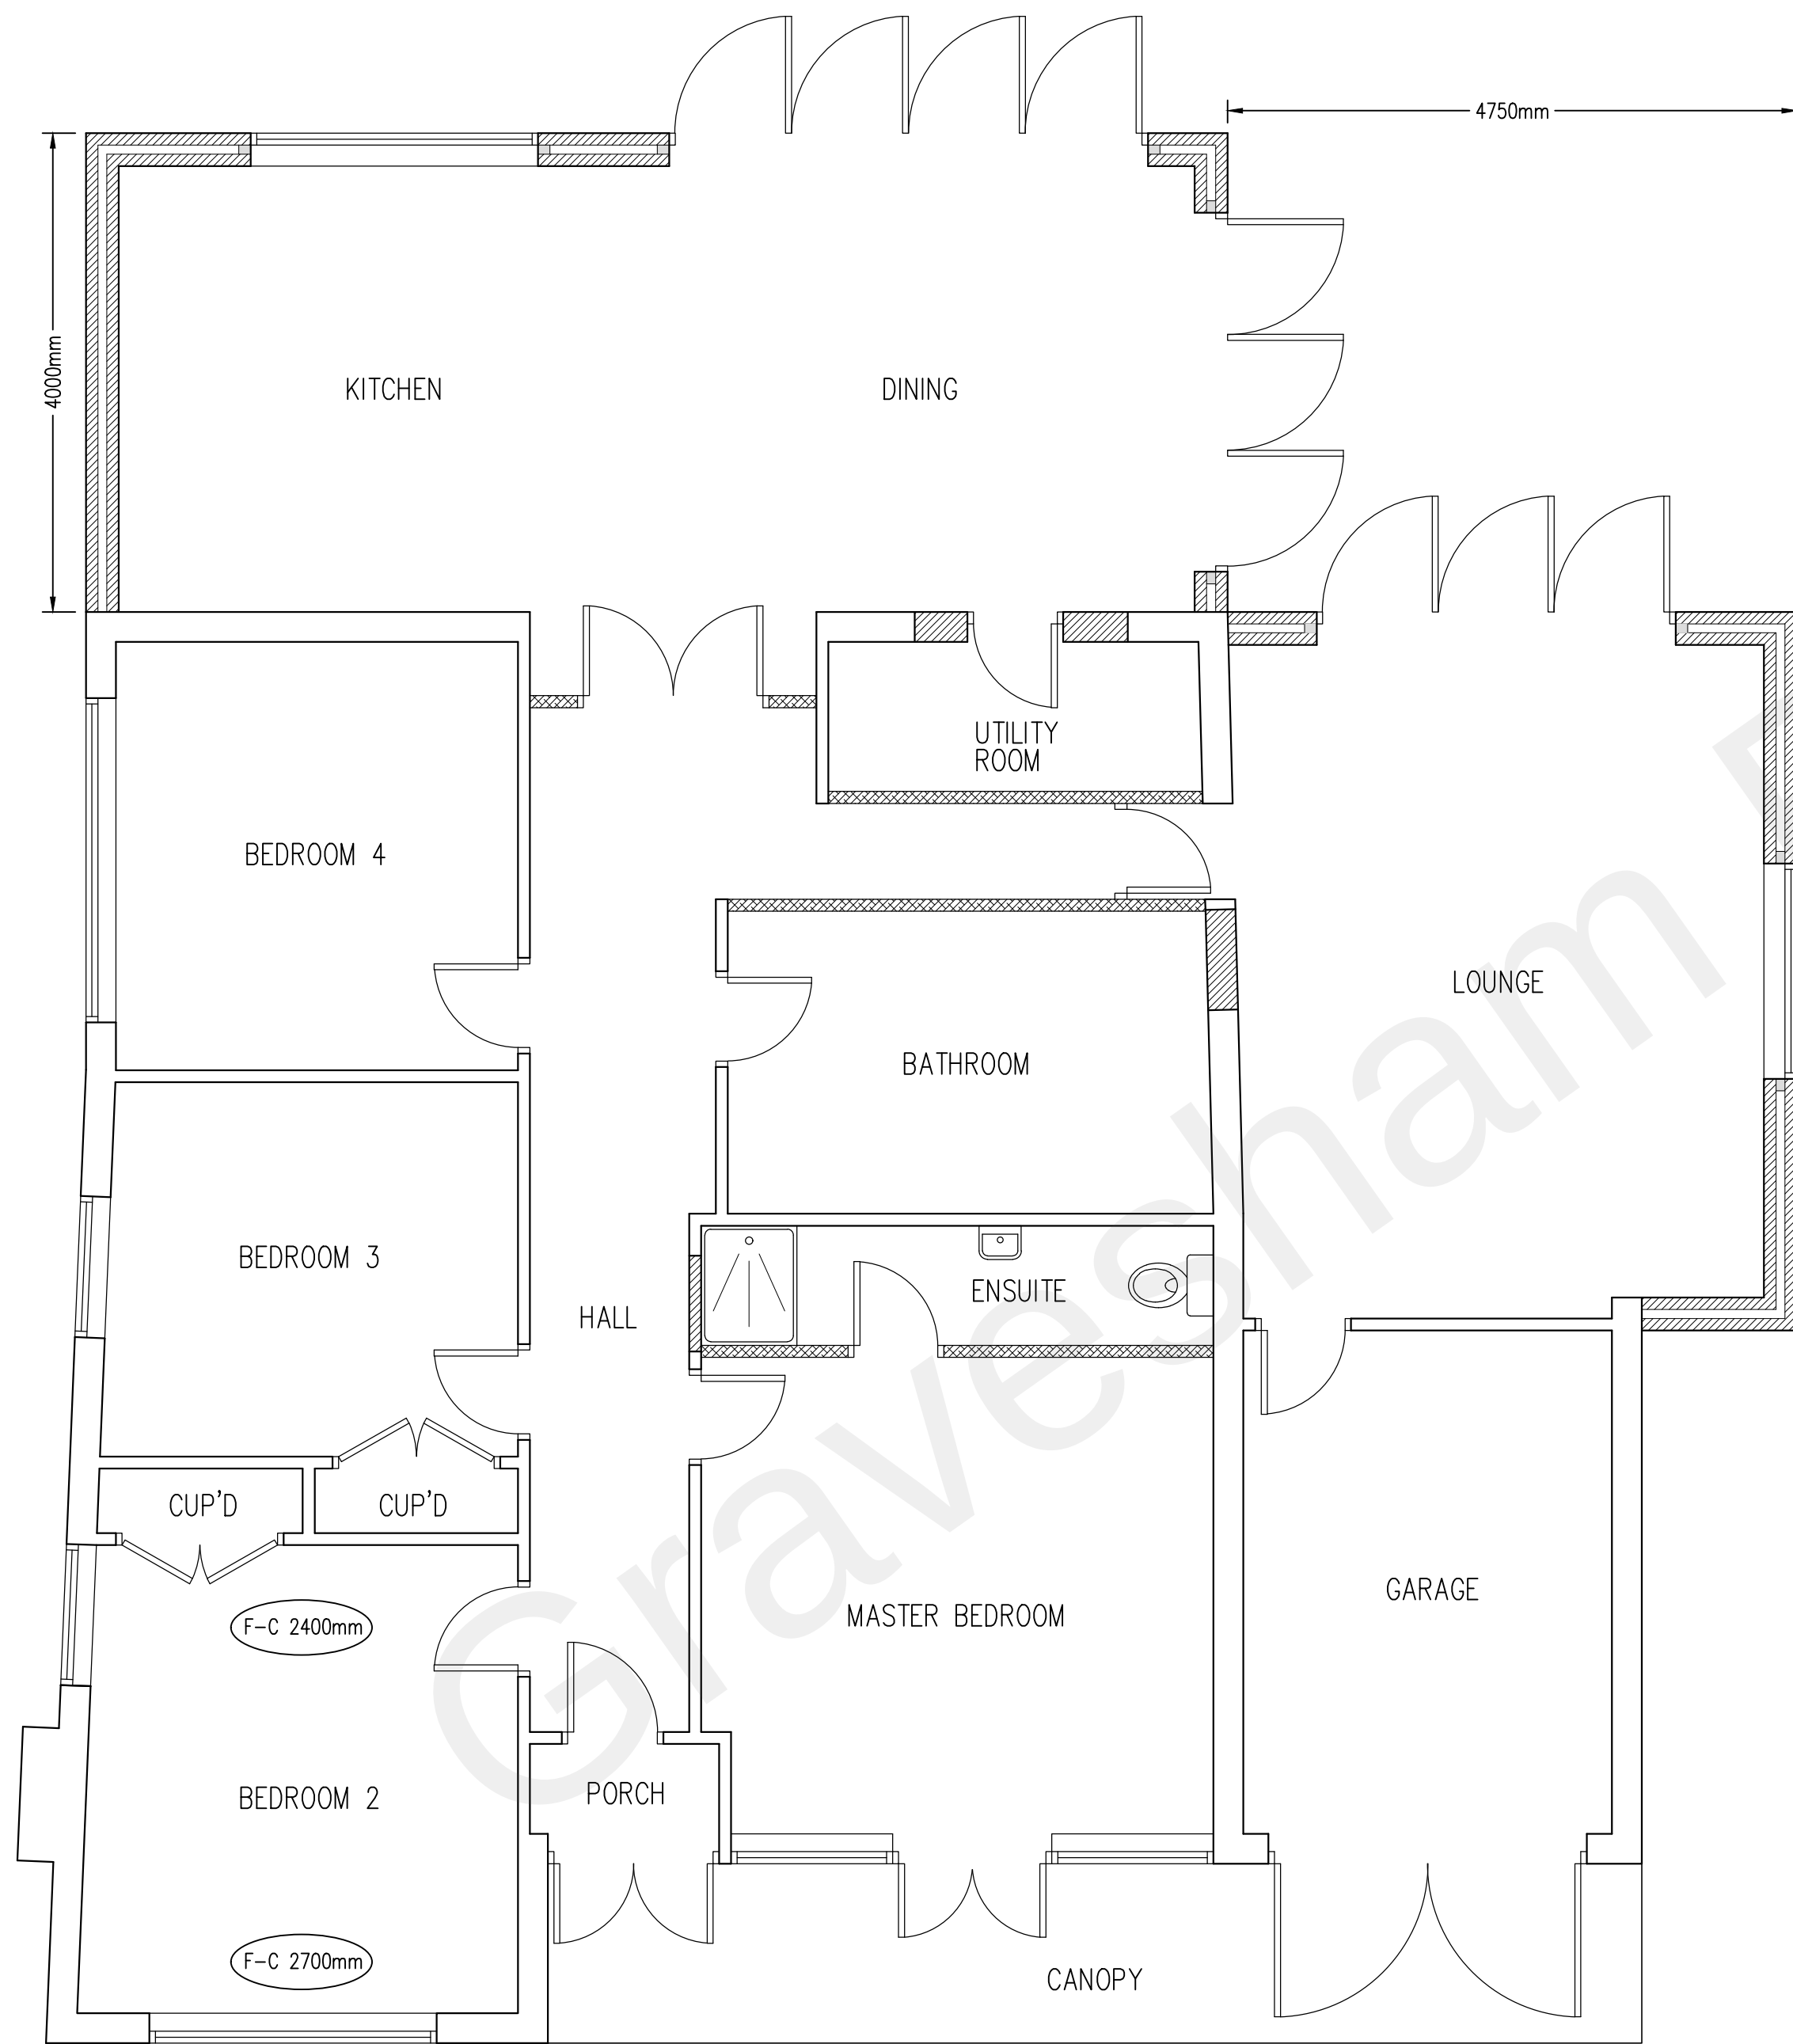


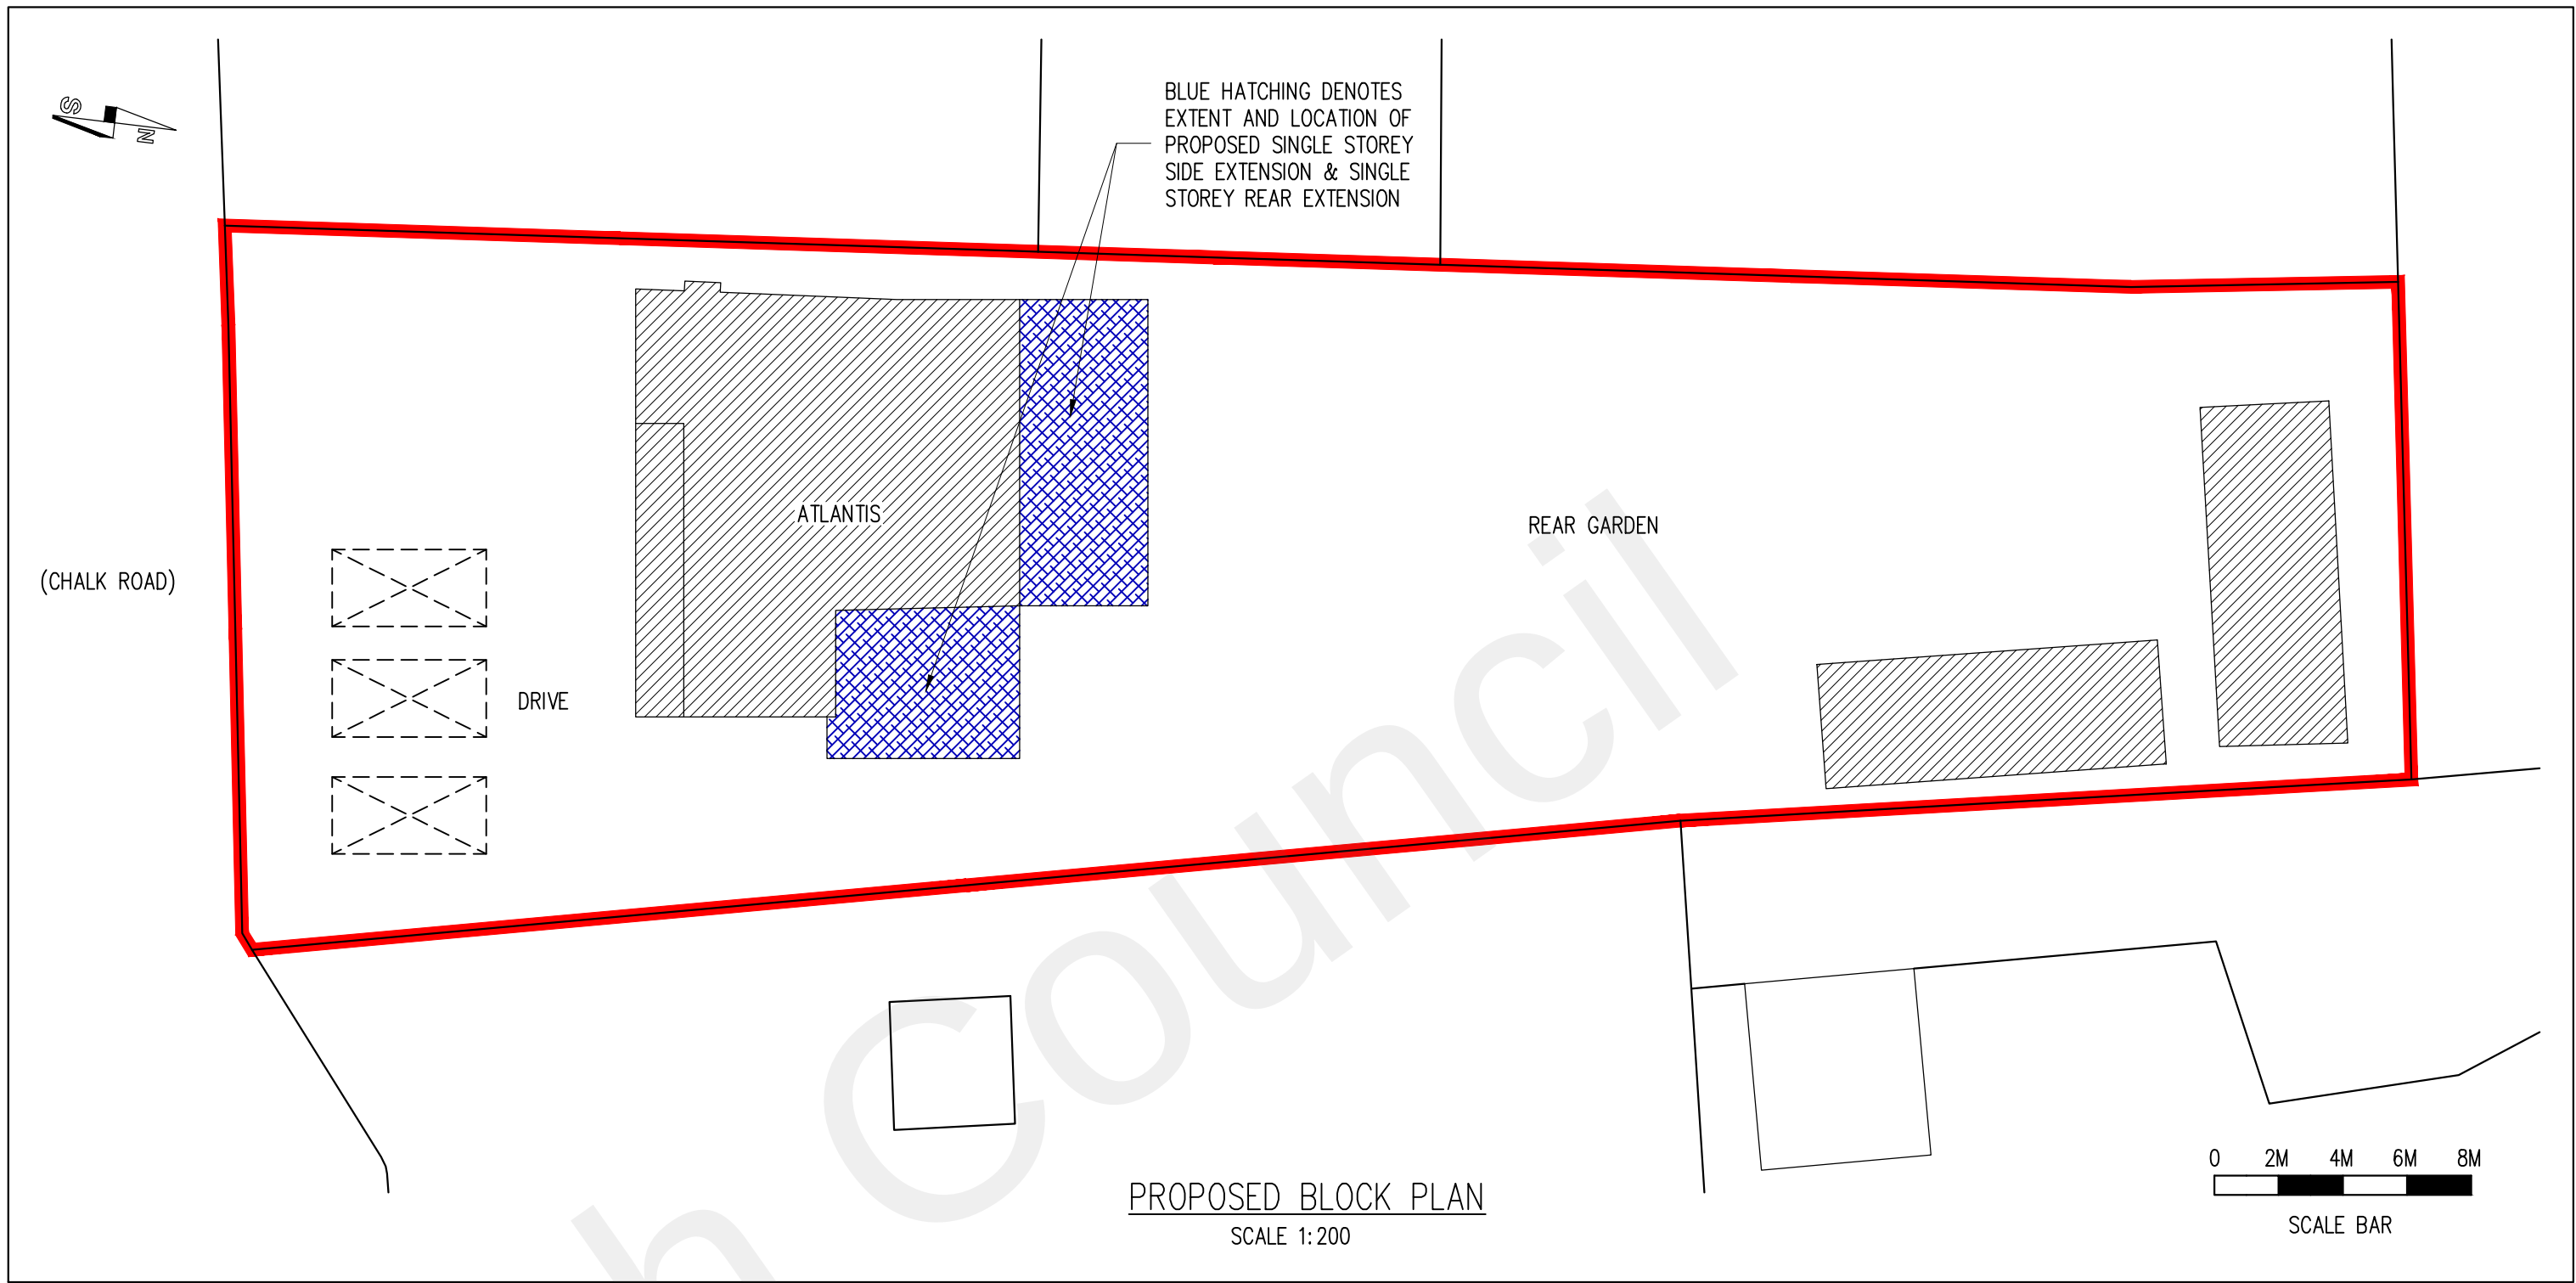

PROPOSED FLOOR PLAN  
SCALE 1:50

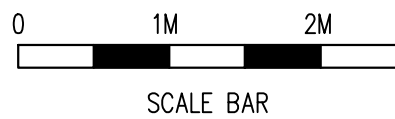

PROPOSED BLOCK PLAN  
SCALE 1:200

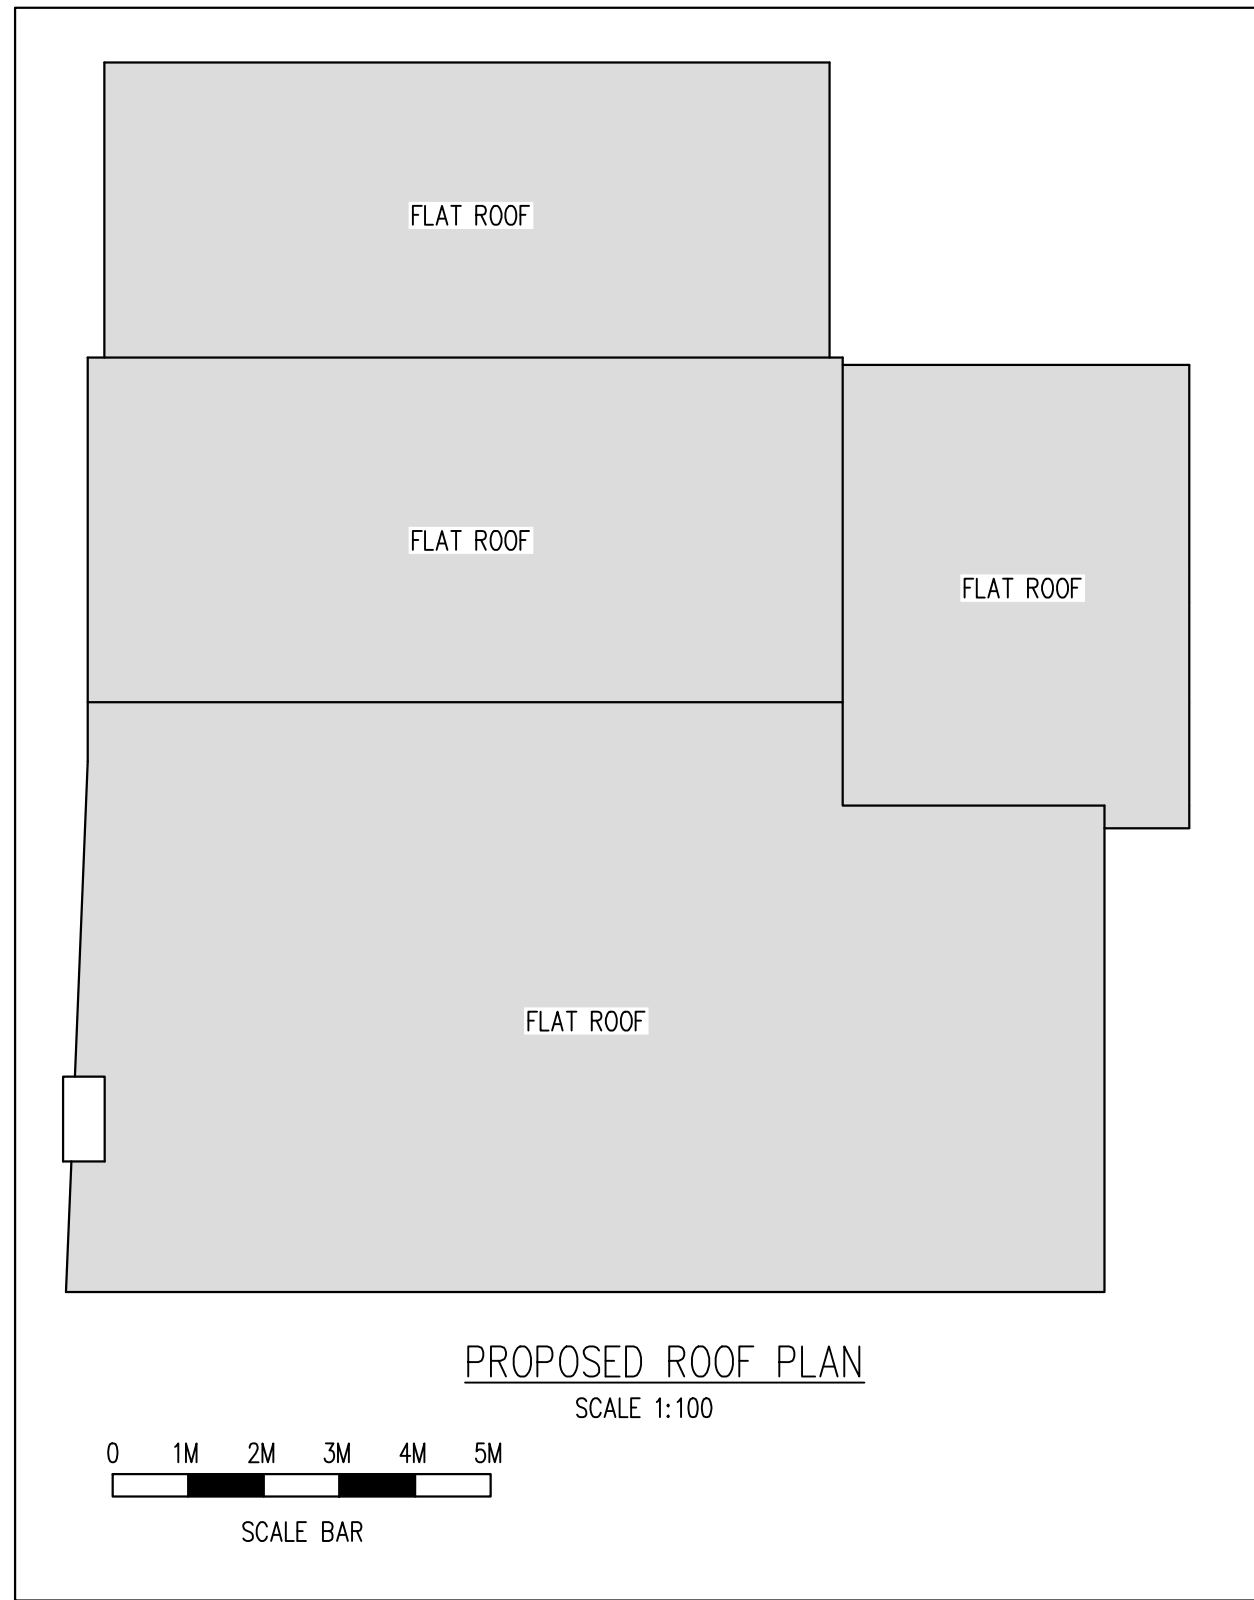

PROPOSED ROOF PLAN  
SCALE 1:100

| |
|---|
| |</ |
|---|