


15 FORGE LANE - HIGHAM

Site Plan

MADE BY :	CS	PROJECT NO :	SCS-24003
DATE :	01/12/2024	SCALE :	1:500
DRAWING NO :	SP-01		

Produced on 14 August 2024 from the Ordnance Survey National Geographic Database and incorporating surveyed revision available at this date.
This map shows the area bounded by 571029 171192,571229 171192,571229 171392,571029 171392,571029 171192
Crown copyright and database rights 2024 OS 100054135. Supplied by copla ltd trading as UKPlanningMaps.com a licensed Ordnance Survey partner (OS 100054135).
Data licence expires 14 August 2025. Unique plan reference: v4f//1136967/1529559

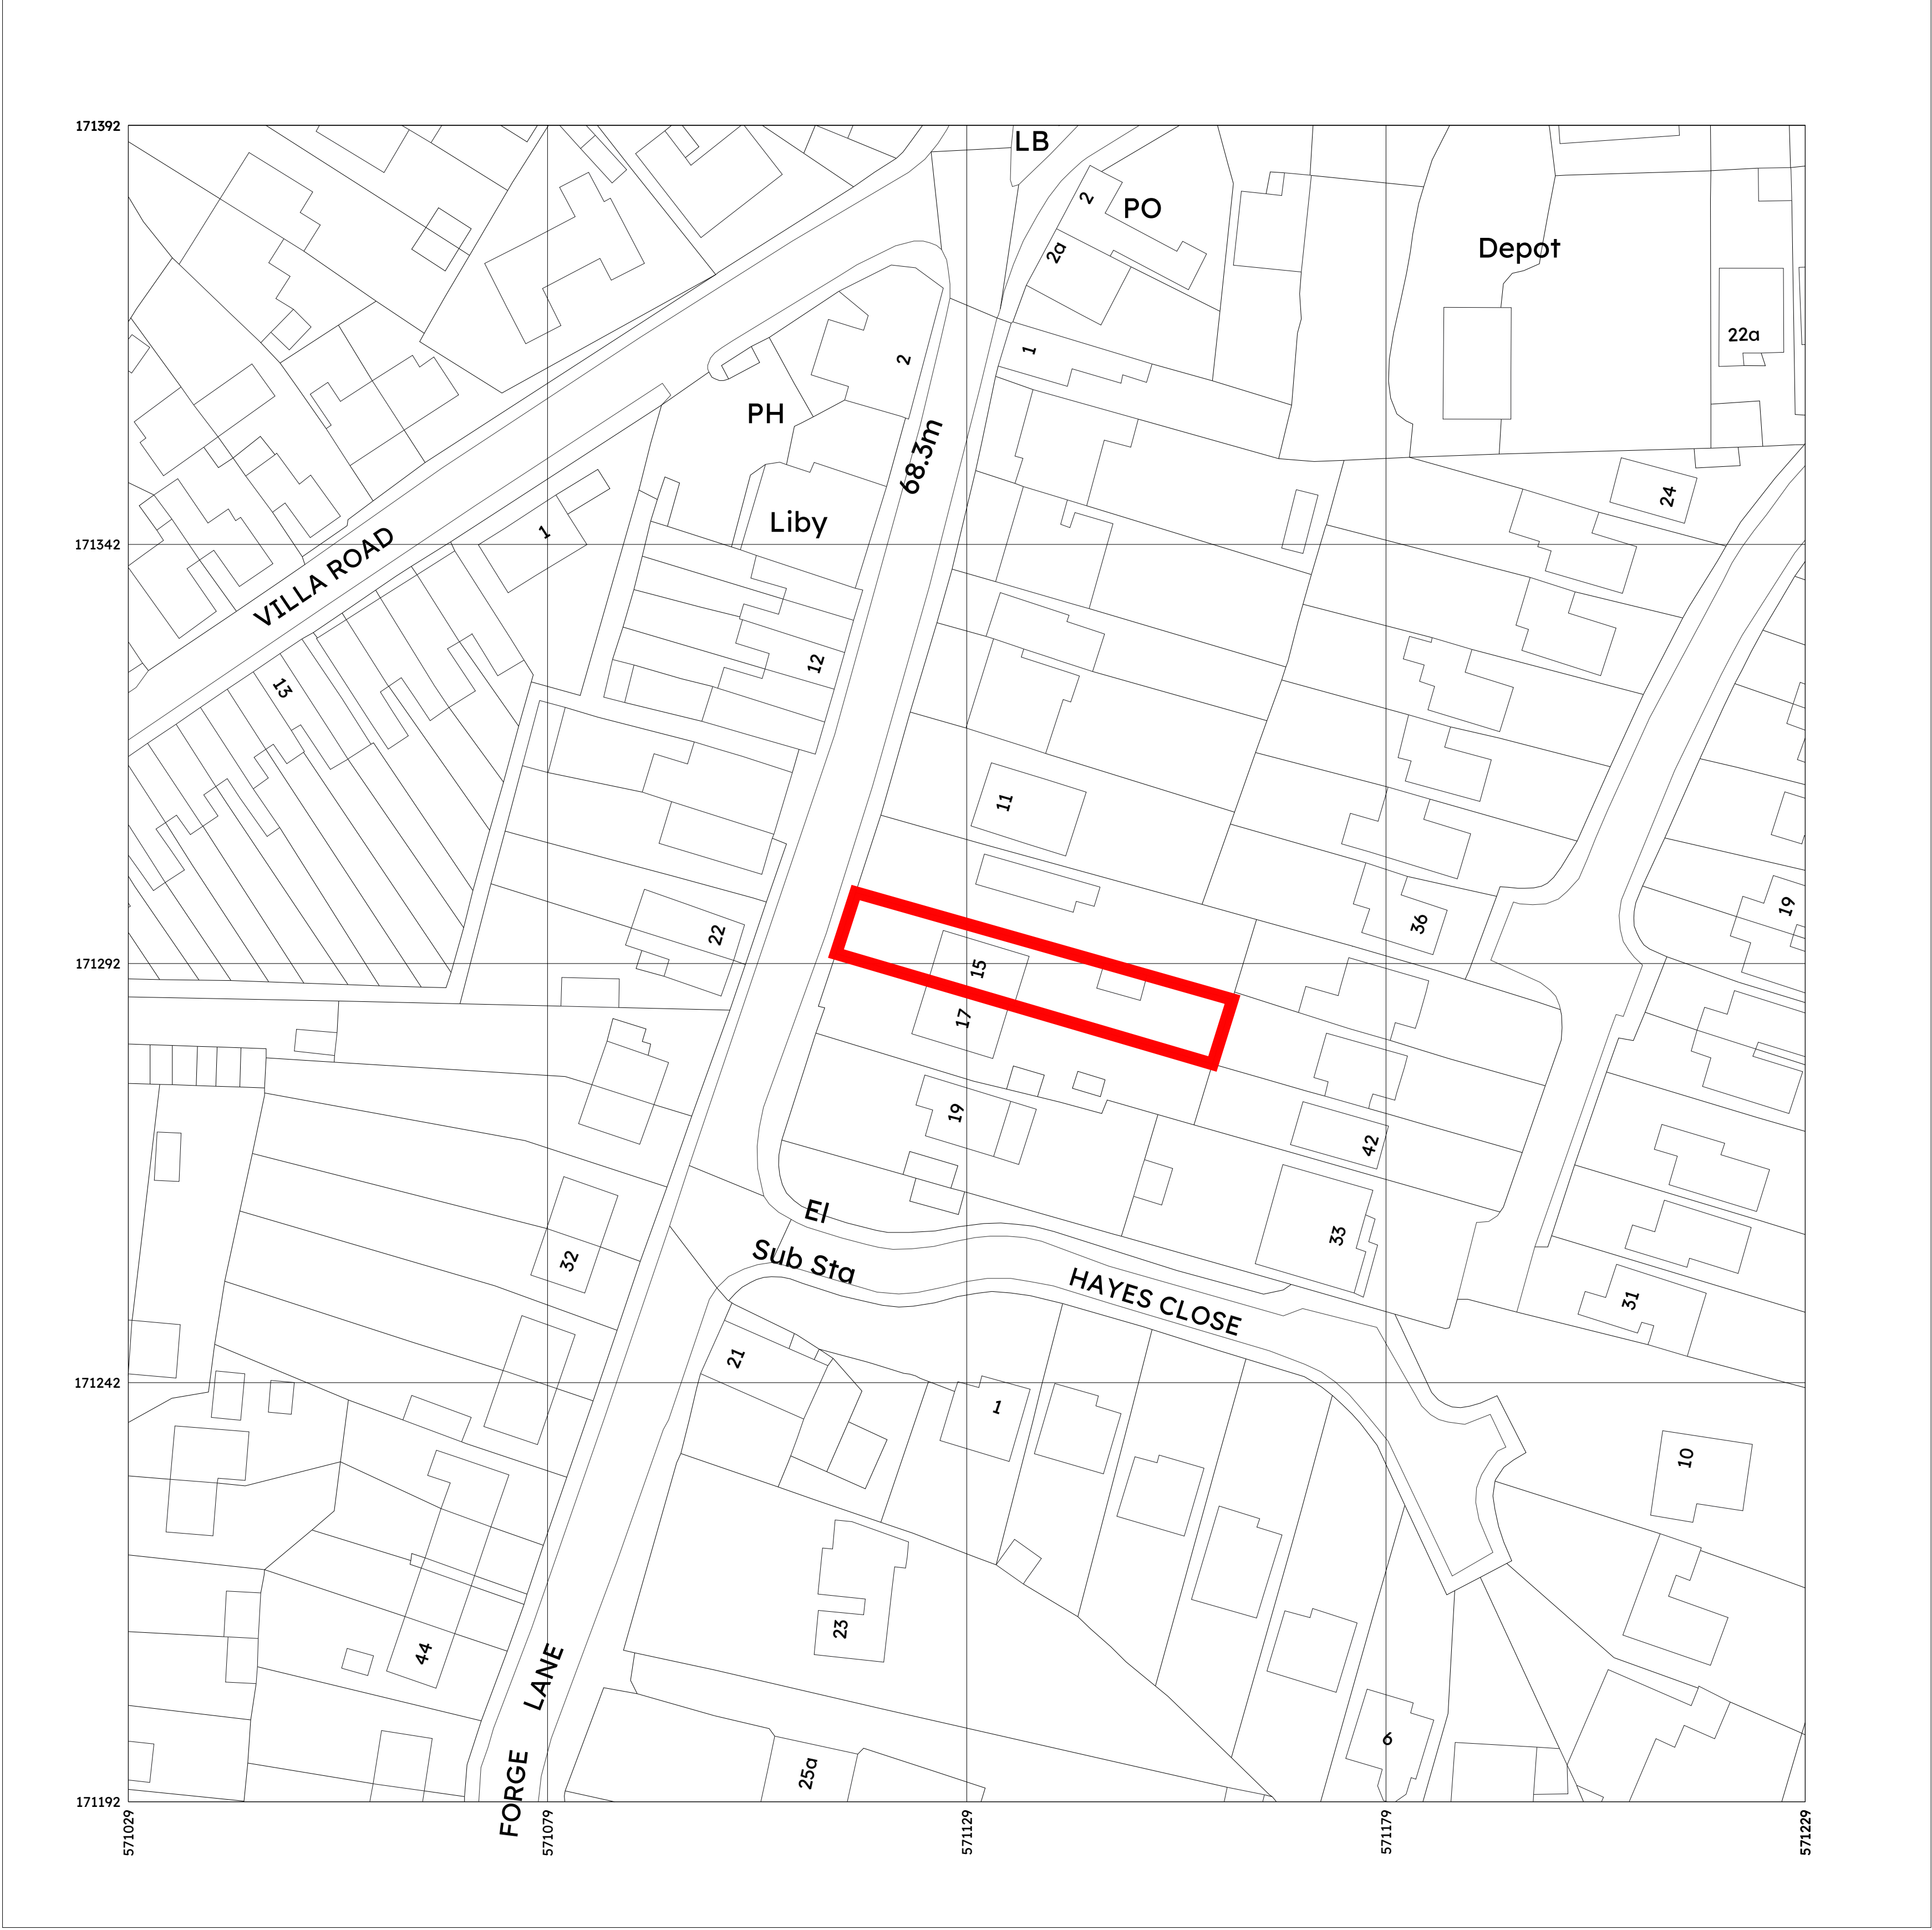